


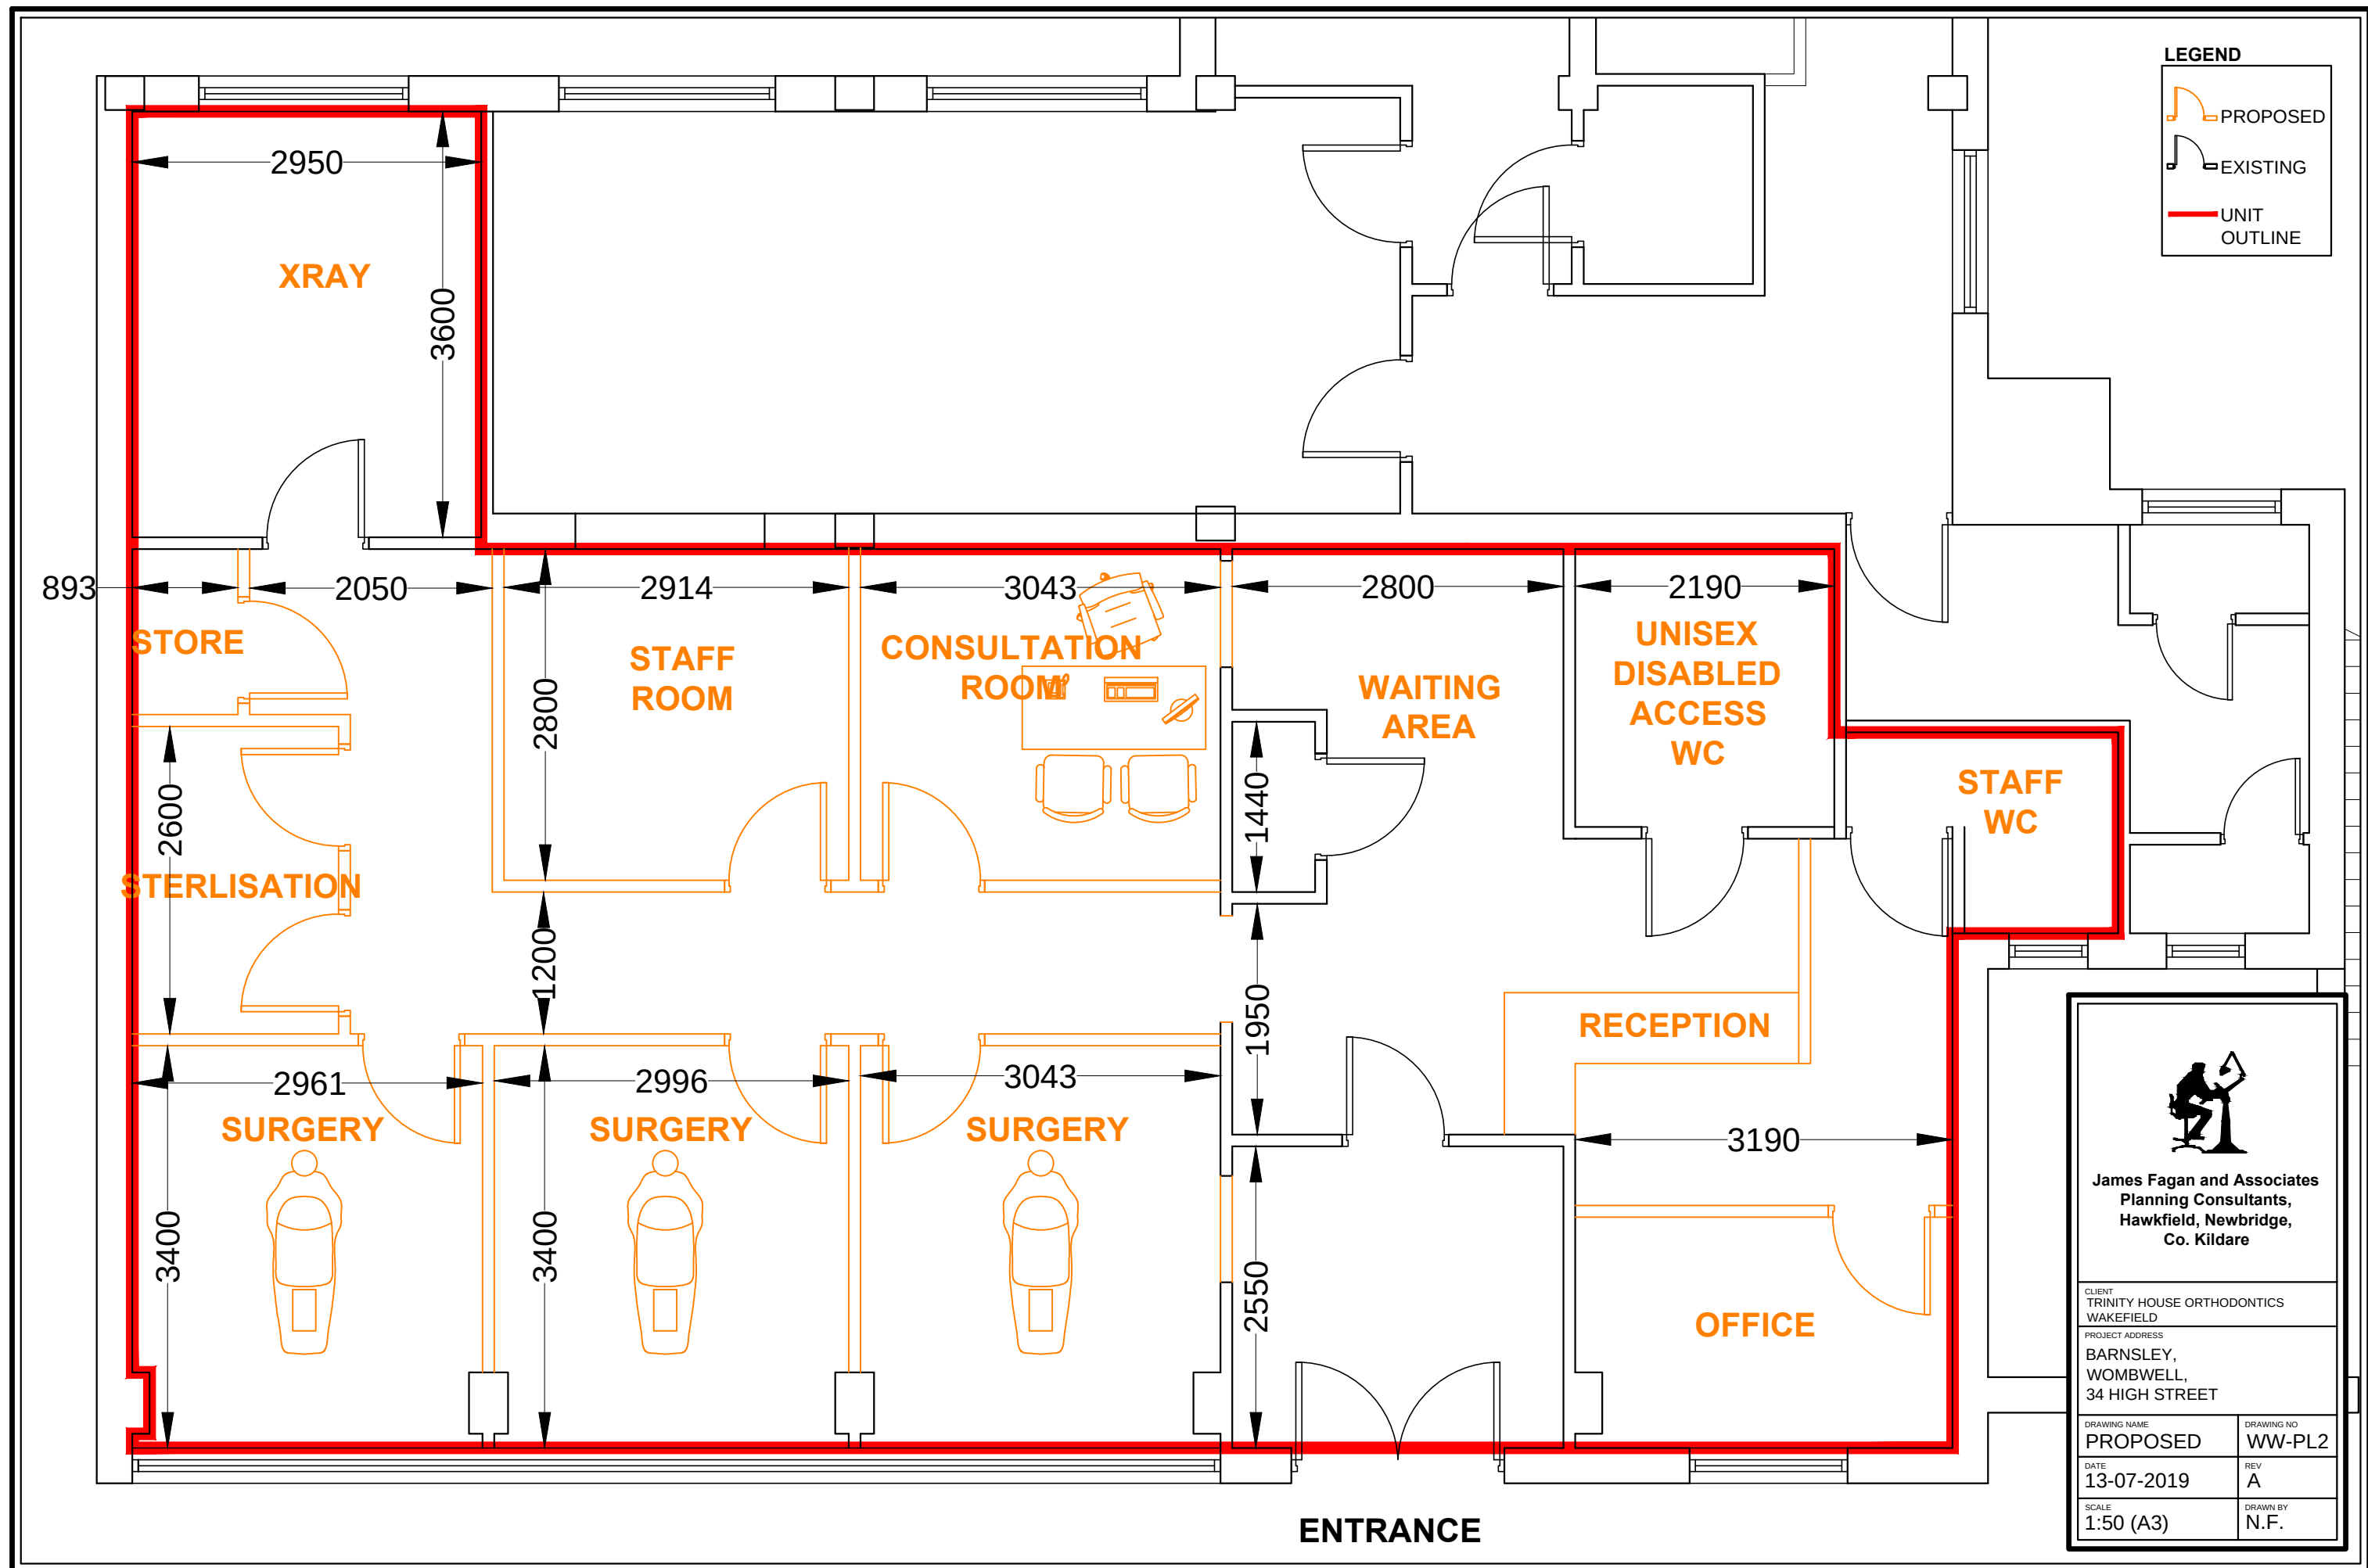


James Fagan and Associates
Planning Consultants,
Hawkfield, Newbridge,
Co. Kildare

CLIENT
TRINITY HOUSE ORTHODONTICS
WAKEFIELD

PROJECT ADDRESS
BARNESLEY,
WOMBWELL,
34 HIGH STREET

DRAWING NAME PROPOSED	DRAWING NO WW-PL2
DATE 13-07-2019	REV A
SCALE 1:50 (A3)	DRAWN BY N.F.