



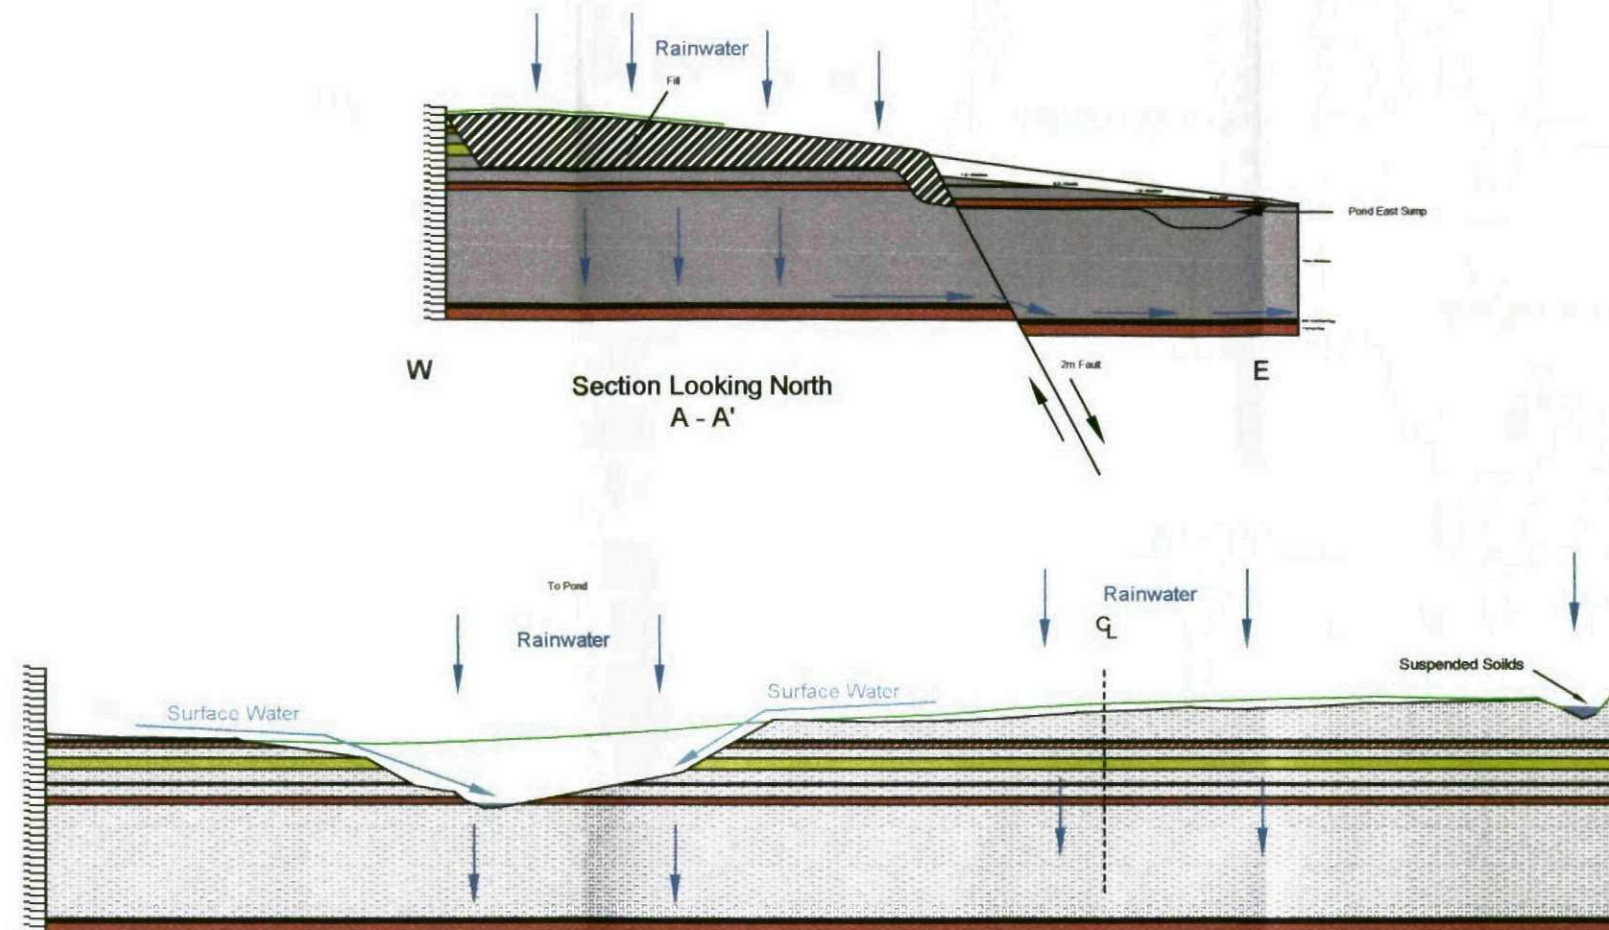

Chainage 150.0m (421268.5E 401102.4N)
Section Looking West
B - B'

Client Name J.G.Pears Ltd		Drawn By CT/SW	Checked By JC	Site centre OS Grid Coordinates	
Site Name Bradshaw Quarry		Drawing No. HRA2	Date February 2005	Scale 1:2,000	Revision
Project Title PPC Application		Client's Address Belle Vista Farm, Harcliffe, Pentlands, Sheffield South Yorkshire, S36 9PN Tel - 01226 762176 Fax - 01226 762512		Agent's Address FENNELL GREEN & BATES 25 Smyth Street Wakefield West Yorkshire WF1 1ED Tel - 01924 372197 Fax - 01924 385569	
Plan Scale Water Regime	Environment Agency Ref No.				

Surface Water Management Scheme

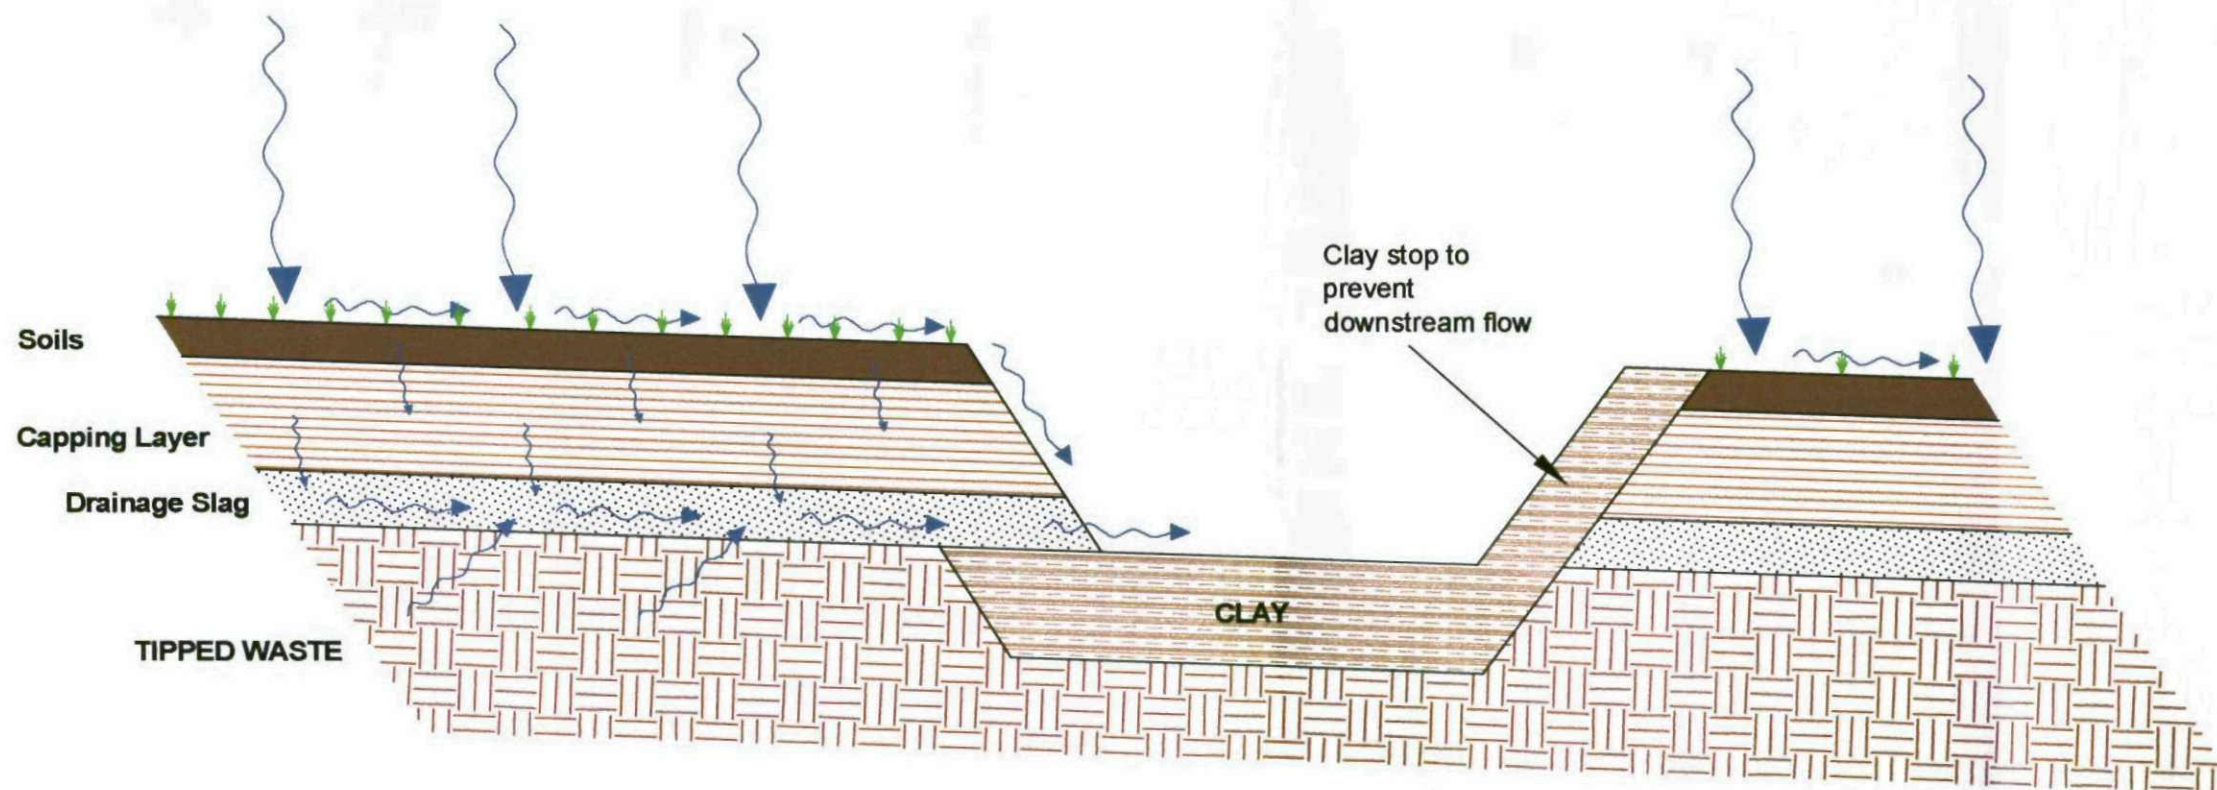

Ditch Construction Detail

[illegible]

Legend:




FGB Fennell, Green & Bate

FENNELL, GREEN & BATES
142 Thomas Lane
Wakefield
West Yorkshire
WF2 7RE

Tel - 01824 372197
Fax - 01824 385550

e-mail - fgb@fgb-surveyors.co.uk

Client _____

J.G.PEARS LTD

Job Title
BRADSHAW QUARRY

Project Title
CLOSURE PLAN

Scale	Date	Drawn by	Check
NTS	NOV 10	SW	

Plan showing indicative ditch construction detail for surface water management scheme

DWG No. JGP/BQ/2010 Job no. 10 Day 00
PLOT SIZE: A3 PLOT SCALE: 1: TYPE SCALE HERE

PLOT SIZE: A3. PLOT SCALE: 1: TYPE SCALE HERE