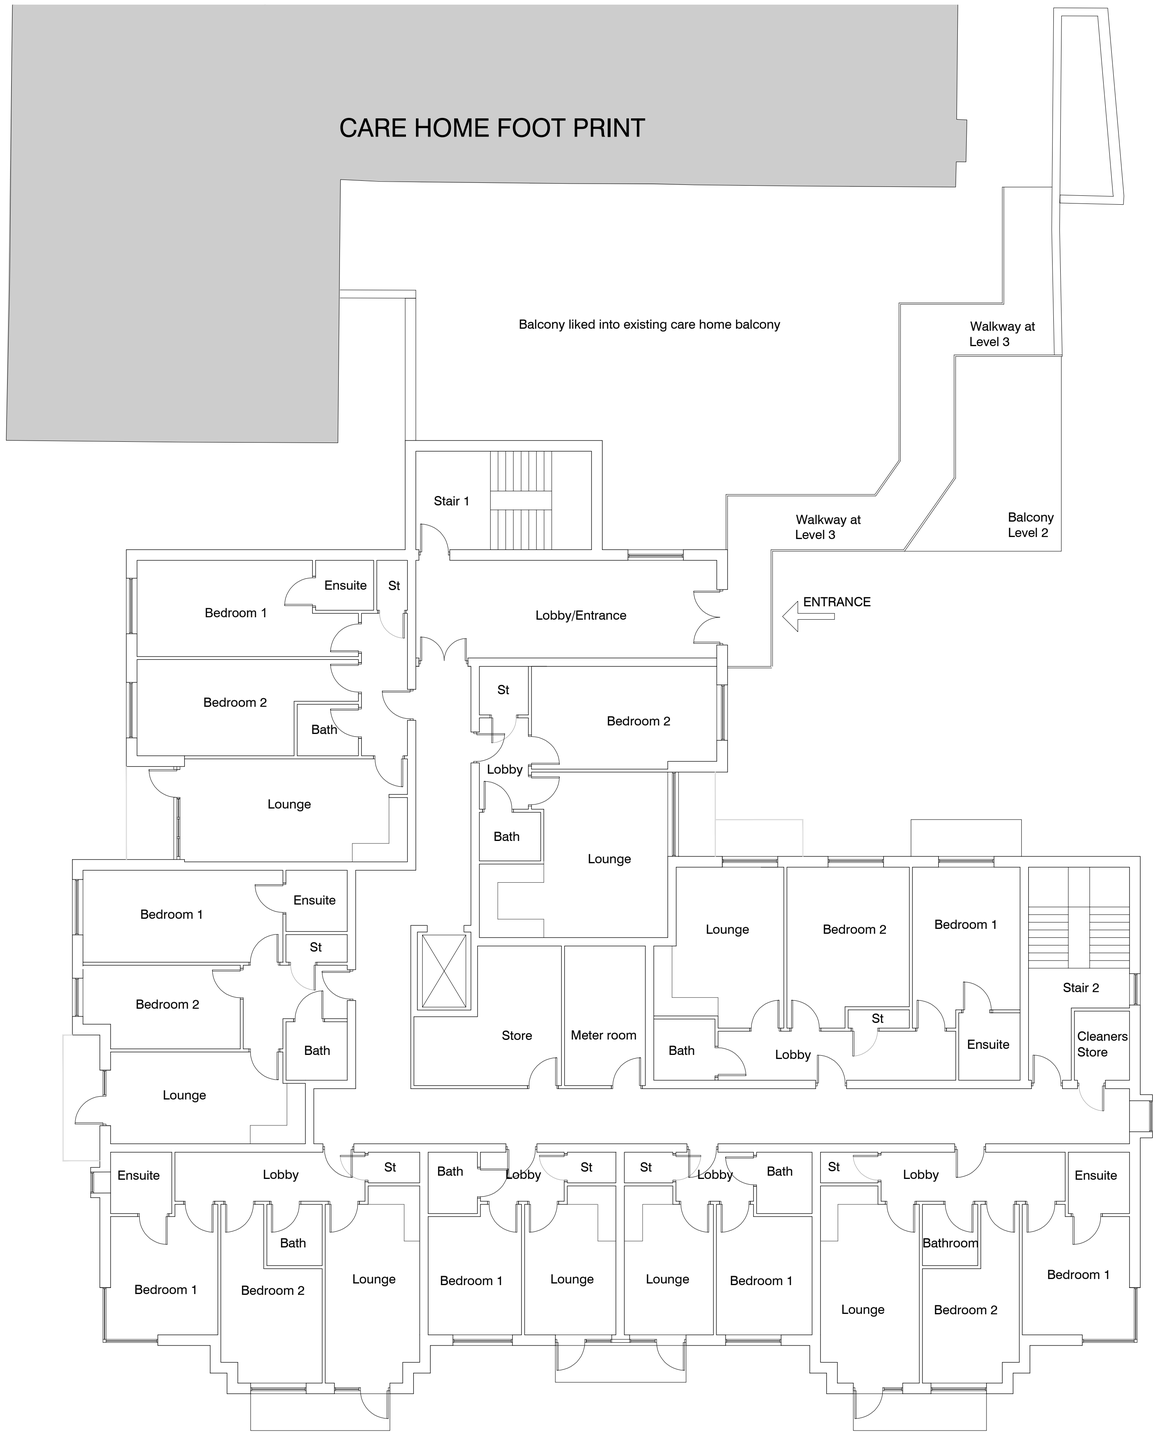

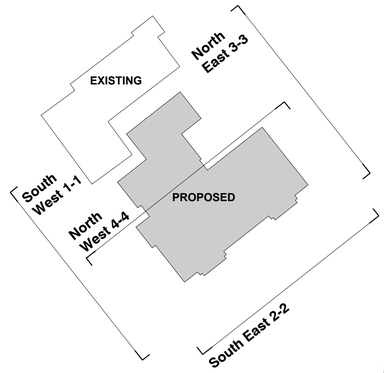

KEY PLAN - NOT TO SCALE

N

PROPOSED LEVEL 3
8 UNITS
5 x 2 bed apartments
3 x 1 bed Apartments
Gross Floor = 778.8 sqm
Net Floor Area = 729.8 sqm

0 5 10 15 20

Notes

Do not scale, use figured dimensions only.

All dimensions to be verified on site prior to the commencement of any work or the production of any shop drawing. All discrepancies to be reported to the Architect.

This drawing is to be read in conjunction with all related Architect's and Engineer's drawings and any other relevant information.

This drawing is copyright © of DWA Architects Ltd.

Drawing Issues

| Date | day | | |