




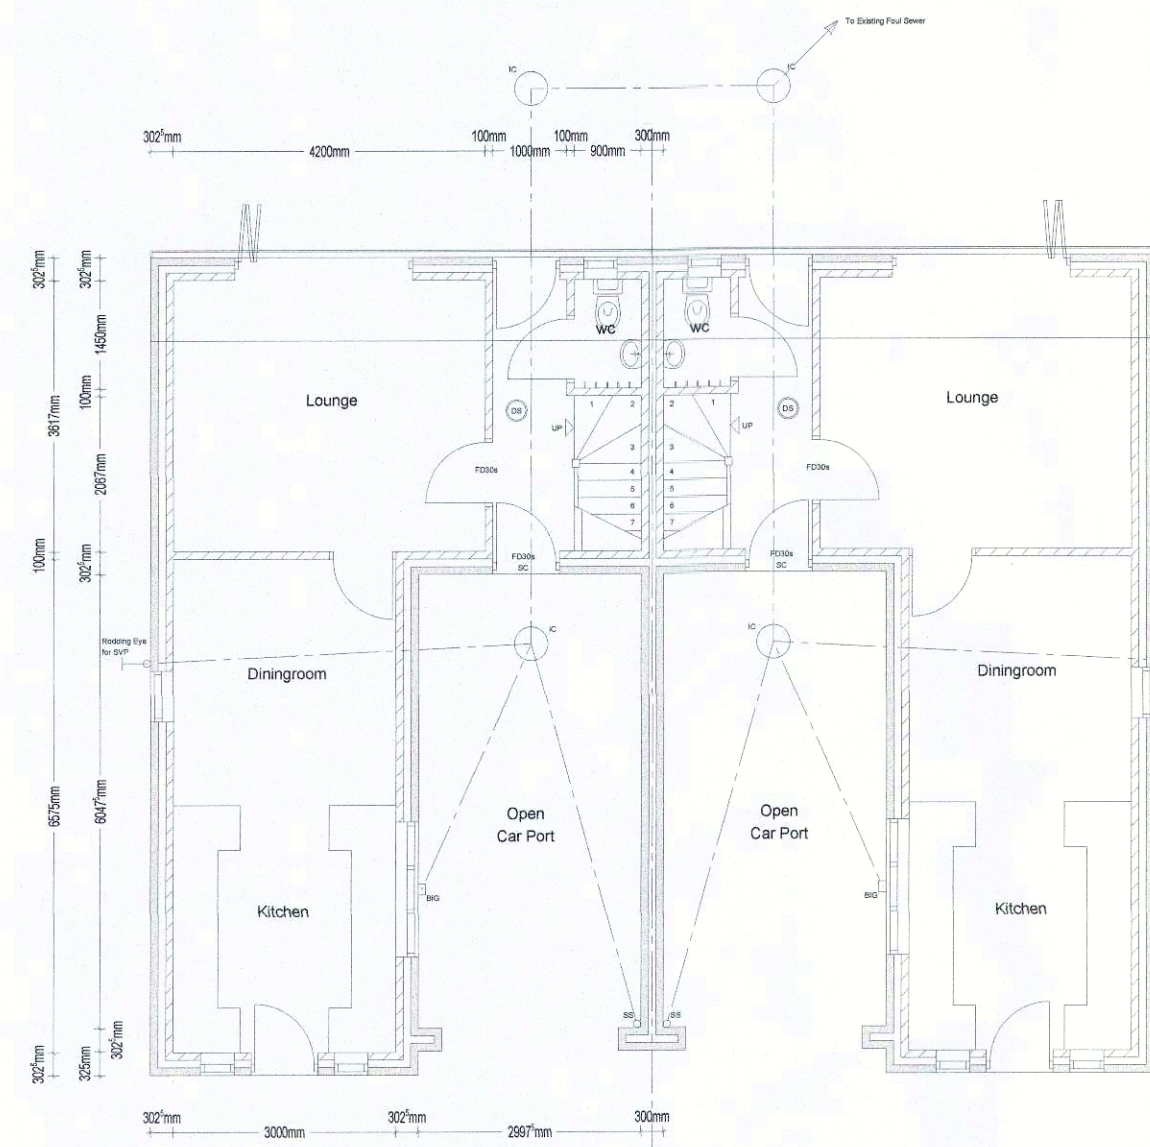

Ground Floor Layout

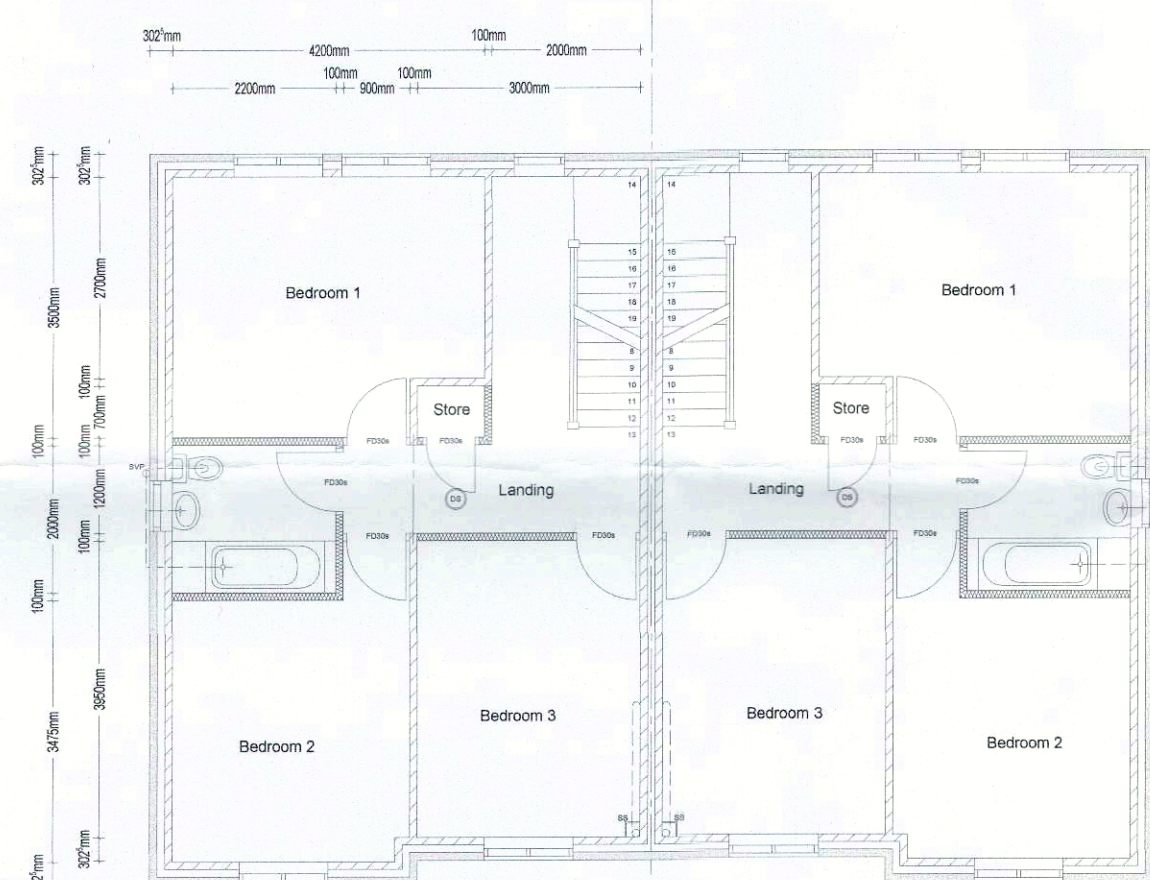

First Floor Layout

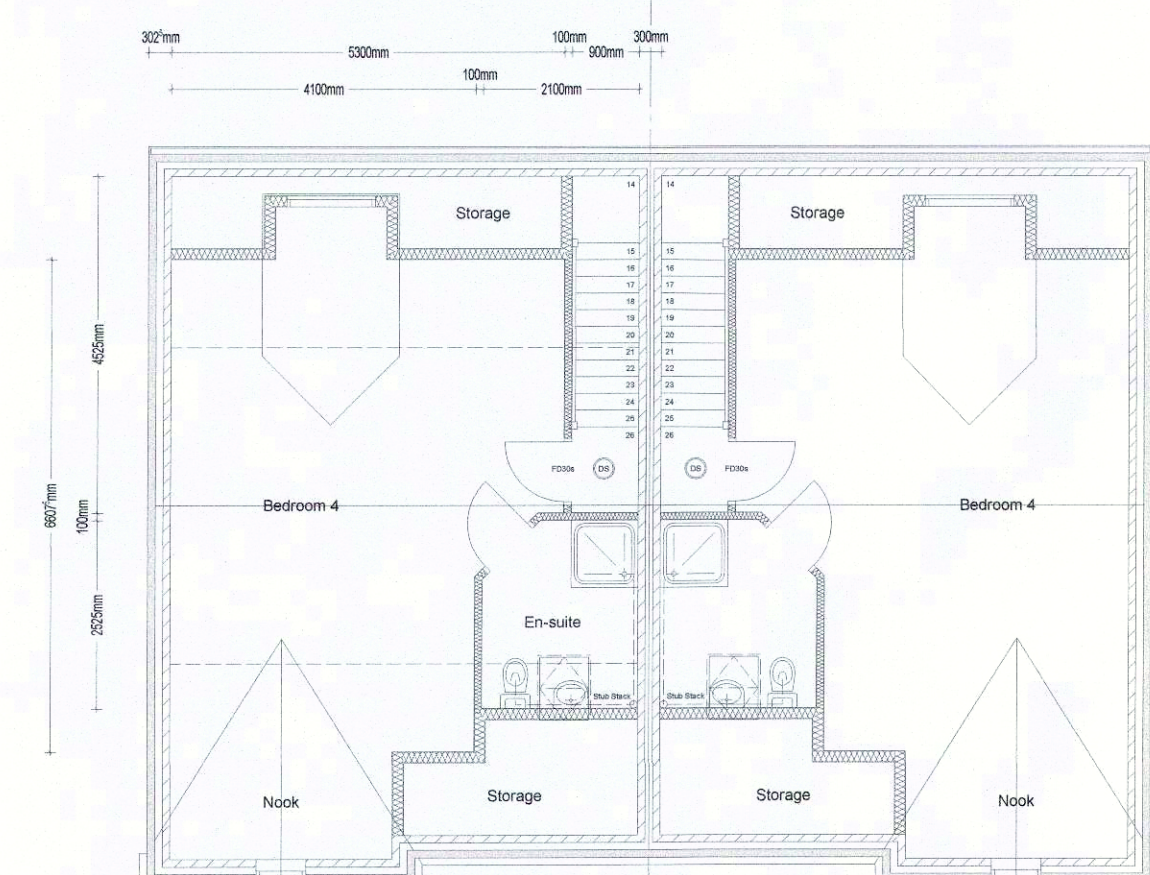

Second Floor Layout




Front Elevation - Street View

Side Elevation - Block One

Rear Elevation - Block One

Side Elevation - Block One

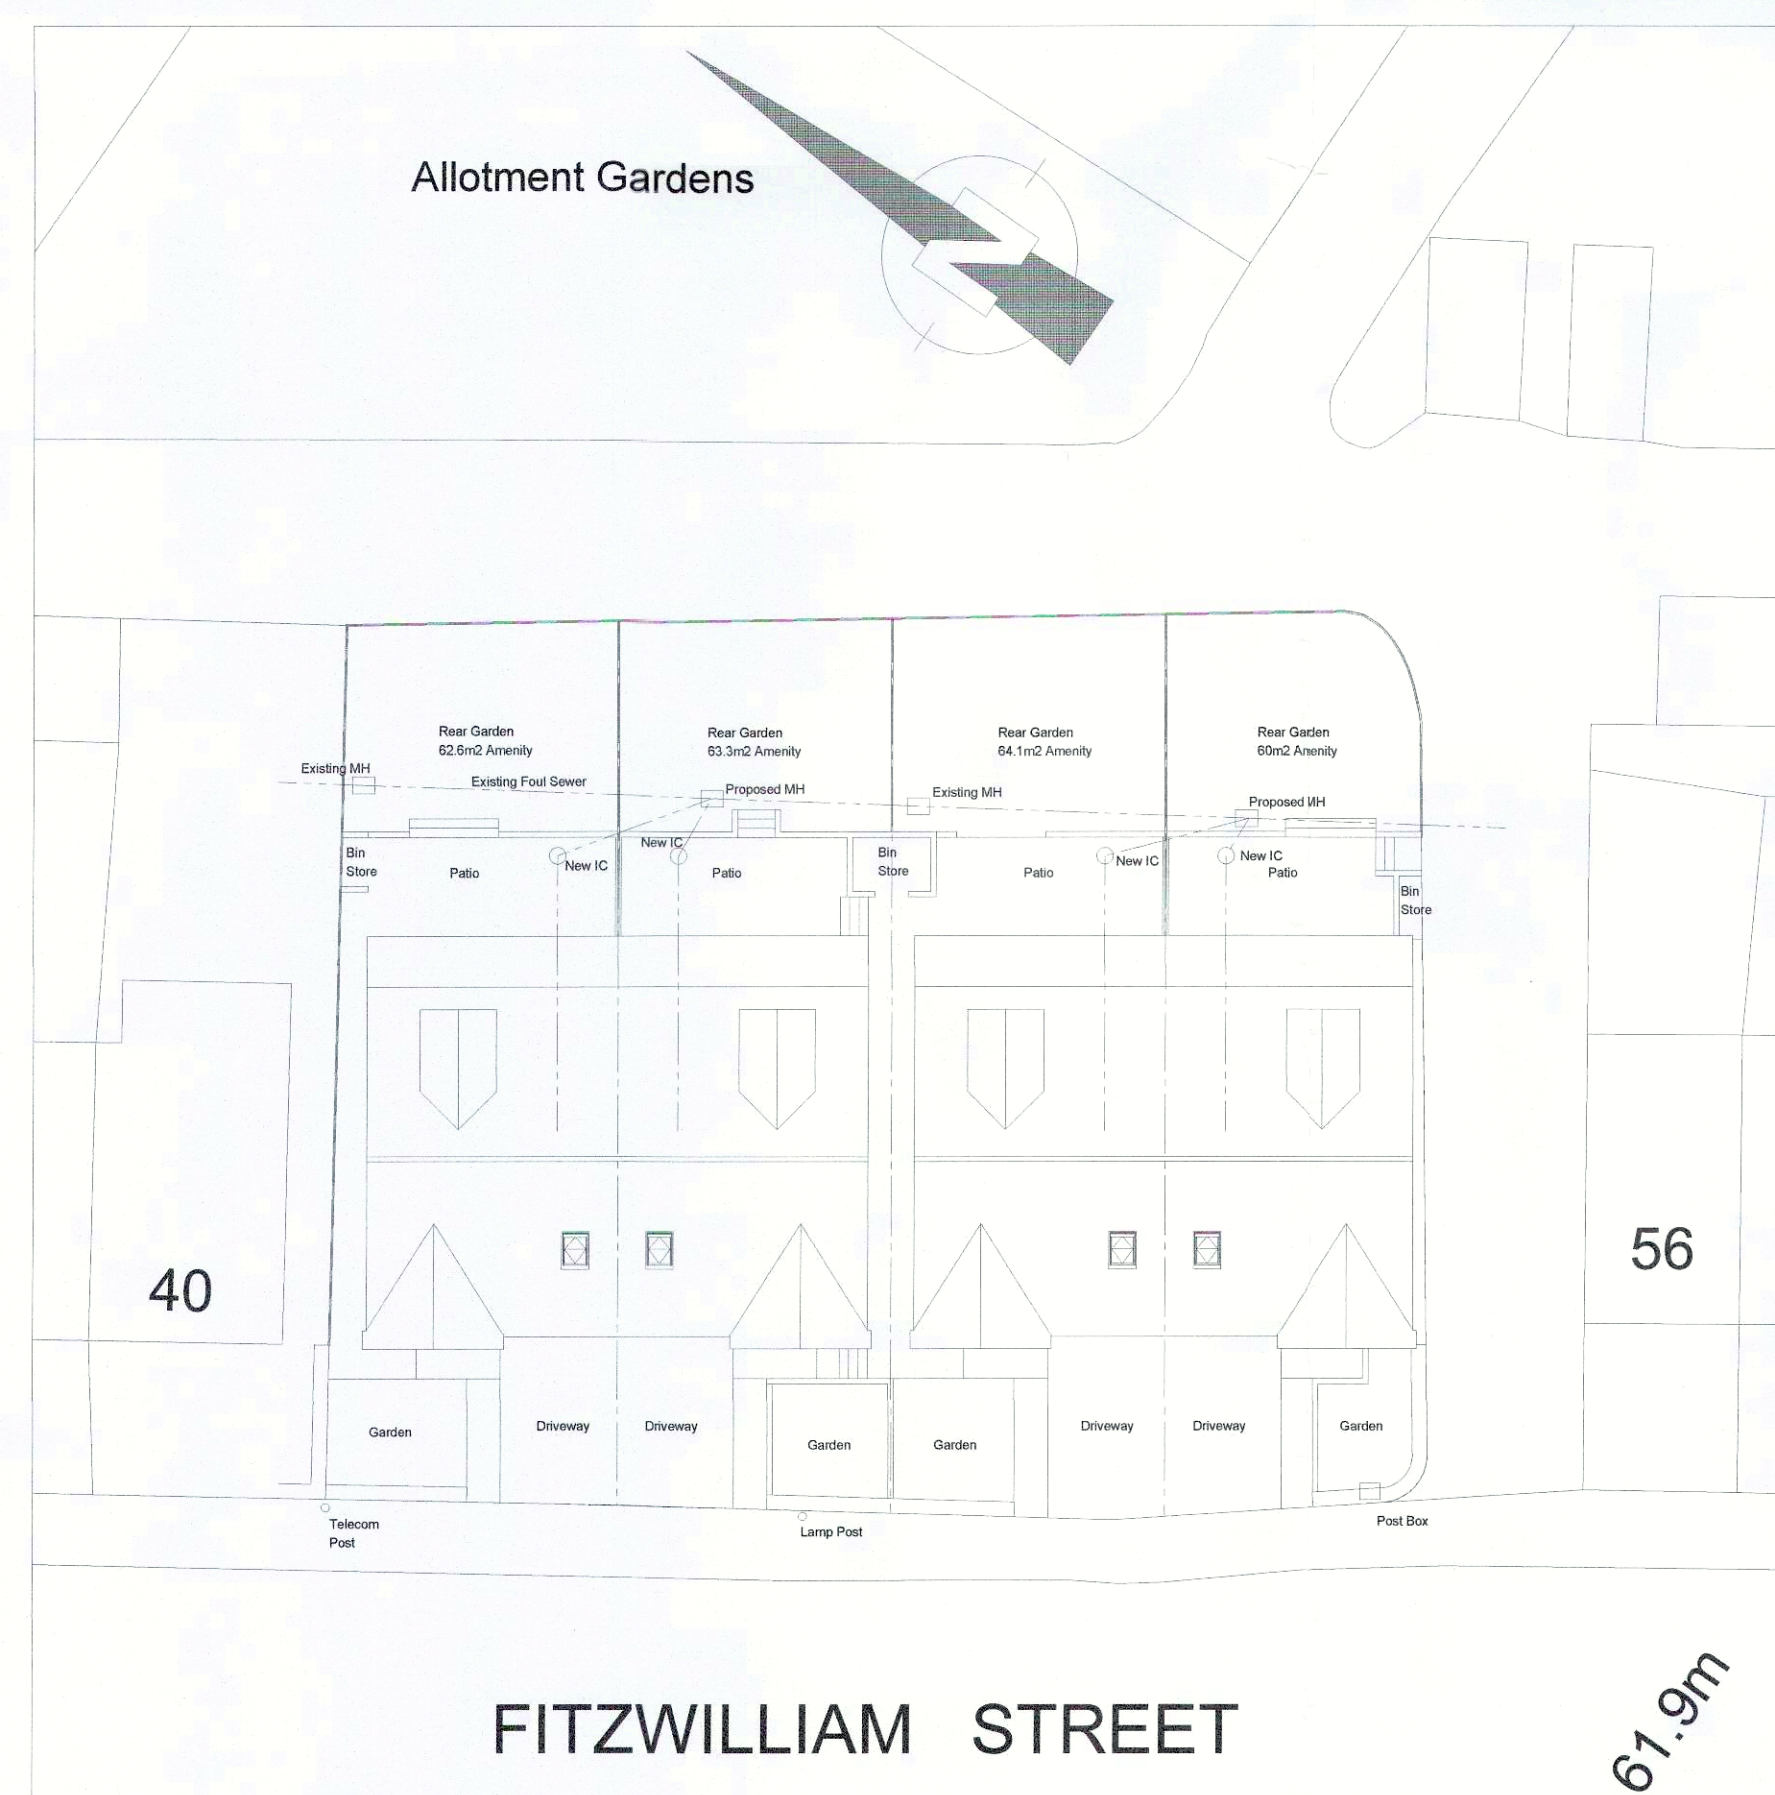

Proposed Block Plan - 1:200



Existing OS Plan - 1:1250

The Copyright of the details contained within this drawing belongs to John Box Associates and shall not be reproduced nor used for any purpose other than that which forms part of the contract with John Box Associates as per the Copyright Act. Other use of these details will only be valid if written permission or assignment is obtained from John Box Associates.
This Drawing must be read in conjunction with all other related drawings and documentation.
Do not scale from this drawing, use figured dimensions only. If there is any doubt, please contact the author of this drawing.
All dimensions to be checked on site prior to ordering of materials.

REV CHANGES		DATE
CLIENT:	Rotherham Surfacing Ltd	
PROJECT:	Residential Development Forming 4 Semi-Detached Units at Land Adjacent to 40 Fitzwilliam Street Elsecar Barnsley	
DRAWING REF:	JBA.3552.101	
DATE:	December 2016	
SCALE:	1:100, 1:200 and 1:1250 @ A1	
DRAWING BY:	WH	

John Box Associates
Architectural and Planning Consultants and
Chartered Building Surveyors

The Annexe
Saville House
166 Moorgate Road
Rotherham
South Yorkshire S60 3BE
Tel: 01709 364911
Fax: 01709 364915
Email: john.box@btconnect.com

Incorporating
boxhaywood
DESIGN
Meters (m) @ 1:100 Scale
0 1 2 3 4 5 6 7 8 9 10