




BB Section BB
1 : 100

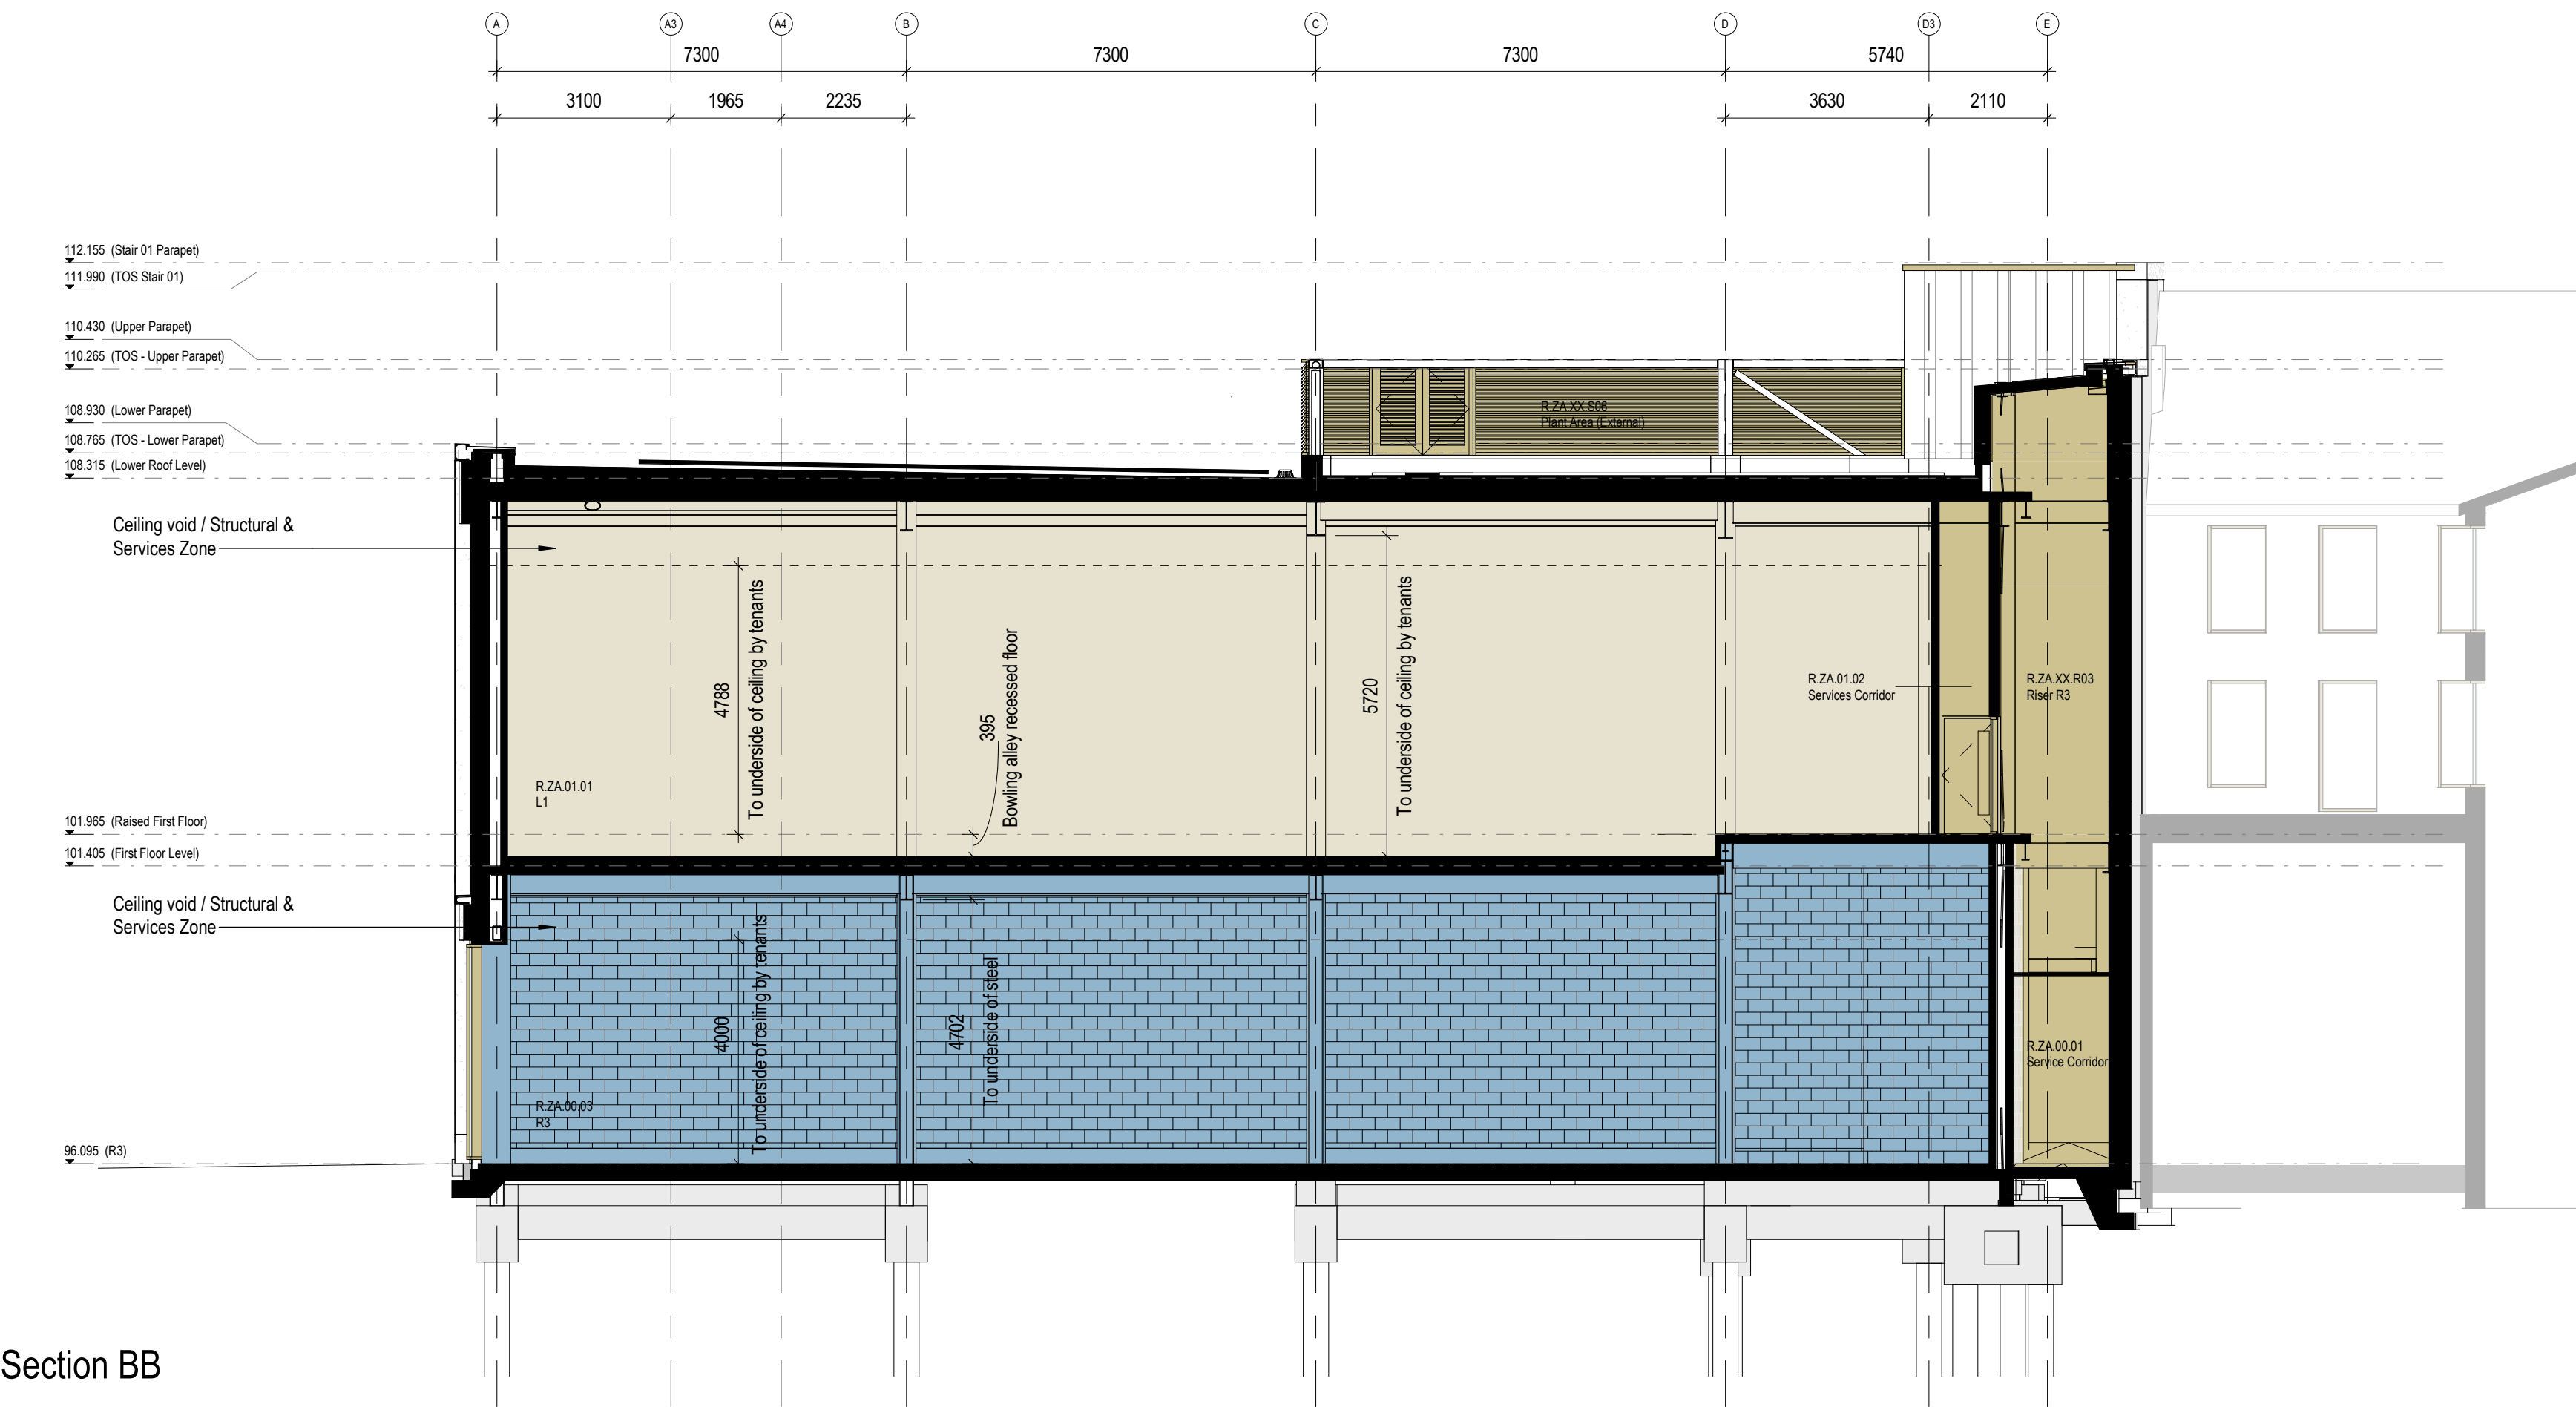

CC Section CC
1 : 100

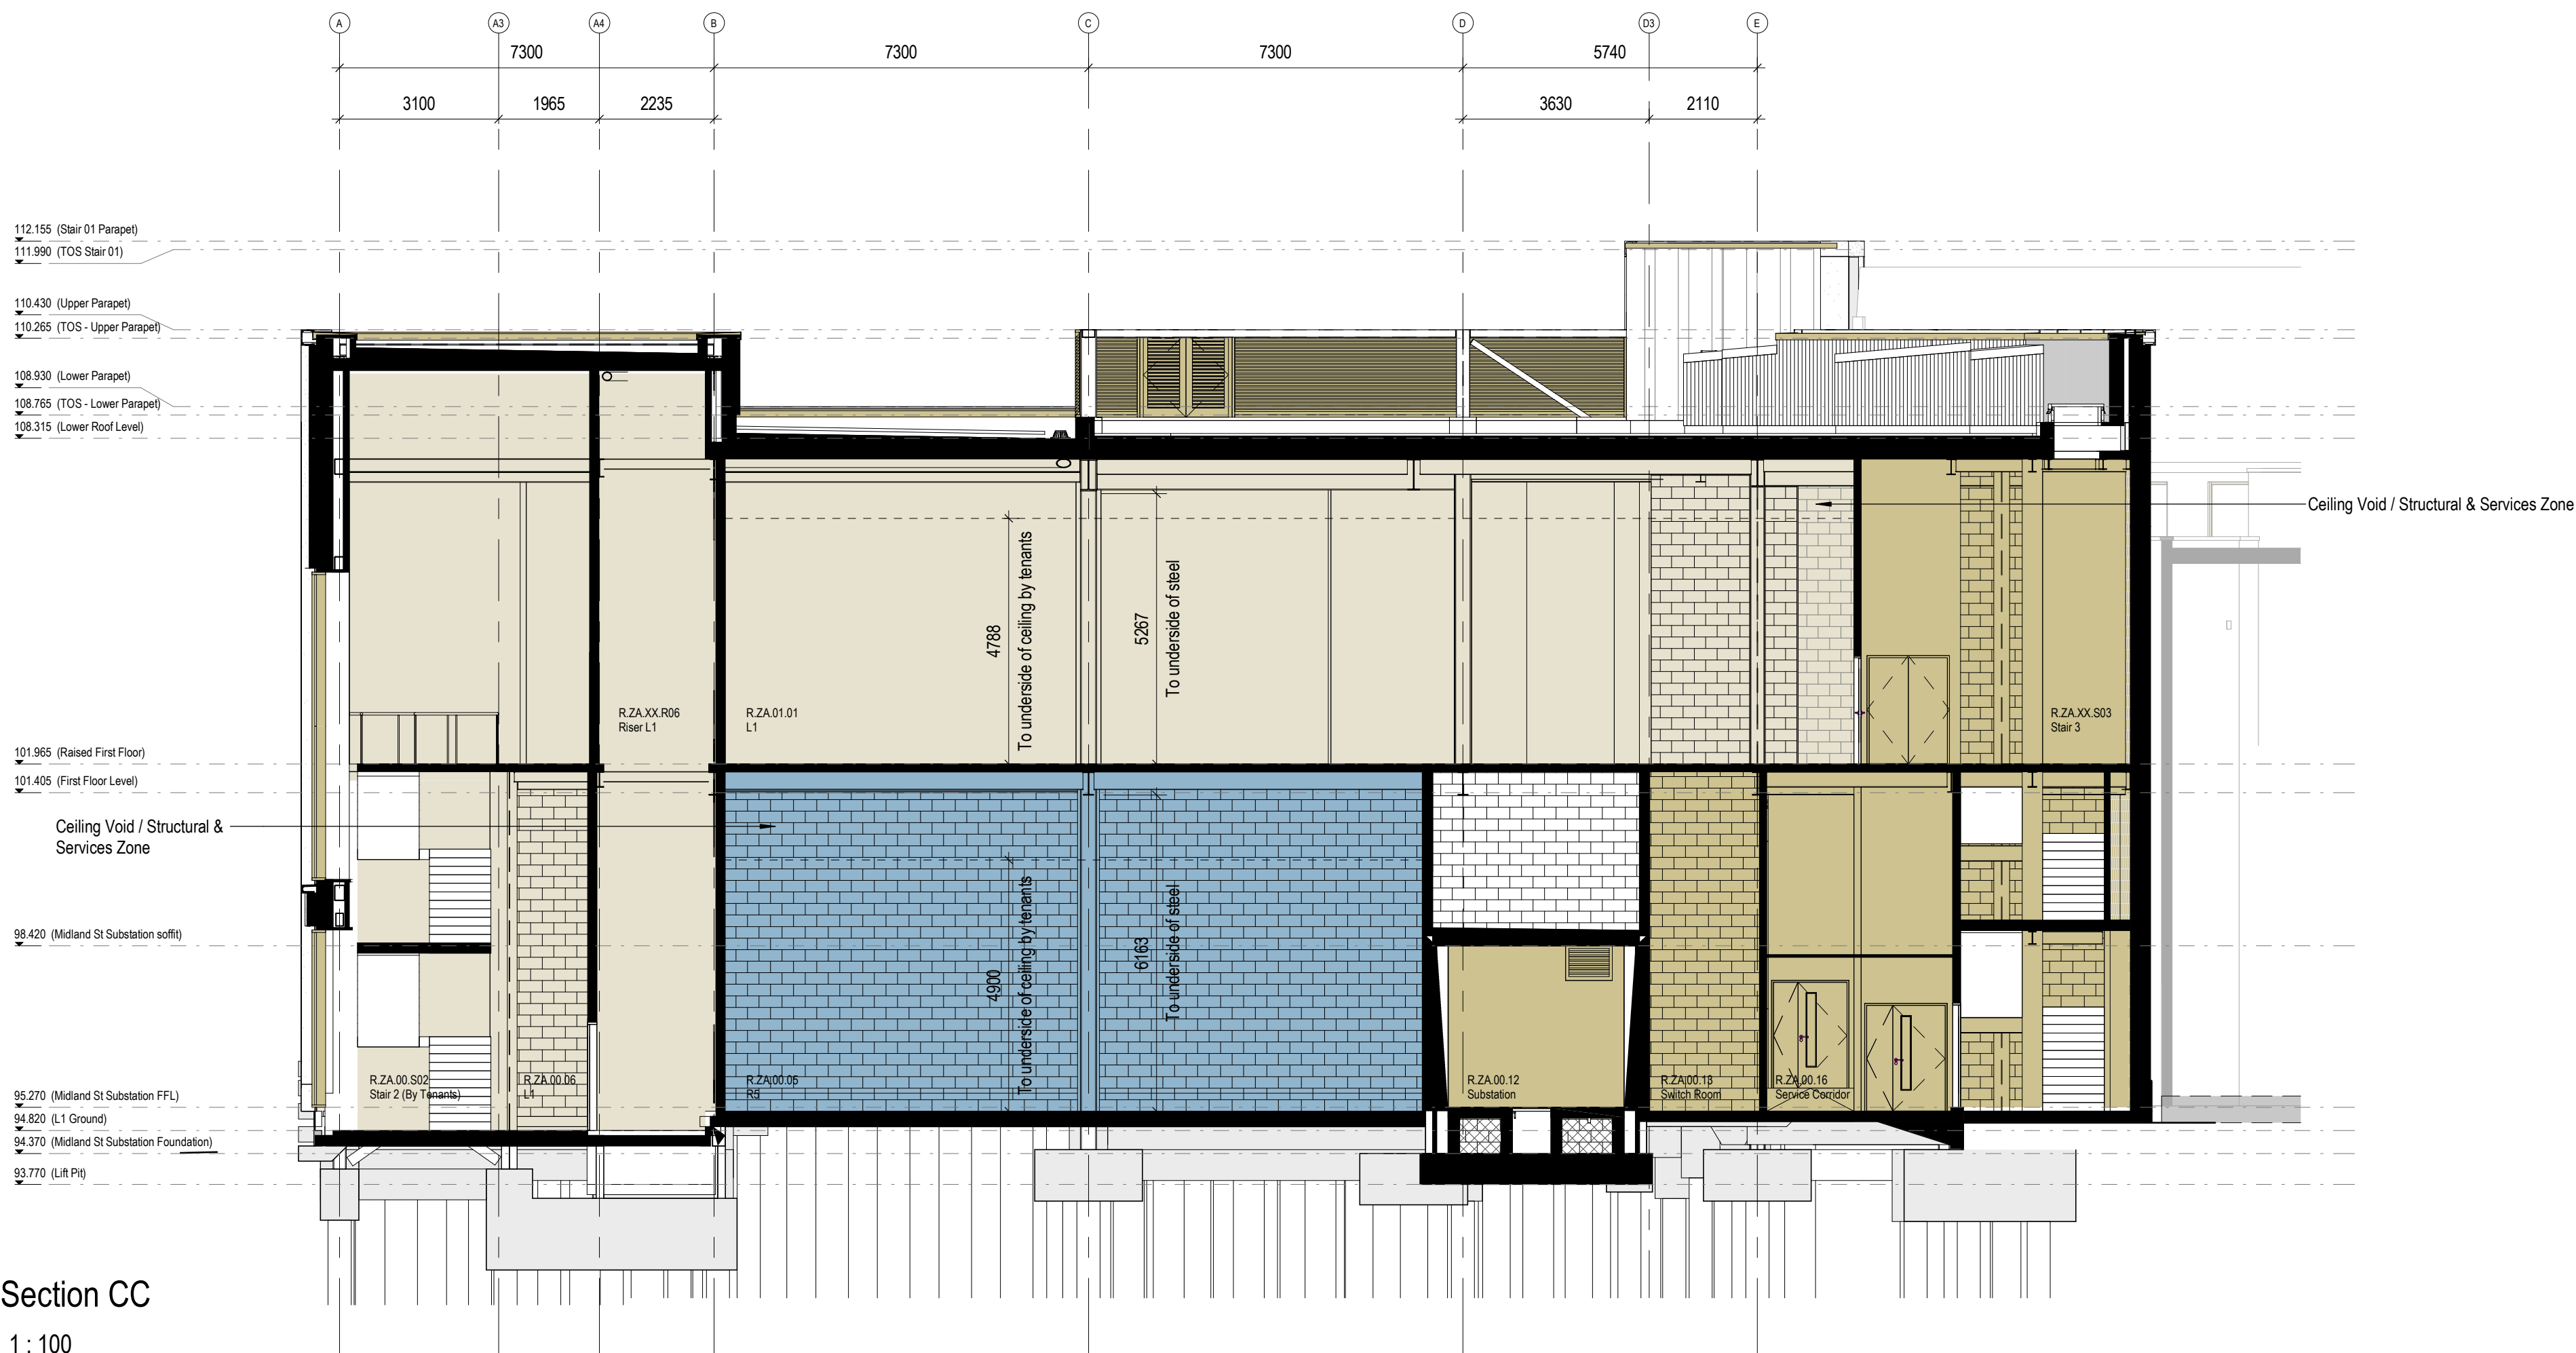


Notes:
• This drawing is copyright.
• Do not scale dimensions from this drawing.
• This drawing is to be read in conjunction with all other relevant drawings.
• All discrepancies on this drawing are to be reported to the architect.
• Do not modify any element of this drawing.
• Use drawing only for purpose(s) issued.

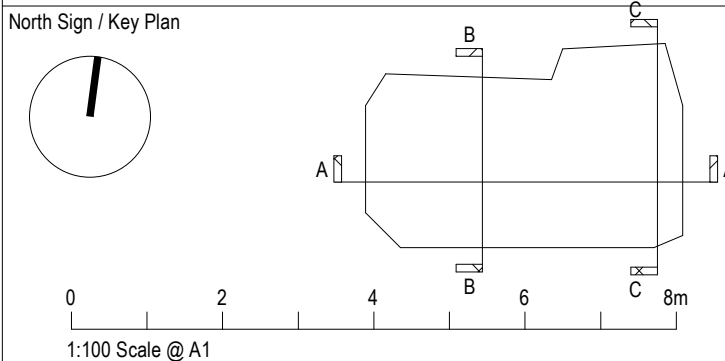

The following external model files are included within this drawing:

- Medium Shopping Unit (A1-Retail)
- Shopping Unit (A1-Retail)
- Restaurant (A3-Food and Drink)
- Leisure - Cinema (D2)
- Leisure - Other (D2)
- MSCP
- Ancillary

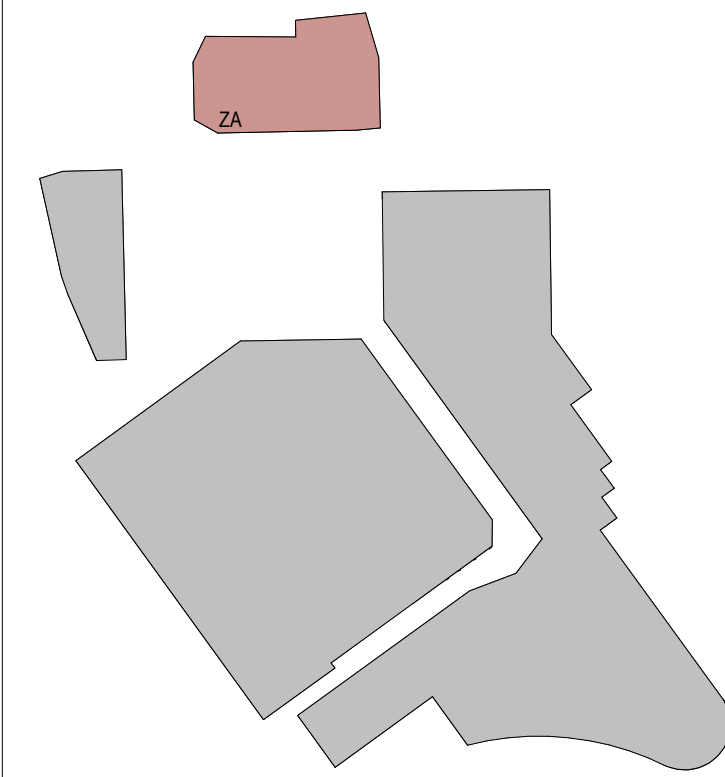

P02 10/12/18	S3 - Suitable for Review and Comments	WL	EA
P01 27/09/17	D2 - Suitable for Tender	WL	SL
Rev	Date	Revision Notes	Drawn
Client	Barnsley Metropolitan Borough Council		



Project
The Glassworks, Barnsley
Development Site ZA

Drawing Title
ZA - GA Sections sheet 2 of 2

Job Number 50727	Date Created Nov 2016	PAS 1192 Status Code S3
Scale@A1 As indicated	Purpose Review & Comment	
Drawing Number BGW2-IBI-ZA-XX-SE-A-G200-0002	Revision P0 2	