

ADVERTISING PANEL SPECIFICATION SHEET


OUTER CASE – ALUMINIUM EXTRUSION


TUBULAR STEEL FRAME


6MM THICK GLASS TO ADVERTISING PANEL

4 X 58 TUBE WATTAGE DIFFUSED BY 2 X
OPAQUE INTERNAL DIFFUSERS MADE FROM
ACRYLIC PLASTIC


ILLUMINATION IS INTERNAL AND STATIC

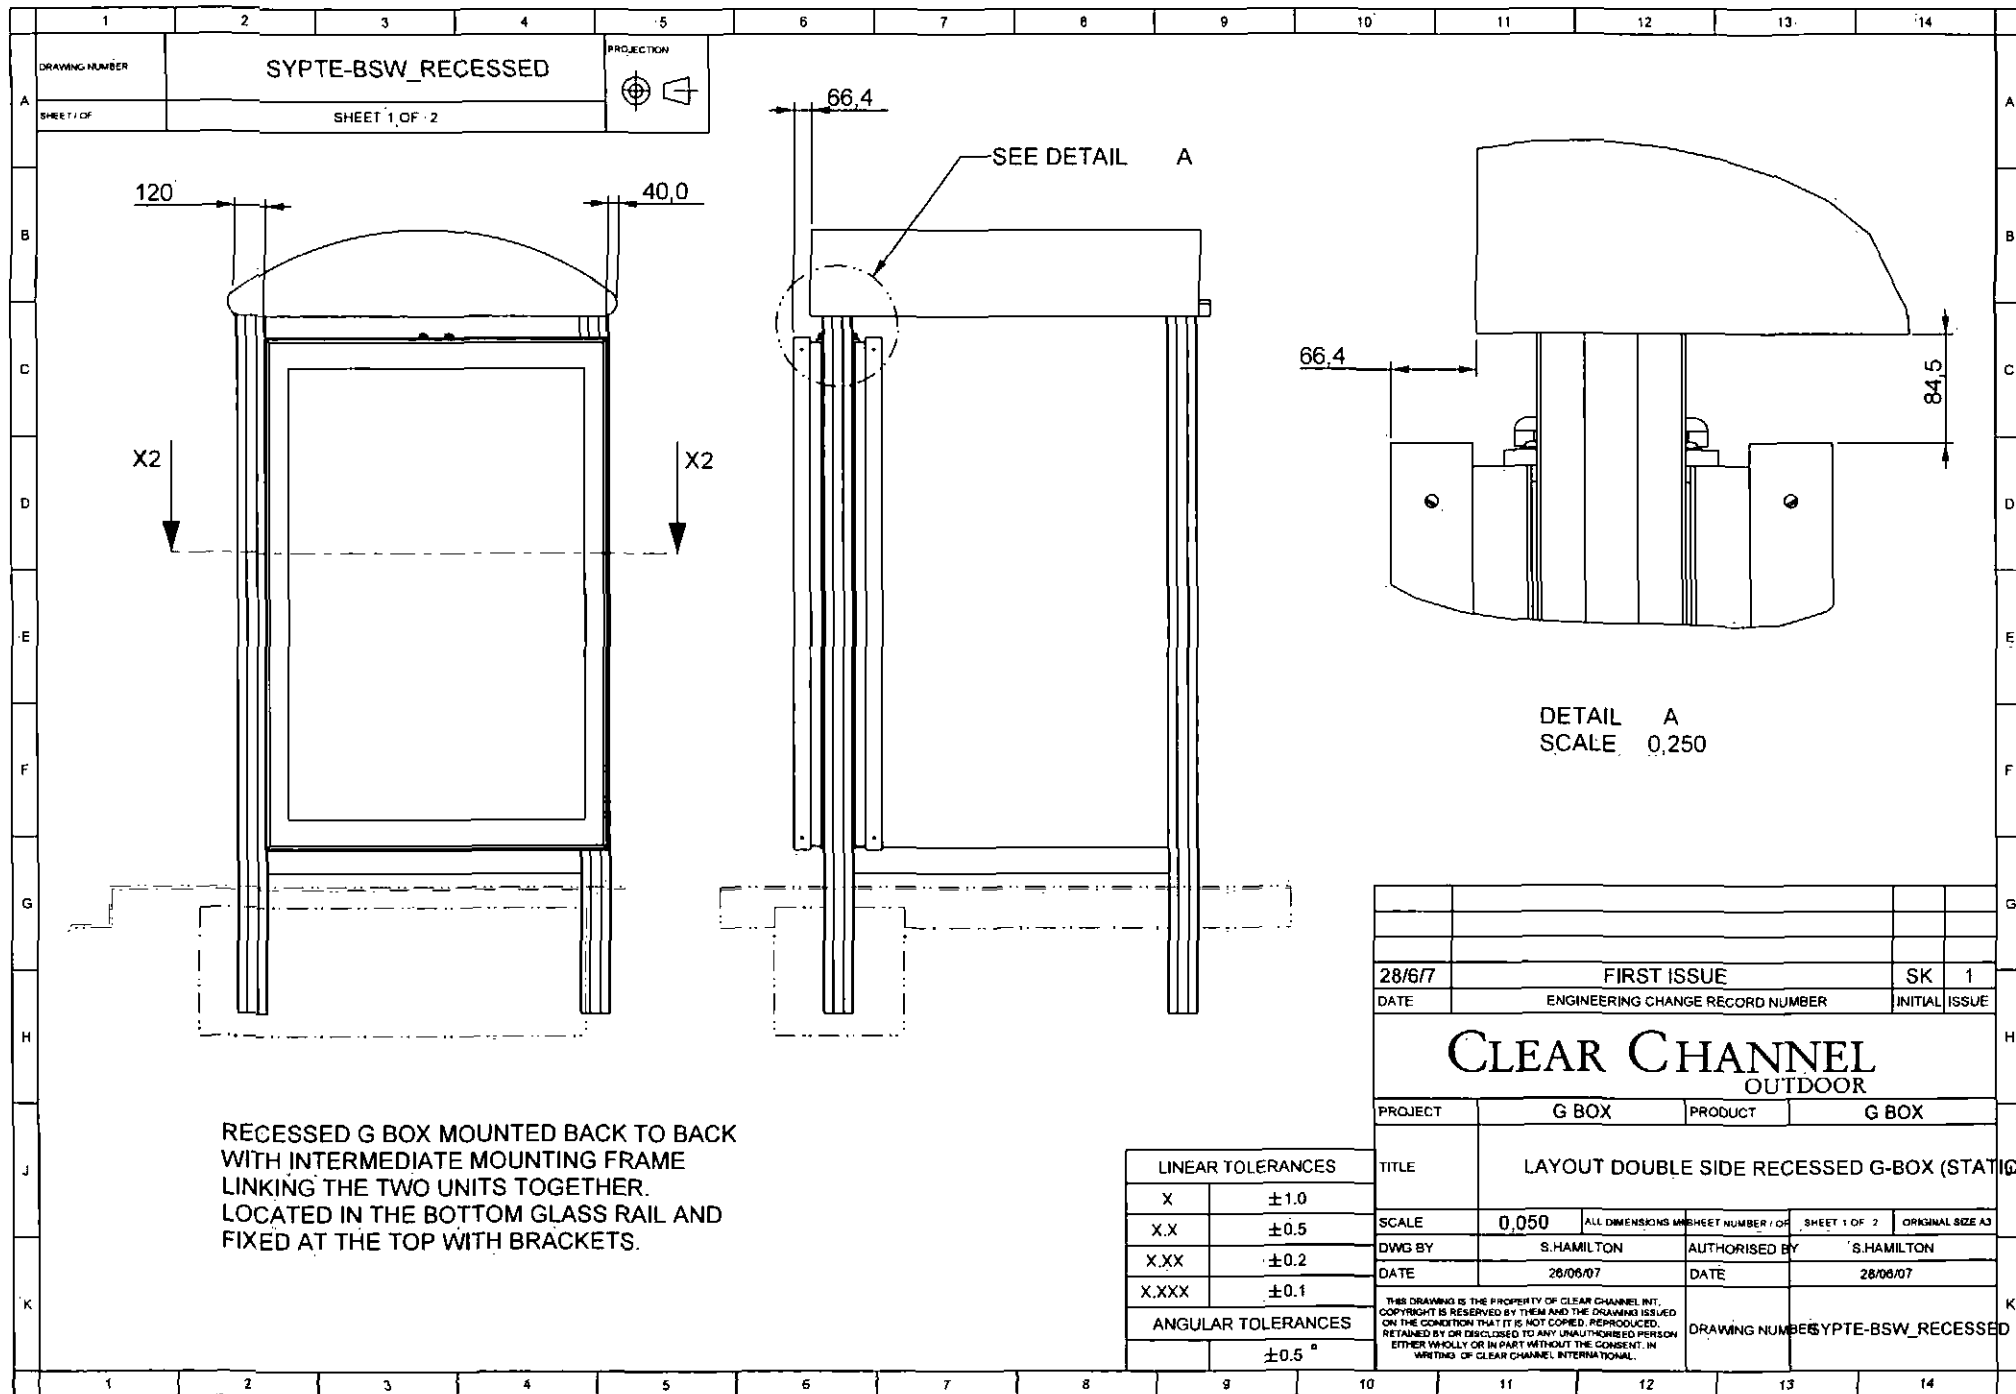

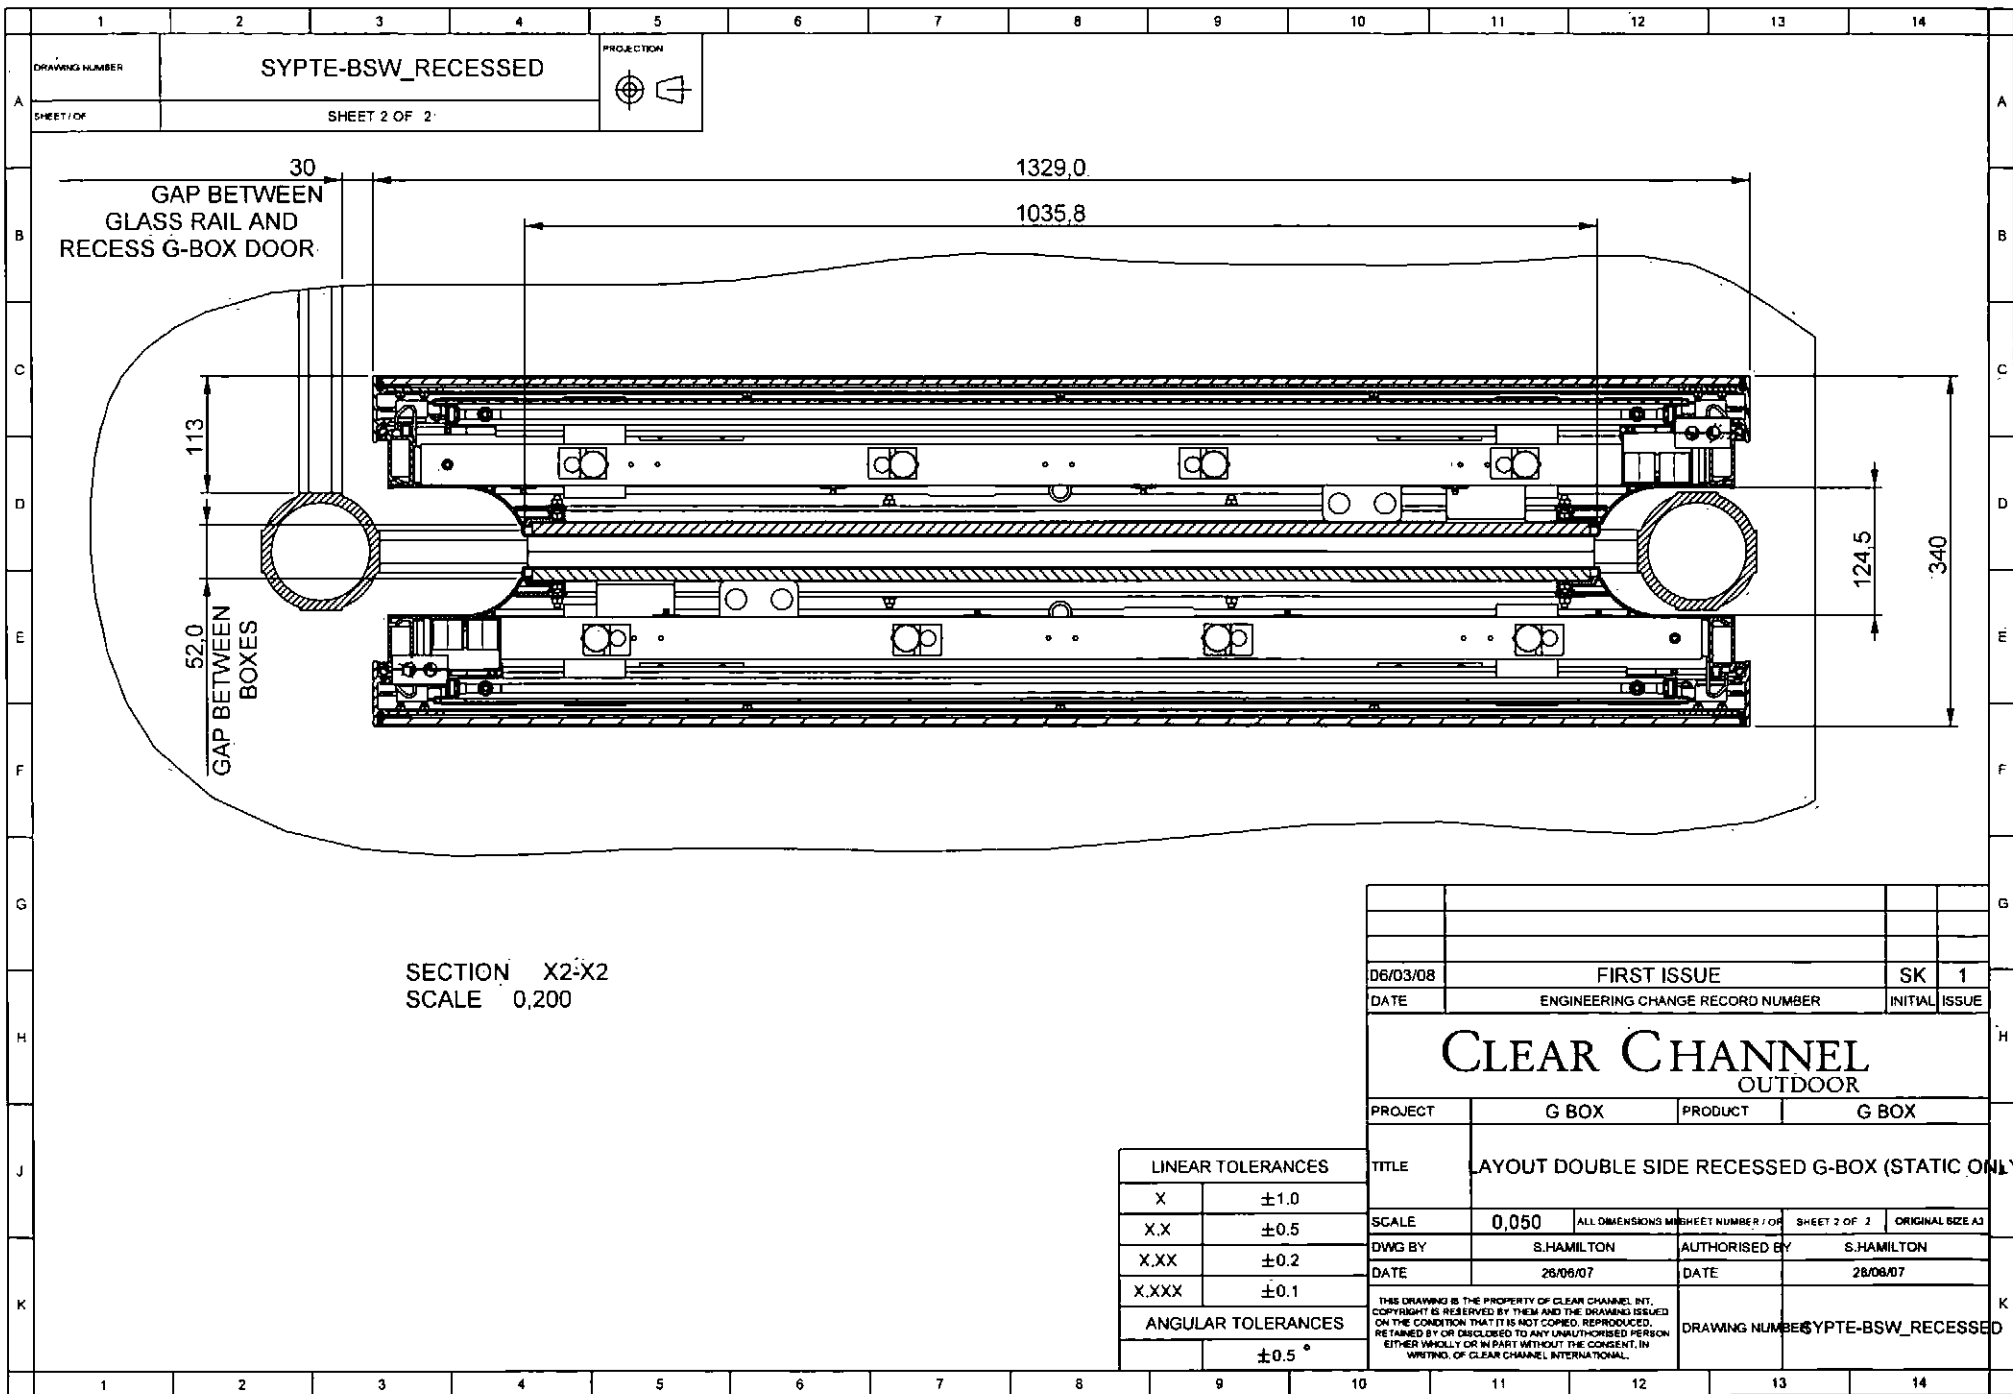


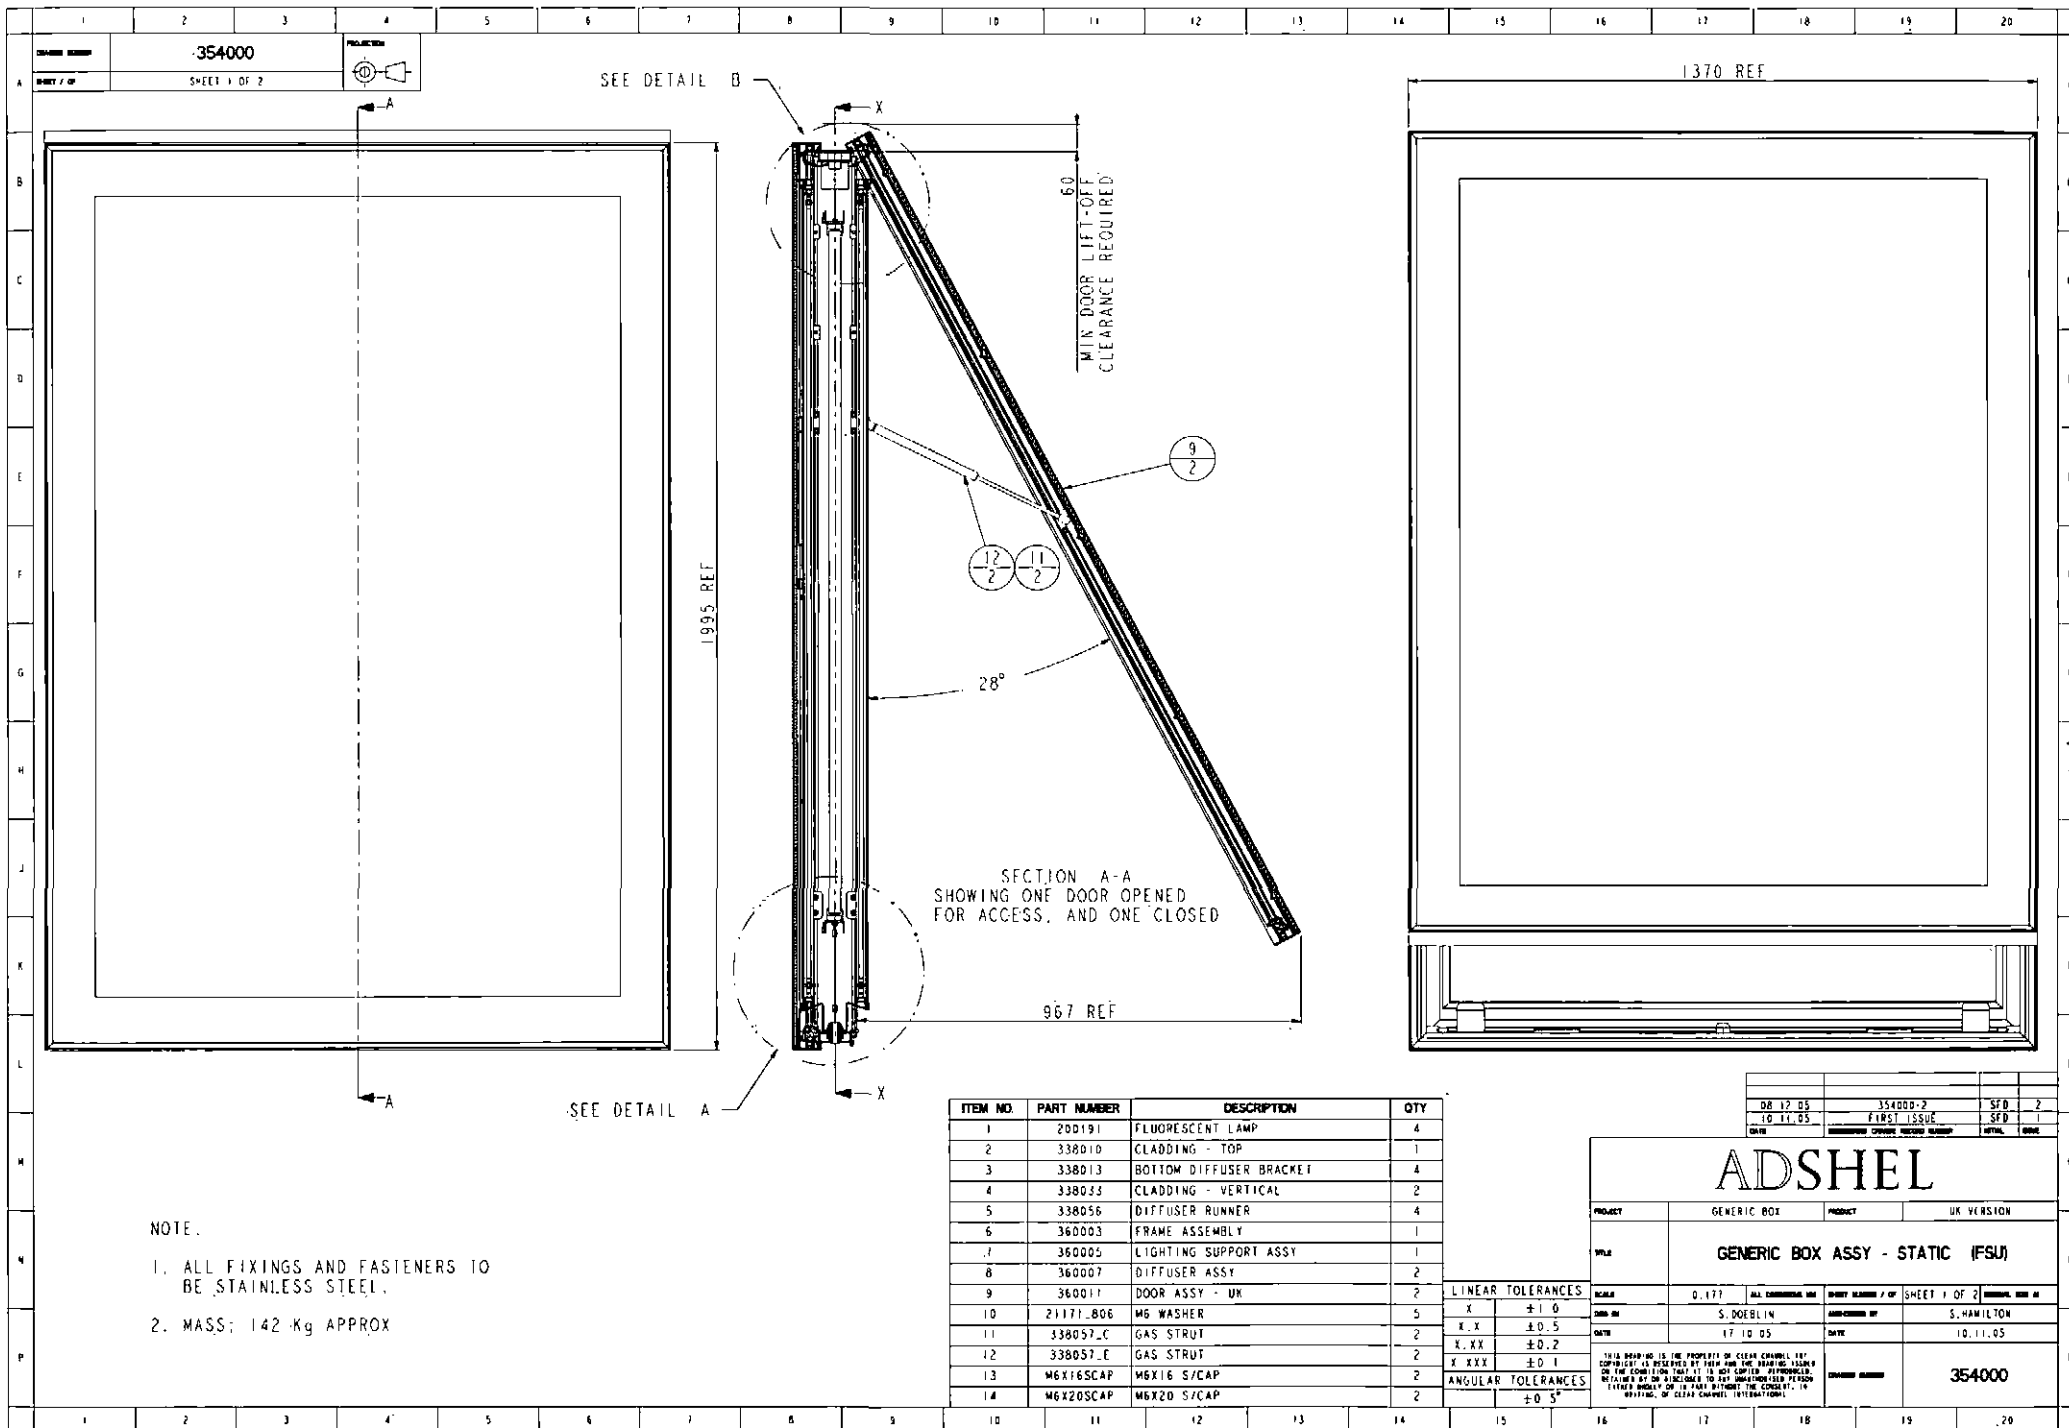


SHEET 2 OF 2

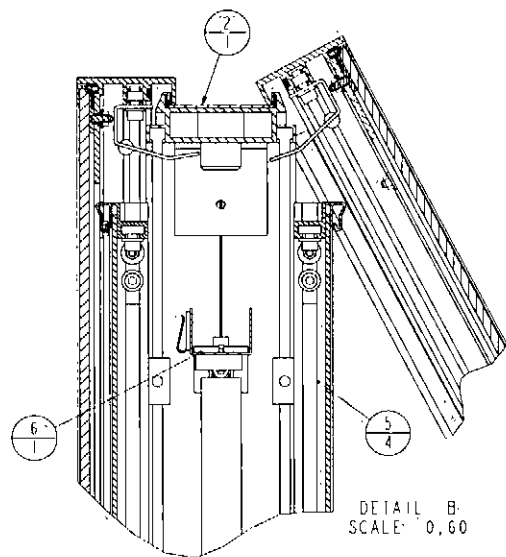


DETAIL B.
SCALE: 0.60

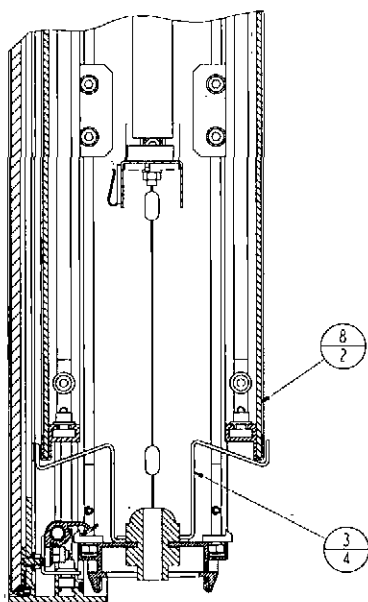

DETAIL A
SCALE 0,60

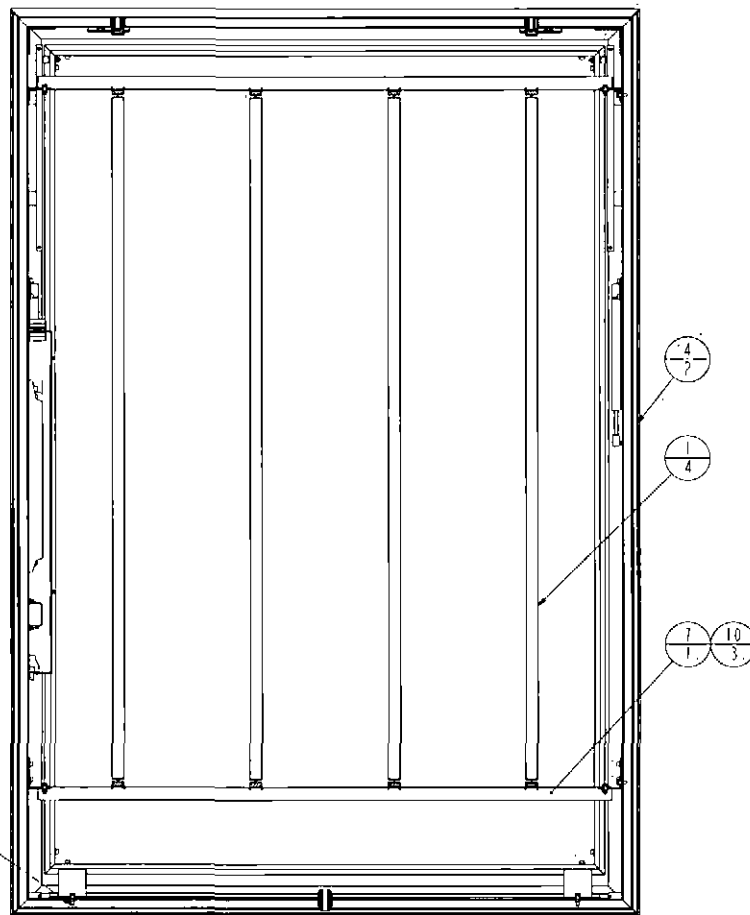

SECTION X-X

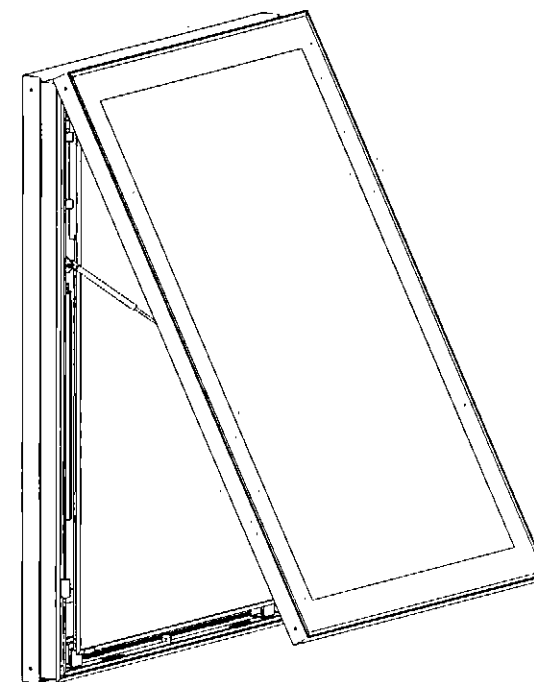

SCALE 0.120

	SEE SHEET 1	-	-
On 12	Reichmann Avenue 1022000 number	APPA	BRG

DATE		DISPATCH OFFICE RECORD NUMBER		REFNO.	
ADSHL					
PROJECT		PRODUCT		UK VERSION	
TITLE		GENERIC BOX ASSY - STATIC (FSU)			
SCALE	0.177	ALL DIMENSIONS IN	SHEET NUMBER / OF	SHEET 2 OF 2	ORIGINAL SIZE IN
DRAW BY	S. BOEHLIN		APPROVED BY	S. HAMILTON	
DATE	17.10.05		DATE	10.11.05	
THIS DRAWING IS THE PROPERTY OF GLEN CAMMEL LTD AND IS LOANED TO YOU BY THEM AND THE DRAWING ISSUED HEREON IS NOT TO BE REPRODUCED OR TRANSMITTED IN ANY FORM OR BY ANY MEANS, ELECTRONIC OR MECHANICAL, INCLUDING PHOTOCOPYING, RECORDING, OR BY ANY INFORMATION STORAGE AND RETRIEVAL SYSTEM, WITHOUT THE WRITTEN PERMISSION OF GLEN CAMMEL LTD.			DRAWING NUMBER		
			354000		

LINEAR TOLERANCES	
X	± 1.0
X X	± 0.5
X.XX	± 0.2
X.XXX	± 0.1
ANGULAR TOLERANCES	
	$\pm 0.5^\circ$