


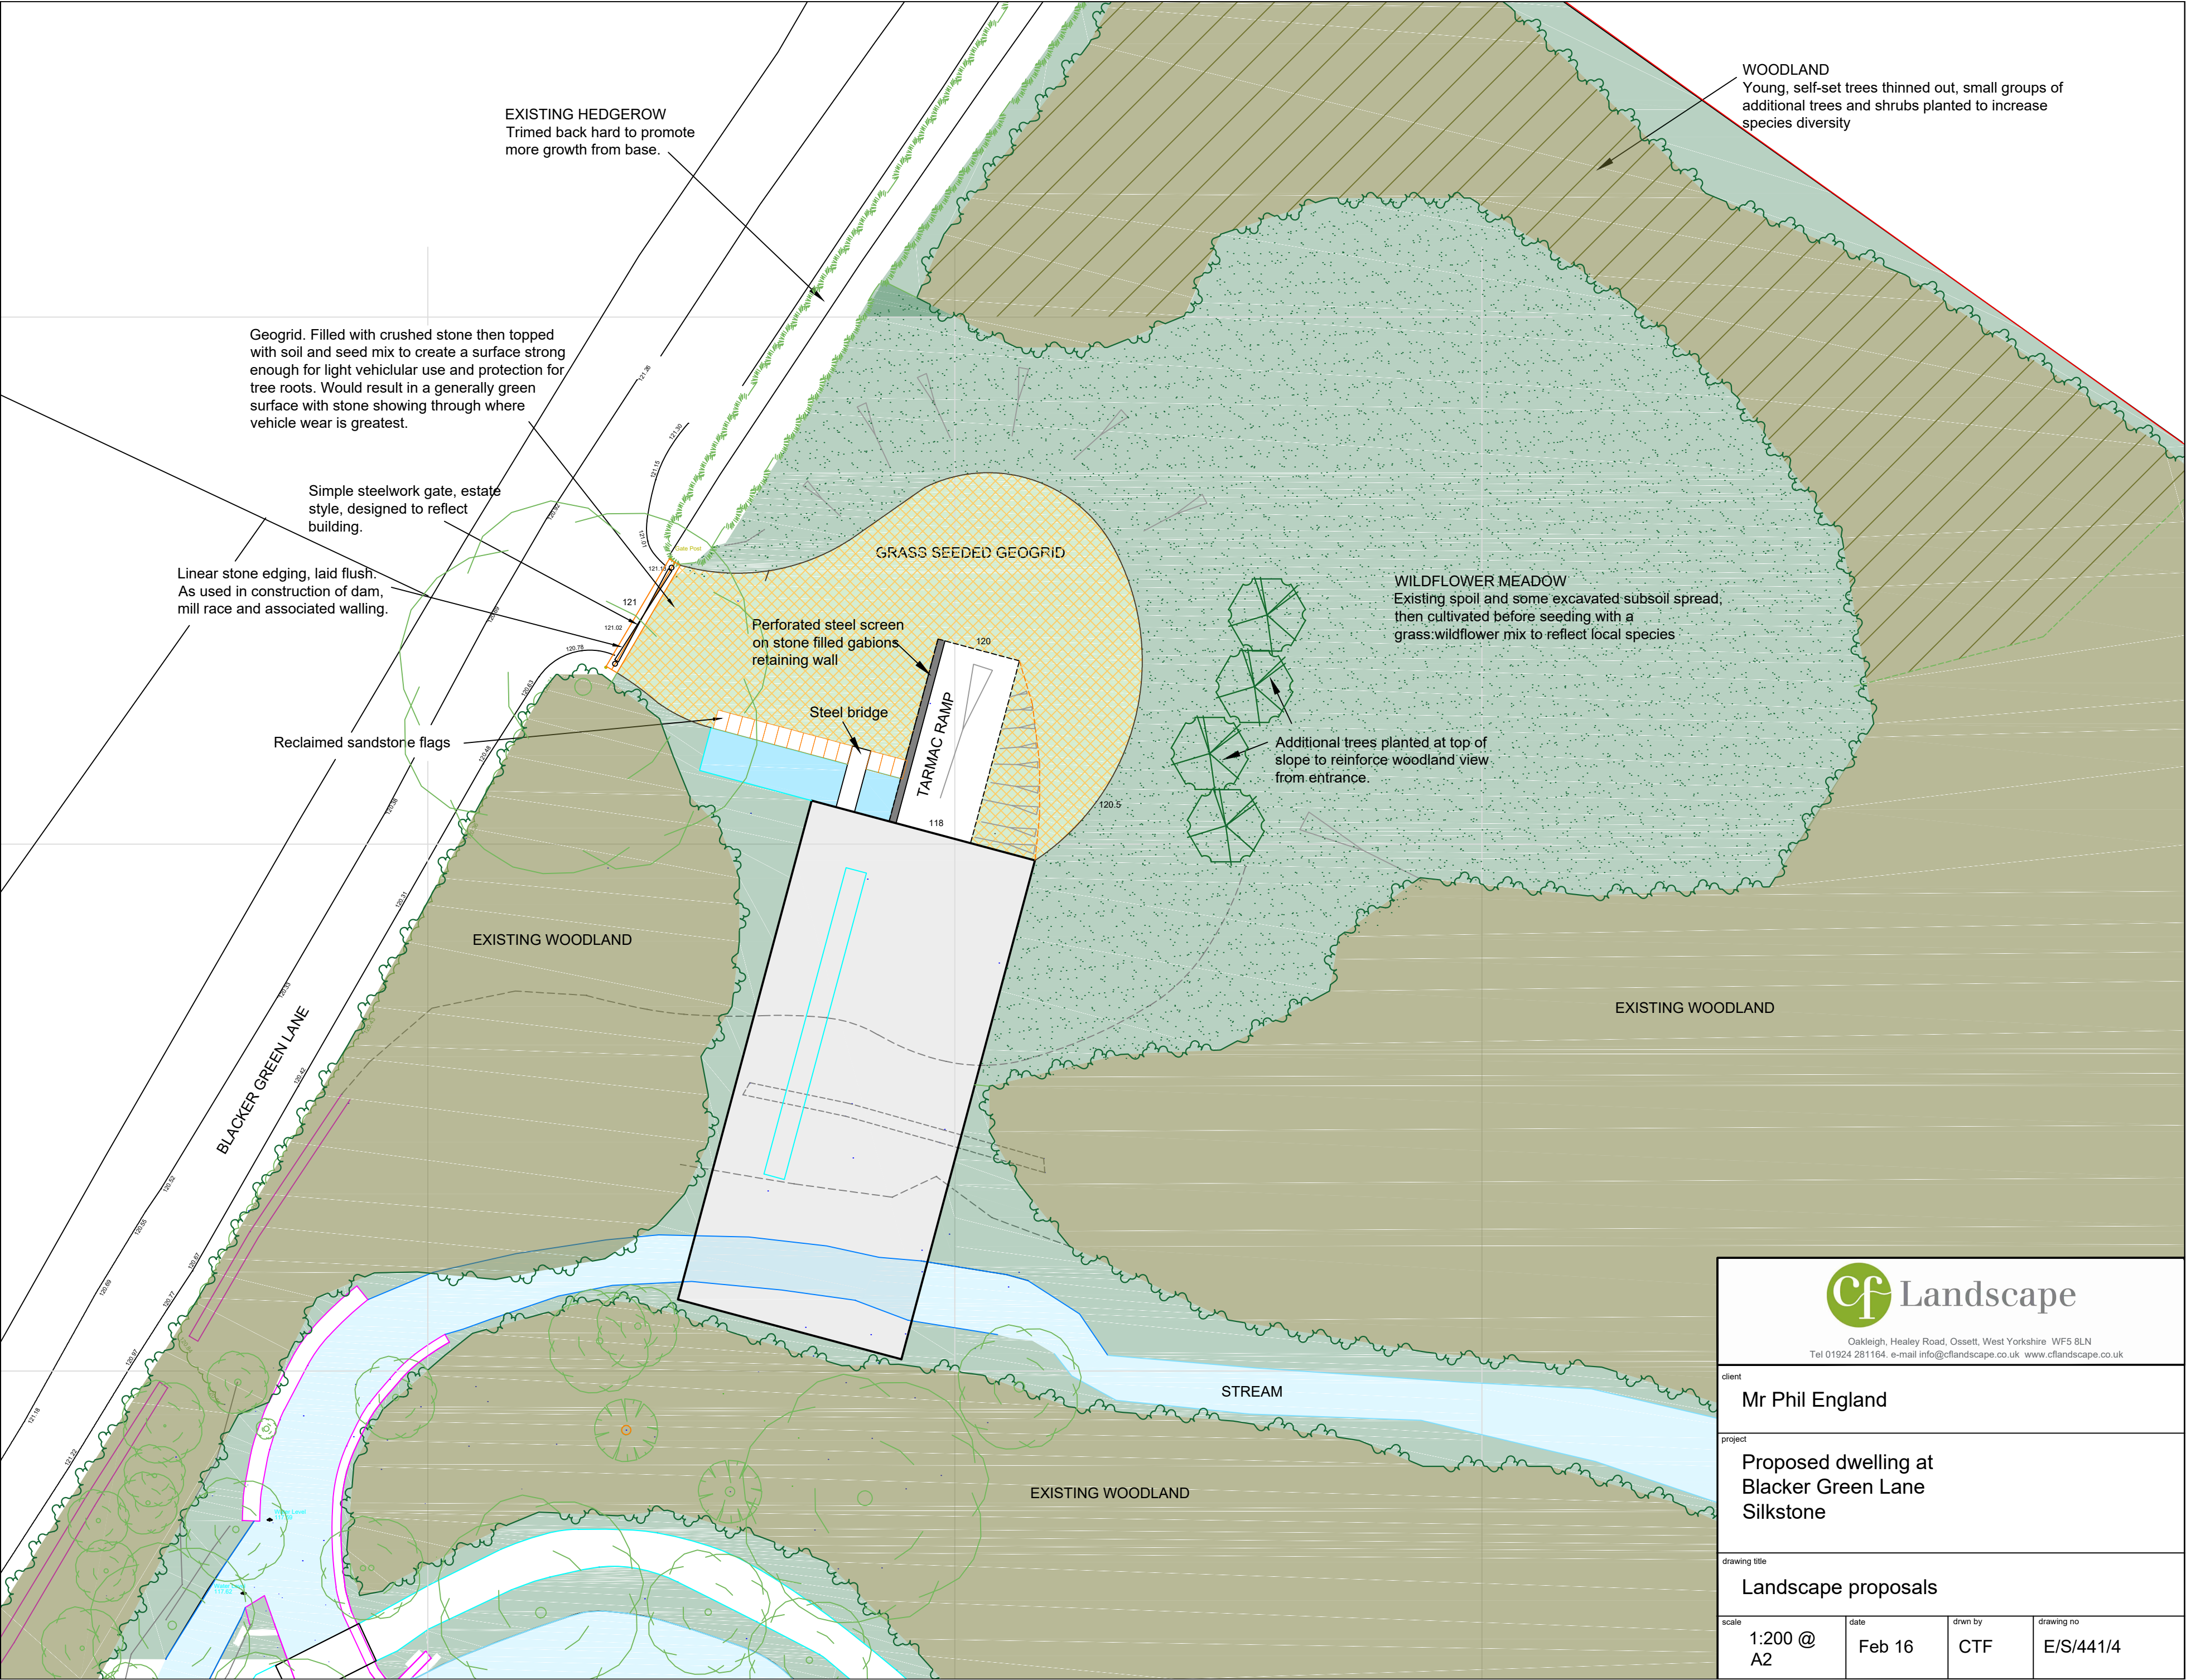

cf Landscape Oakleigh, Healey Road, Ossett, West Yorkshire WF5 8LN Tel 01924 281164. e-mail info@cflandscape.co.uk www.cflandscape.co.uk			
client	Mr Phil England		
project	Proposed dwelling at Blacker Green Lane Silkstone		
drawing title	Landscape proposals		
scale	1:200 @ A2	date	Feb 16
drwn by	CTF	drawing no	E/S/441/4