
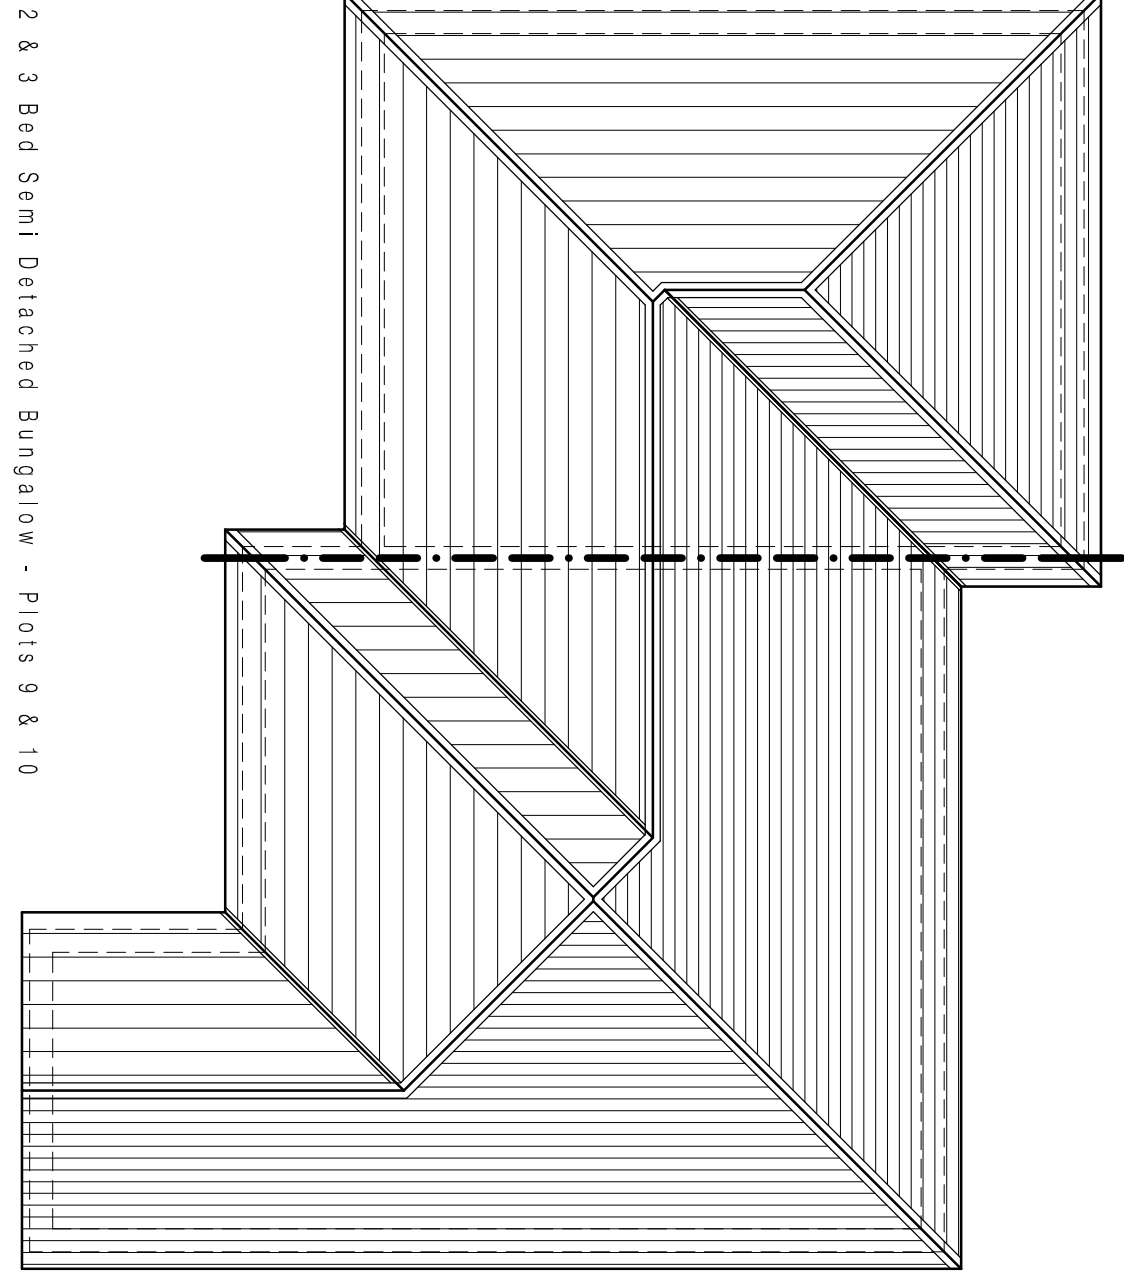


NJT DESIGN LIMITED - DISCLAIMER:

This drawing is copyright and shall not be reproduced or used for any other purpose without the written permission of the Architect. This drawing must be read in conjunction with all other related drawings and documentation. It is the contractor's responsibility to ensure full compliance with the Building Regulations and all other relevant legislation and standards. The Architect does not accept any liability for any errors or omissions in this drawing or any other drawings or documents. Materials not in conformity with relevant British or European Standards/Codes of practice or materials known to be deleterious to health & safety must not be used or specified on this project.

XREFS IN THIS DRAWING

2 bed Floor Area: 60.7 sq.m./ 653 sq.ft.
3 bed Floor Area: 85.9 sq.m./ 924 sq.ft.

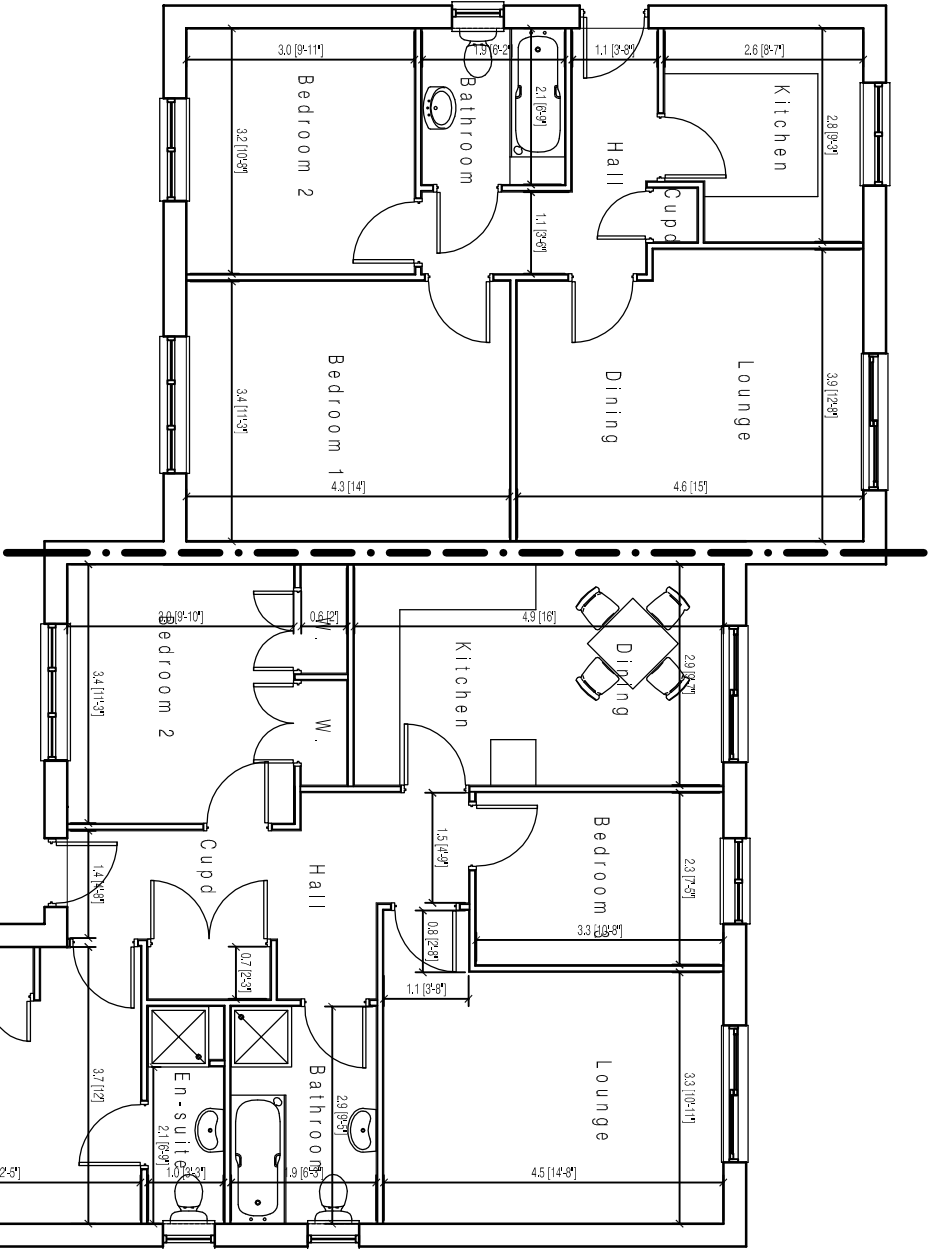

REV A Jan 2011 - Plot 9 & 10 made semi detached units to free up space for public footpath in line with Planner comments.

No.	Date	Description	Checked By
1			

OAKWELL HOMES

PROJECT
DEVELOPMENT OF
LAND AT MILTON
CRESCENT - BARNSELEY

TITLE
PROPOSED 2 & 3 BED SEMI
DETACHED BUNGALOW GF
& ROOF PLANS

DRAWING STATUS

PLANNING APPROVAL

DRAWN	NJT	CHECKED	NJT
-------	-----	---------	-----

SCALE	1:100 @ A3
-------	------------

DATE	OCTOBER 2010
------	--------------

NJT
DESIGN
LIMITED

Unit 4
humble farm
wingerworth
christiefield
S42 4NB

JOB NO.	DRAWING NUMBER	REV
08-012	A(00)-04	A