




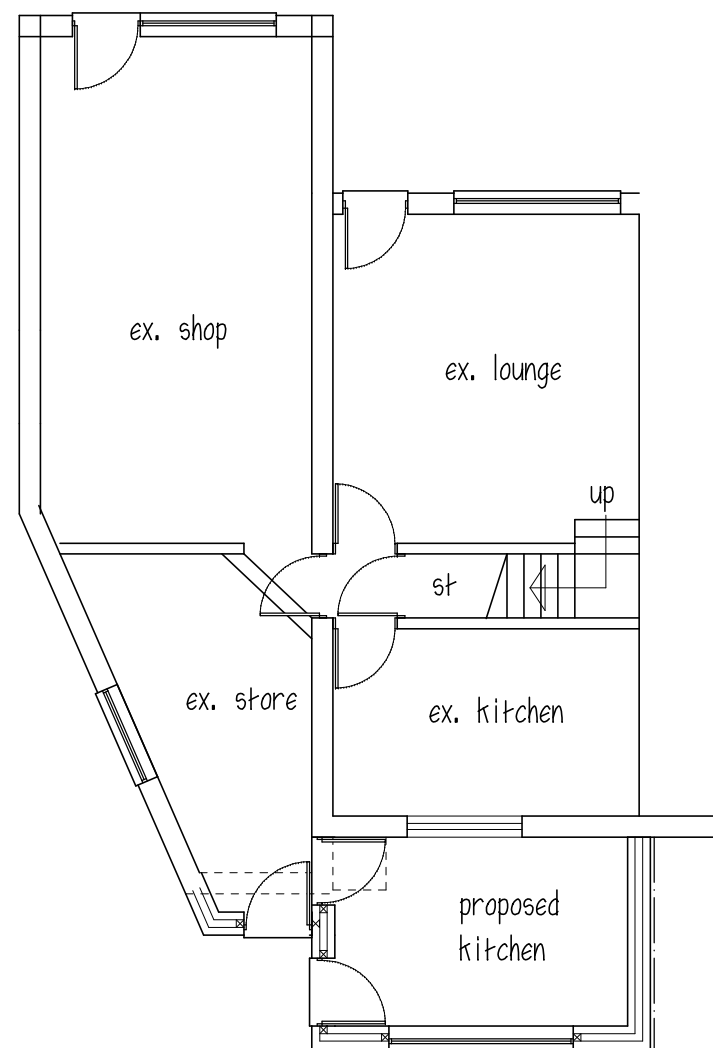

GROUND FLOOR

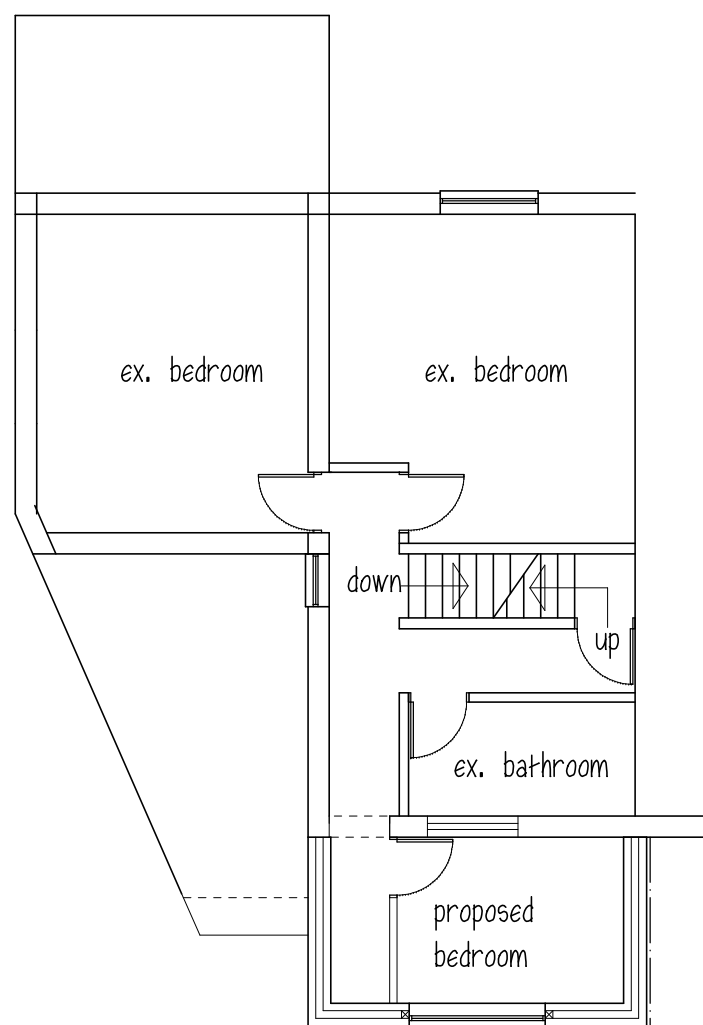


FIRST FLOOR

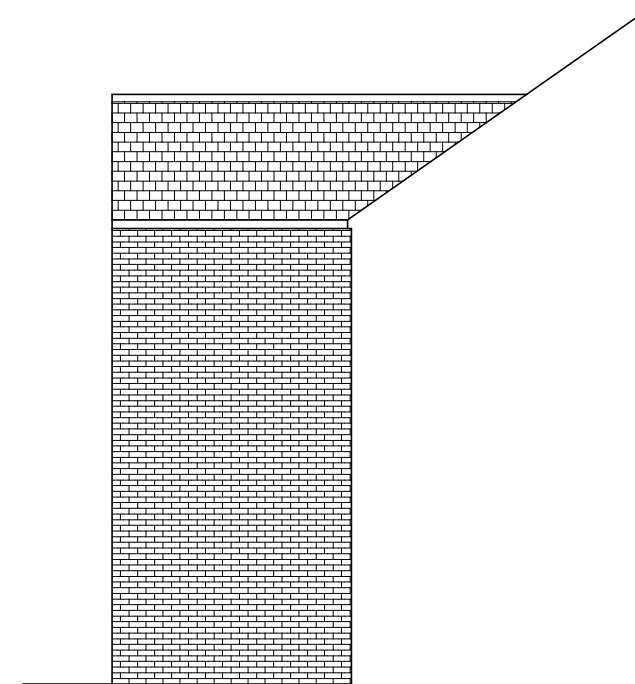


SIDE ELEVATION ( boundary )

ROOF - art. blue slate o.e.a.  
WALLS - red brick  
WINDOWS & DOORS - brown PVCu

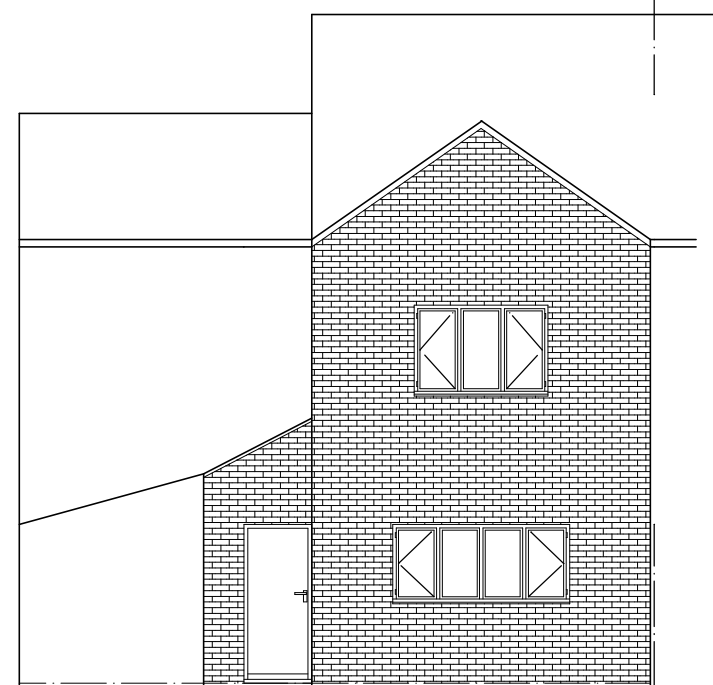

REAR ELEVATION

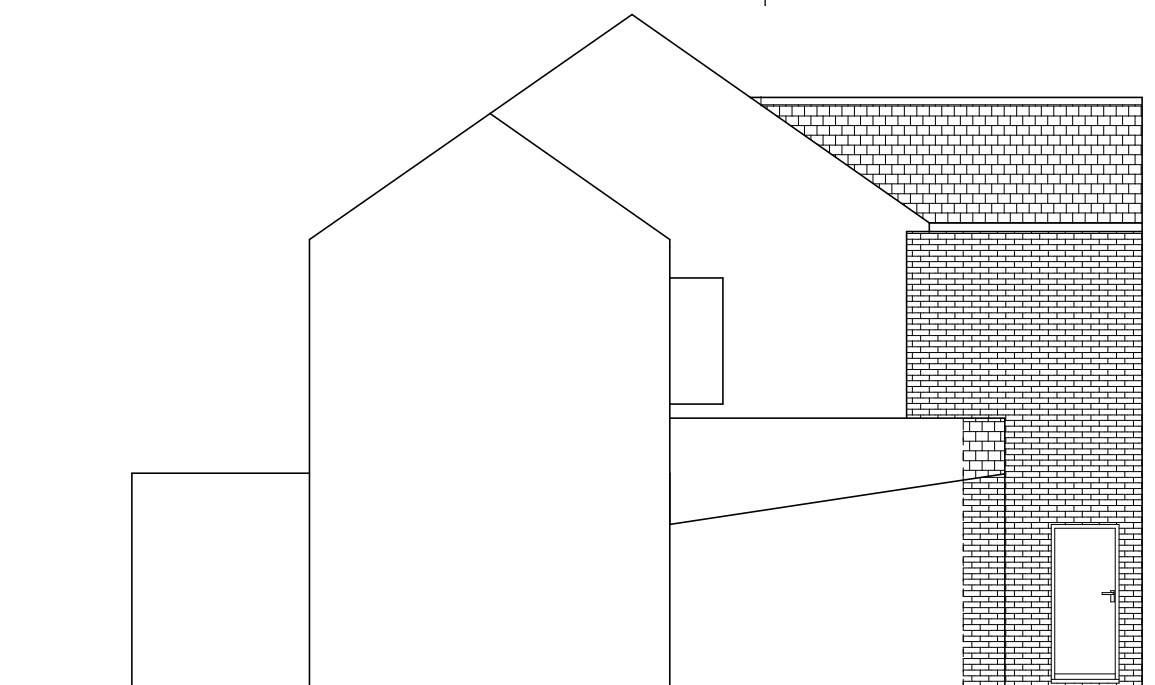

SIDE ELEVATION ( driveway )

Mr. J. CHERRETT


PROPOSED REAR EXTENSION  
107 SHEFFIELD RD  
BIRDWELL

PLANS & ELEVATIONS

1:100 DEC. 11 Rev A

Peter Thompson

"Linwood"  
Barnsley Road  
Dodworth

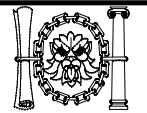

M.C.I.A.T.

Barnsley S75 3JR t&f. 01226 201391  
m. 07973251730  
e-mail peter-thompson@hotmail.co.uk