



Any dimensions shown should be checked on site and discrepancies reported to the Architect prior to construction. Designs are not coordinated with engineer projects. Do not scale for construction purposes.


Block Plans are scaled from the Ordinance Survey Location Maps. Please see the licence number for the Os Maps in the Location Plans

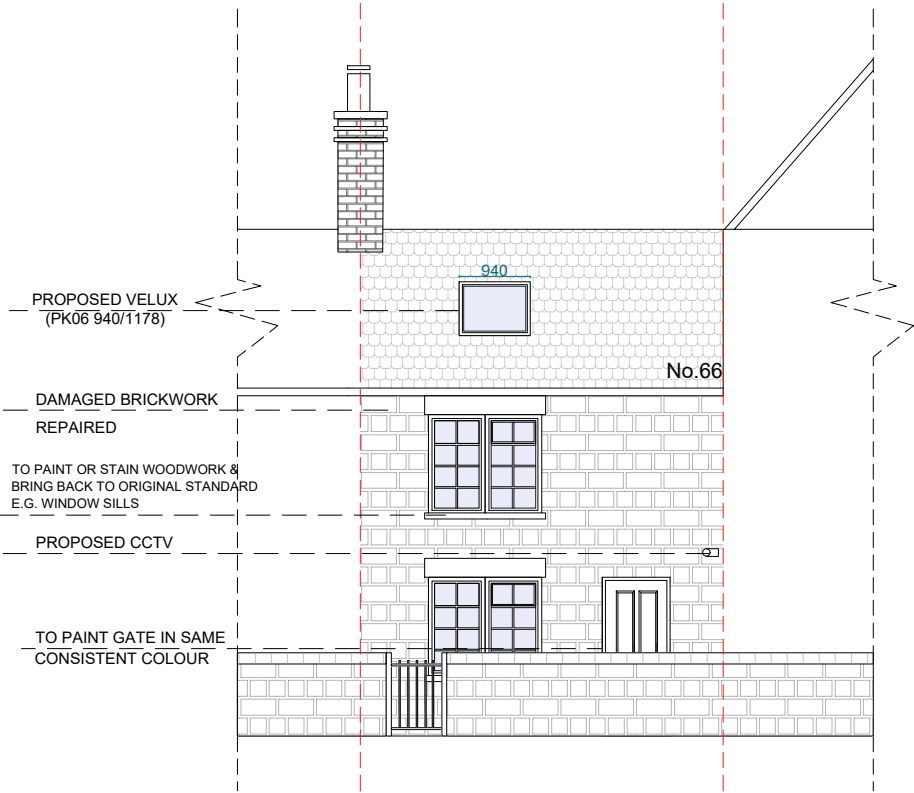


Proposed East Elevation

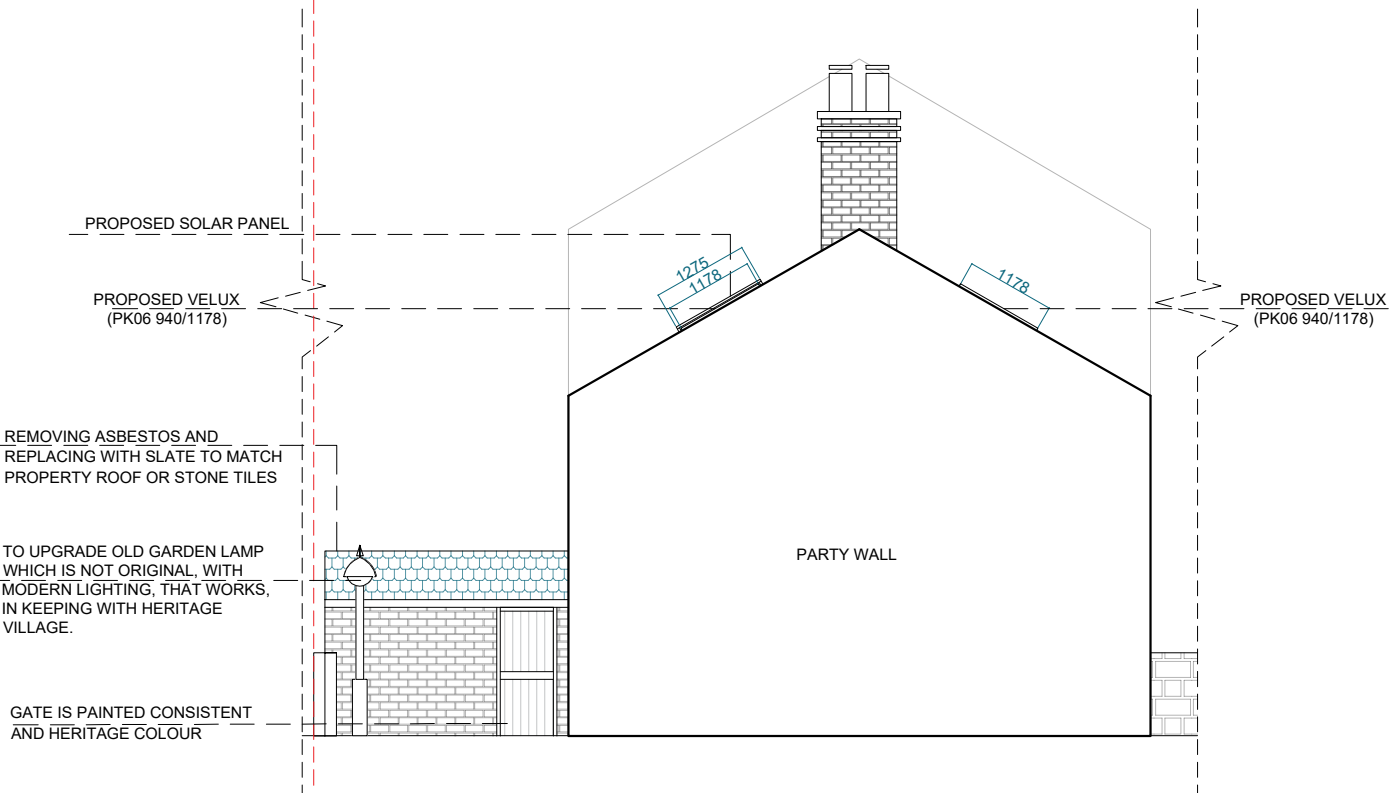


Proposed South Elevation

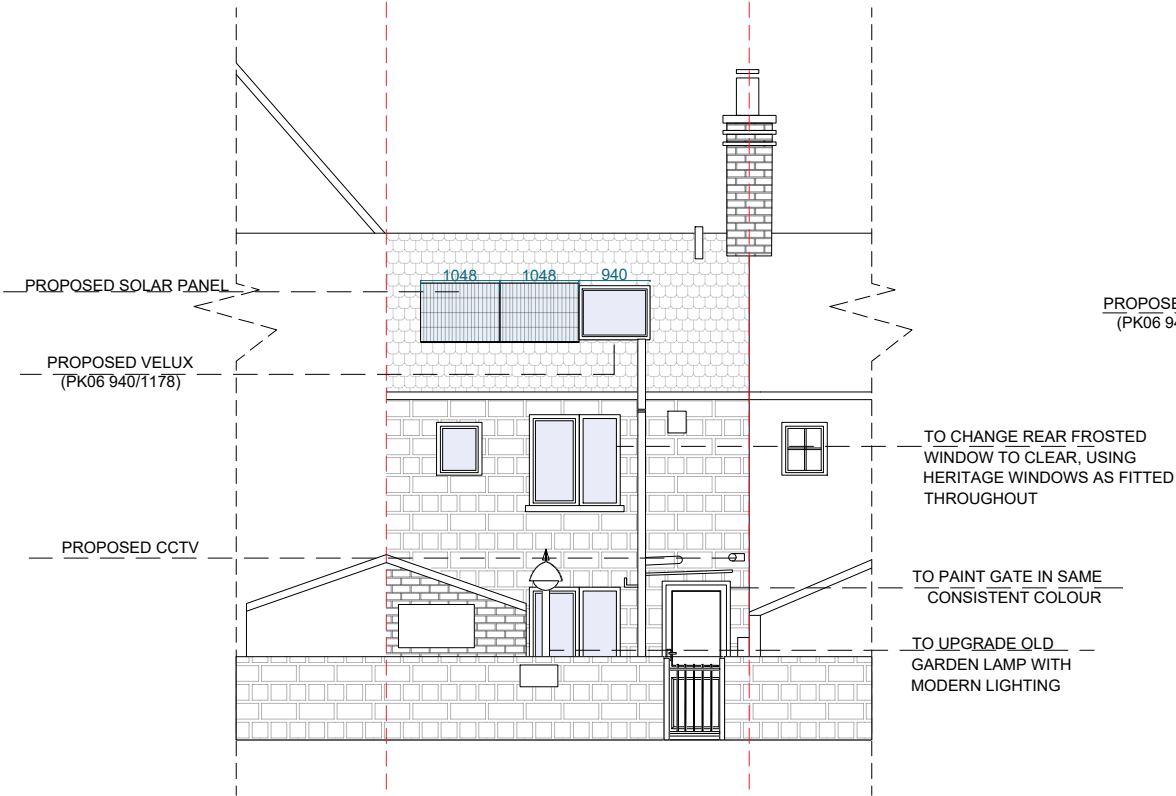

Proposed West Elevation

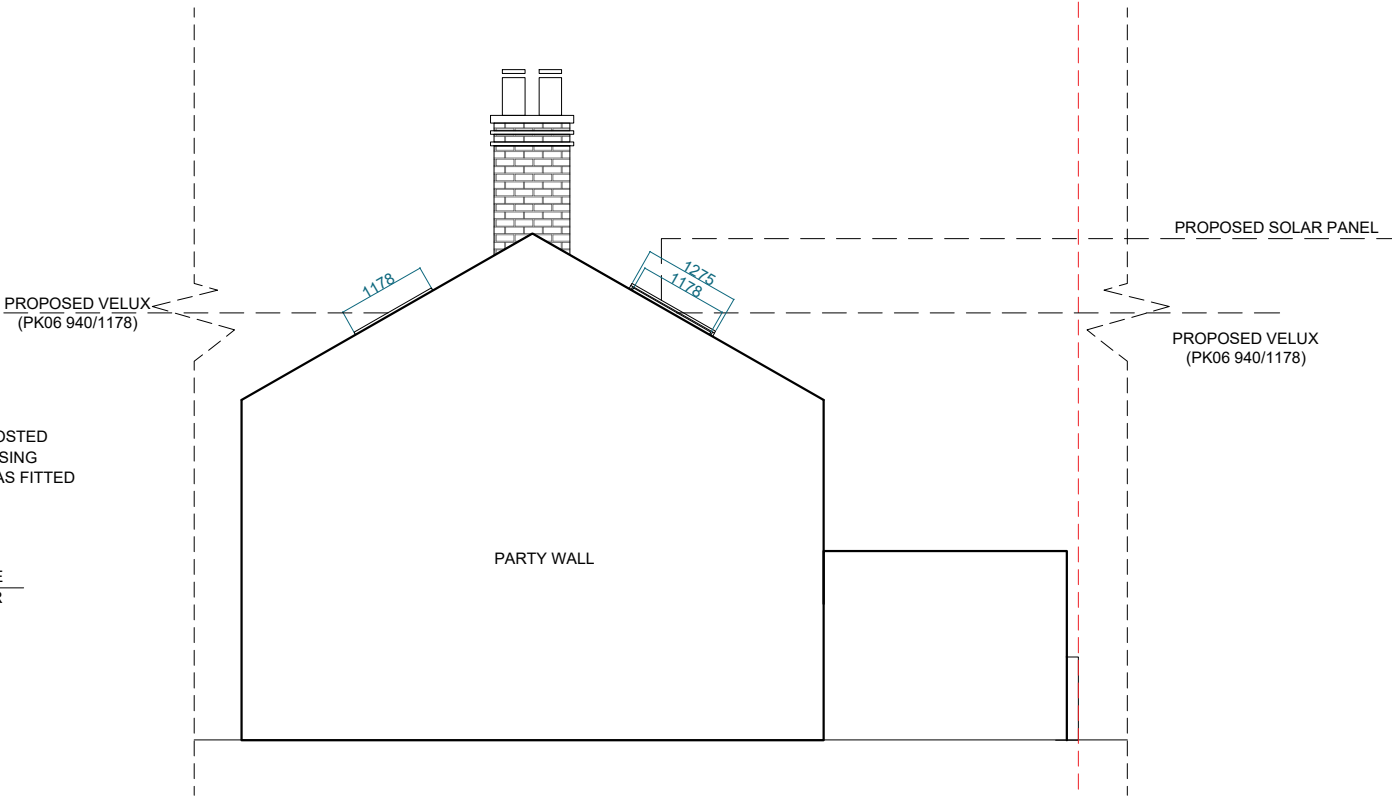

Proposed North Elevation

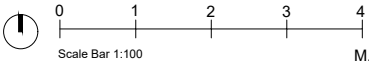

Drawing Name	
Proposed Elevations	
Project Address	
66 Wath Road, Elsecar, Barnsley, S74 8H	
Scale	Date
1/100 at A3	07.10.2022
Designer	Revision
DG	V3
Drawing No.	
66WathRoad_ProposedElevations_V3	



Planning By Design Ltd
www.planning-by-design.co.uk
hello@planning-by-design.co.uk