



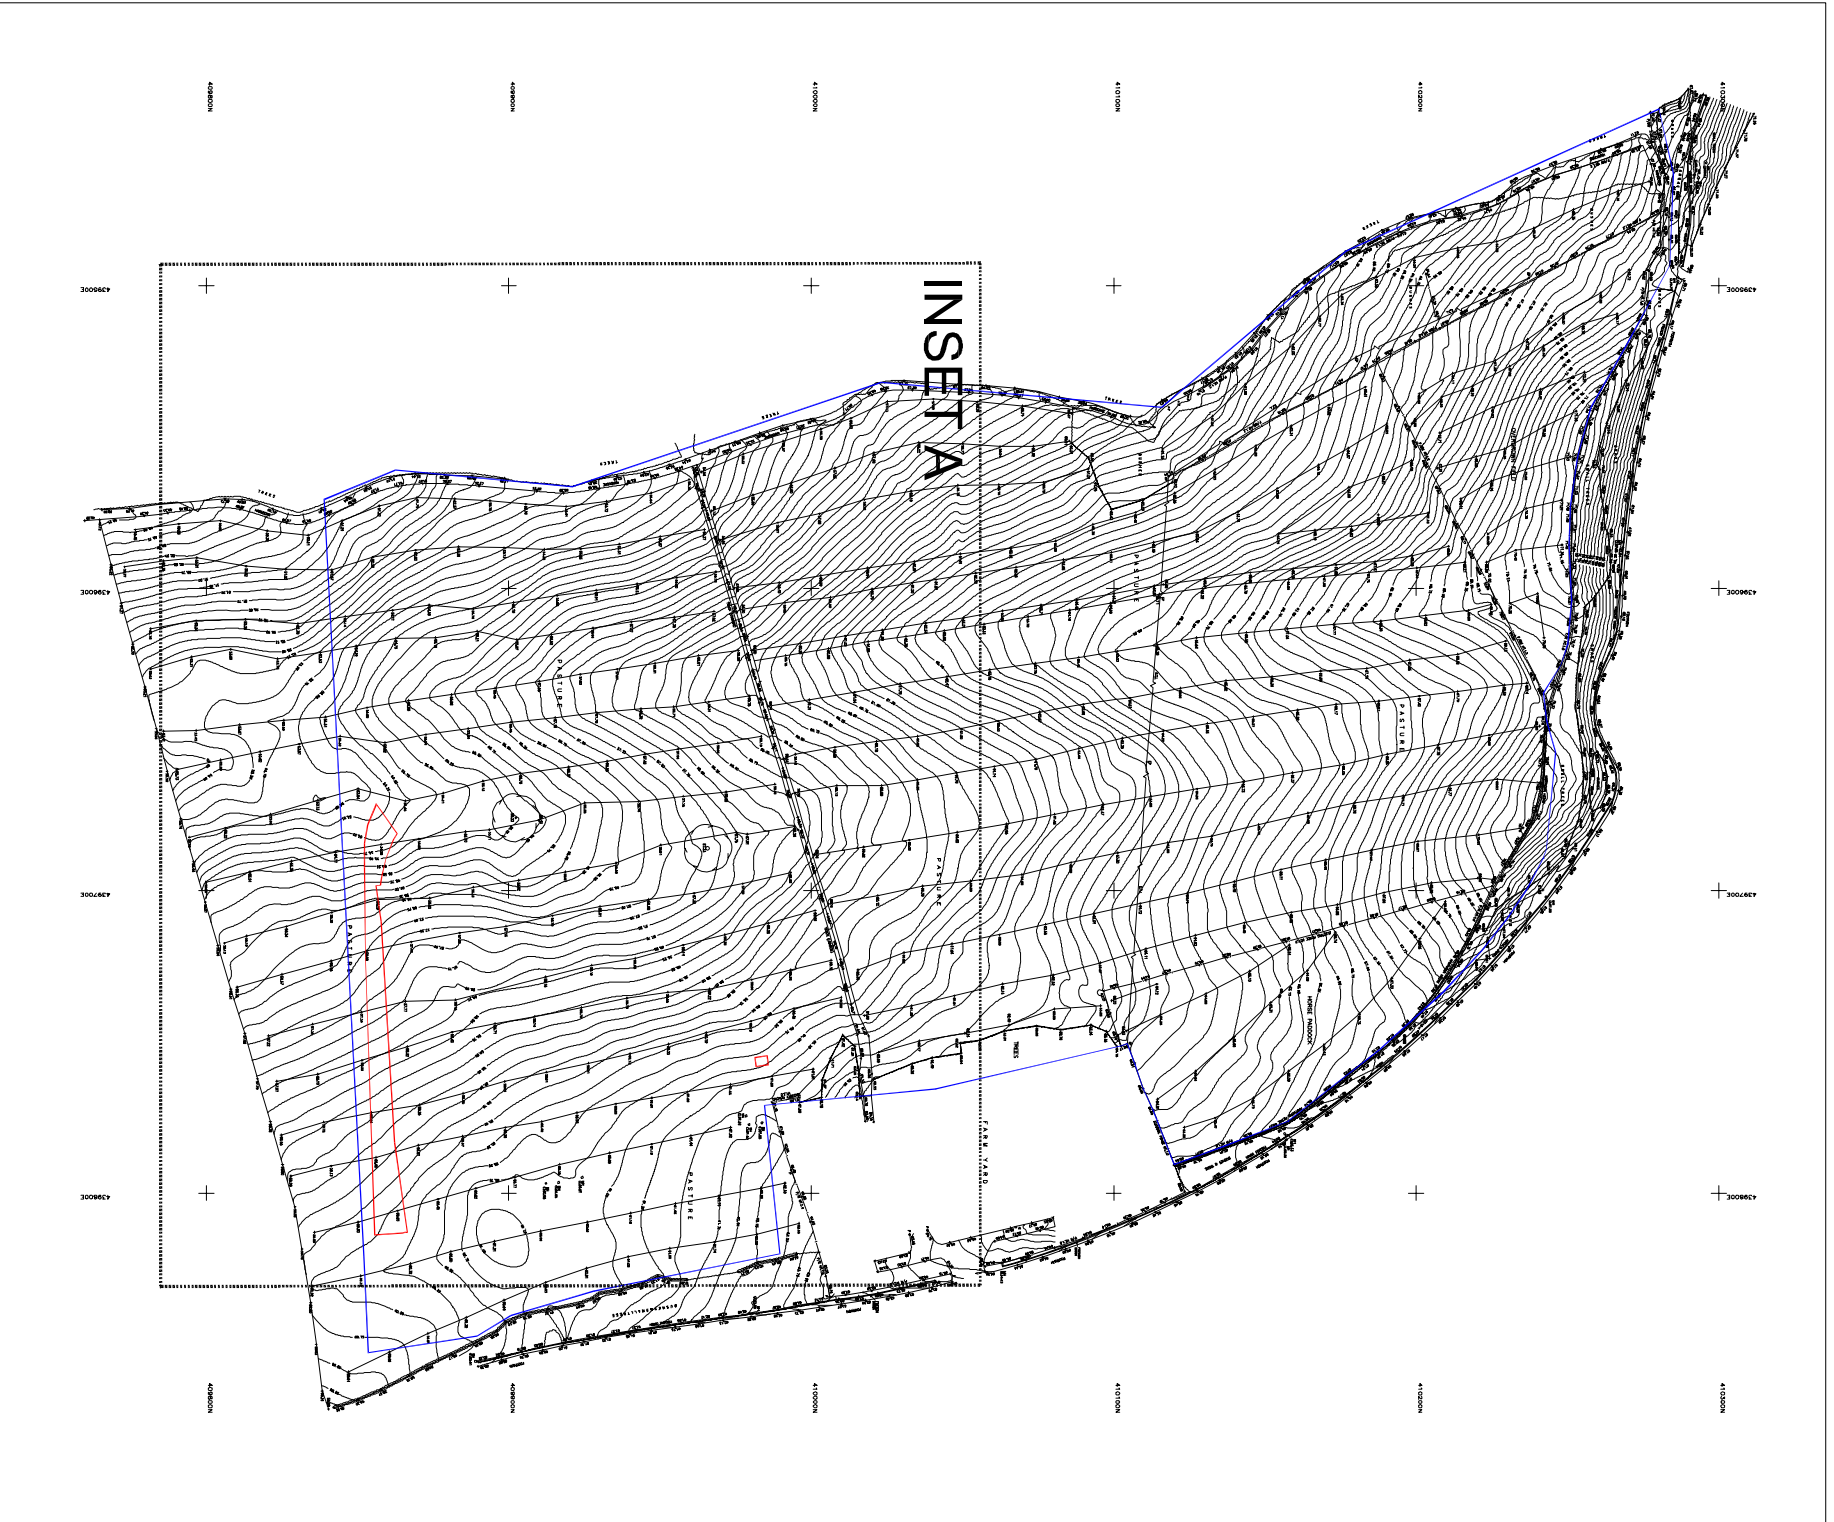

Full Site Topographical Survey - 1:2500

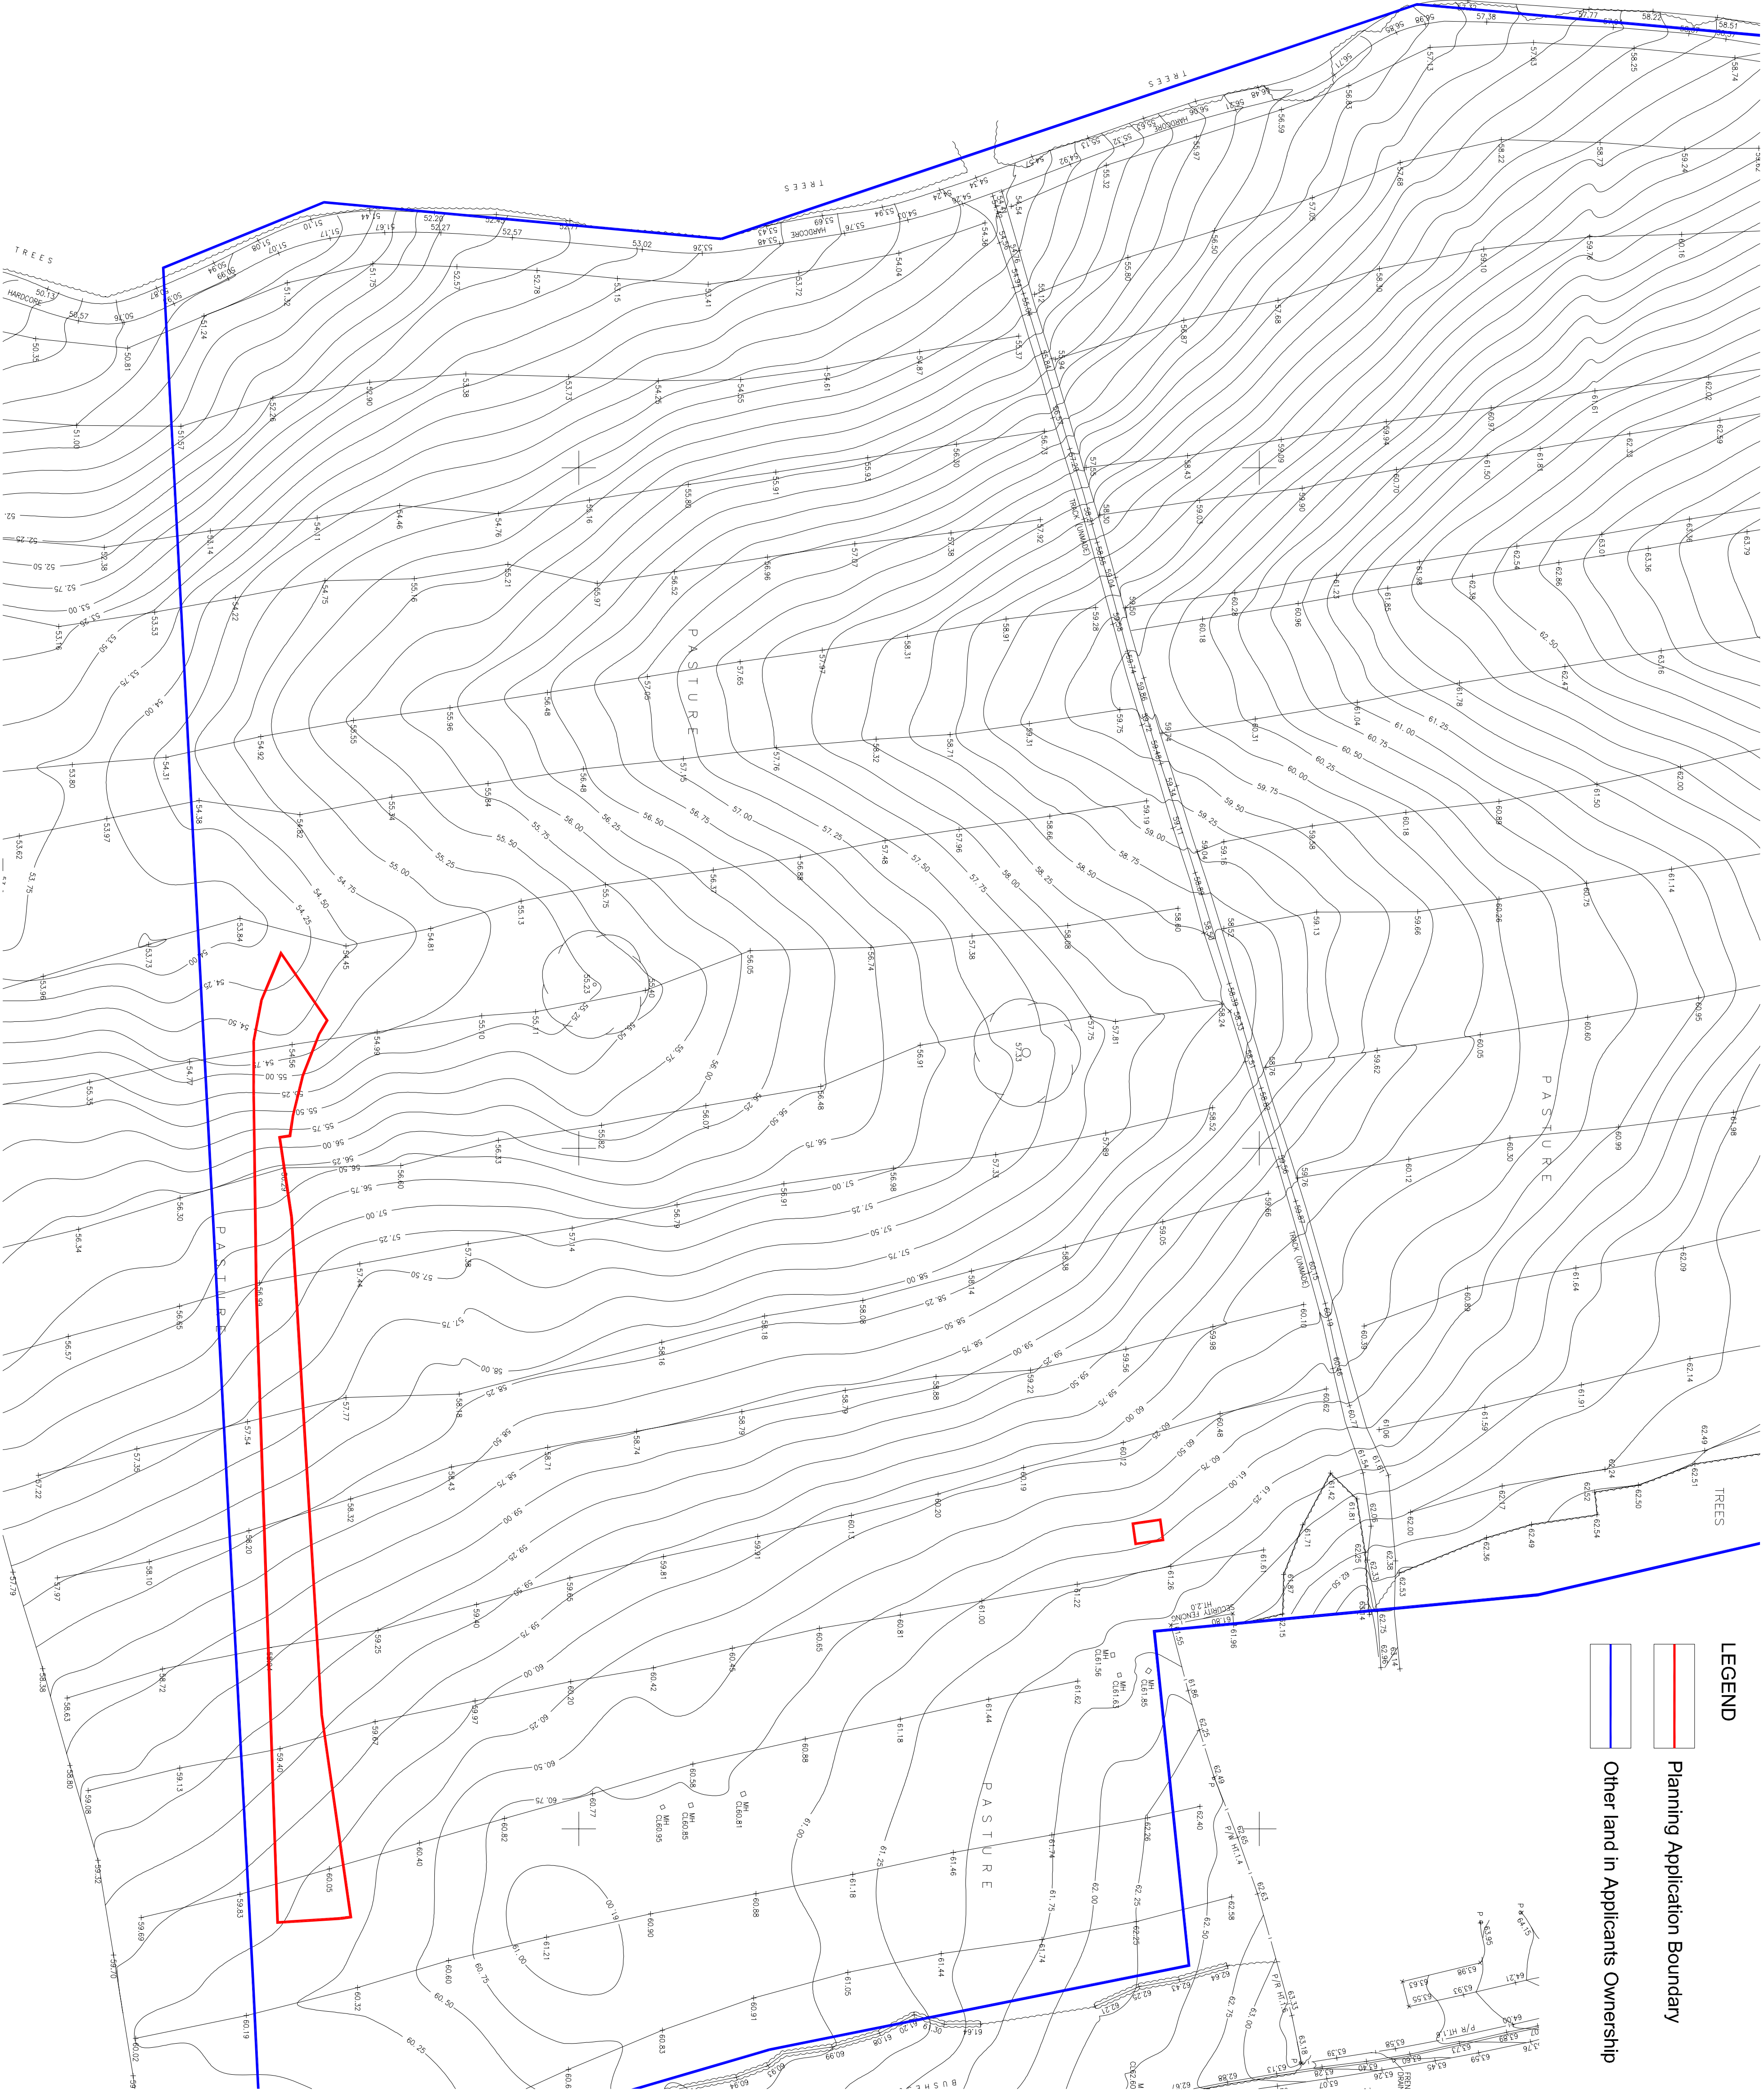

- LEGEND**
- Planning Application Boundary
 - Other land in Applicant's Ownership

REV	DESCRIPTION	DATE	REV	DESCRIPTION	DATE
001	Preliminary Issue	15/01/10			

Bamsley Partnership For Learning	Design Risk Reference:
--	---------------------------

QWP	PROJECT Bamsley BSF - Stratton ALC School
Anthony Walker and Partners Limited Tel: 0181 231 0188	PROJECT Bamsley BSF - Stratton ALC School
	Existing topographical survey in location of proposed Wind Turbines
	DRAWING NO. BP44_SHA_AWP_DR_94_BW_LL_13
	SCALE (A1) AS SHOWN
	DATE 15/01/10
	DRAWN CHD
	DATE 15/01/10
	AH SLL
	NEA/EB
	Newcastle upon Tyne
	Email: info@japenvironment.co.uk
	www.japenvironment.co.uk

This document is copyright and must not be used, amended or reproduced in any form without written consent from Anthony Walker & Partners

INSET A - Partial Site Topographical Survey - 1:500

