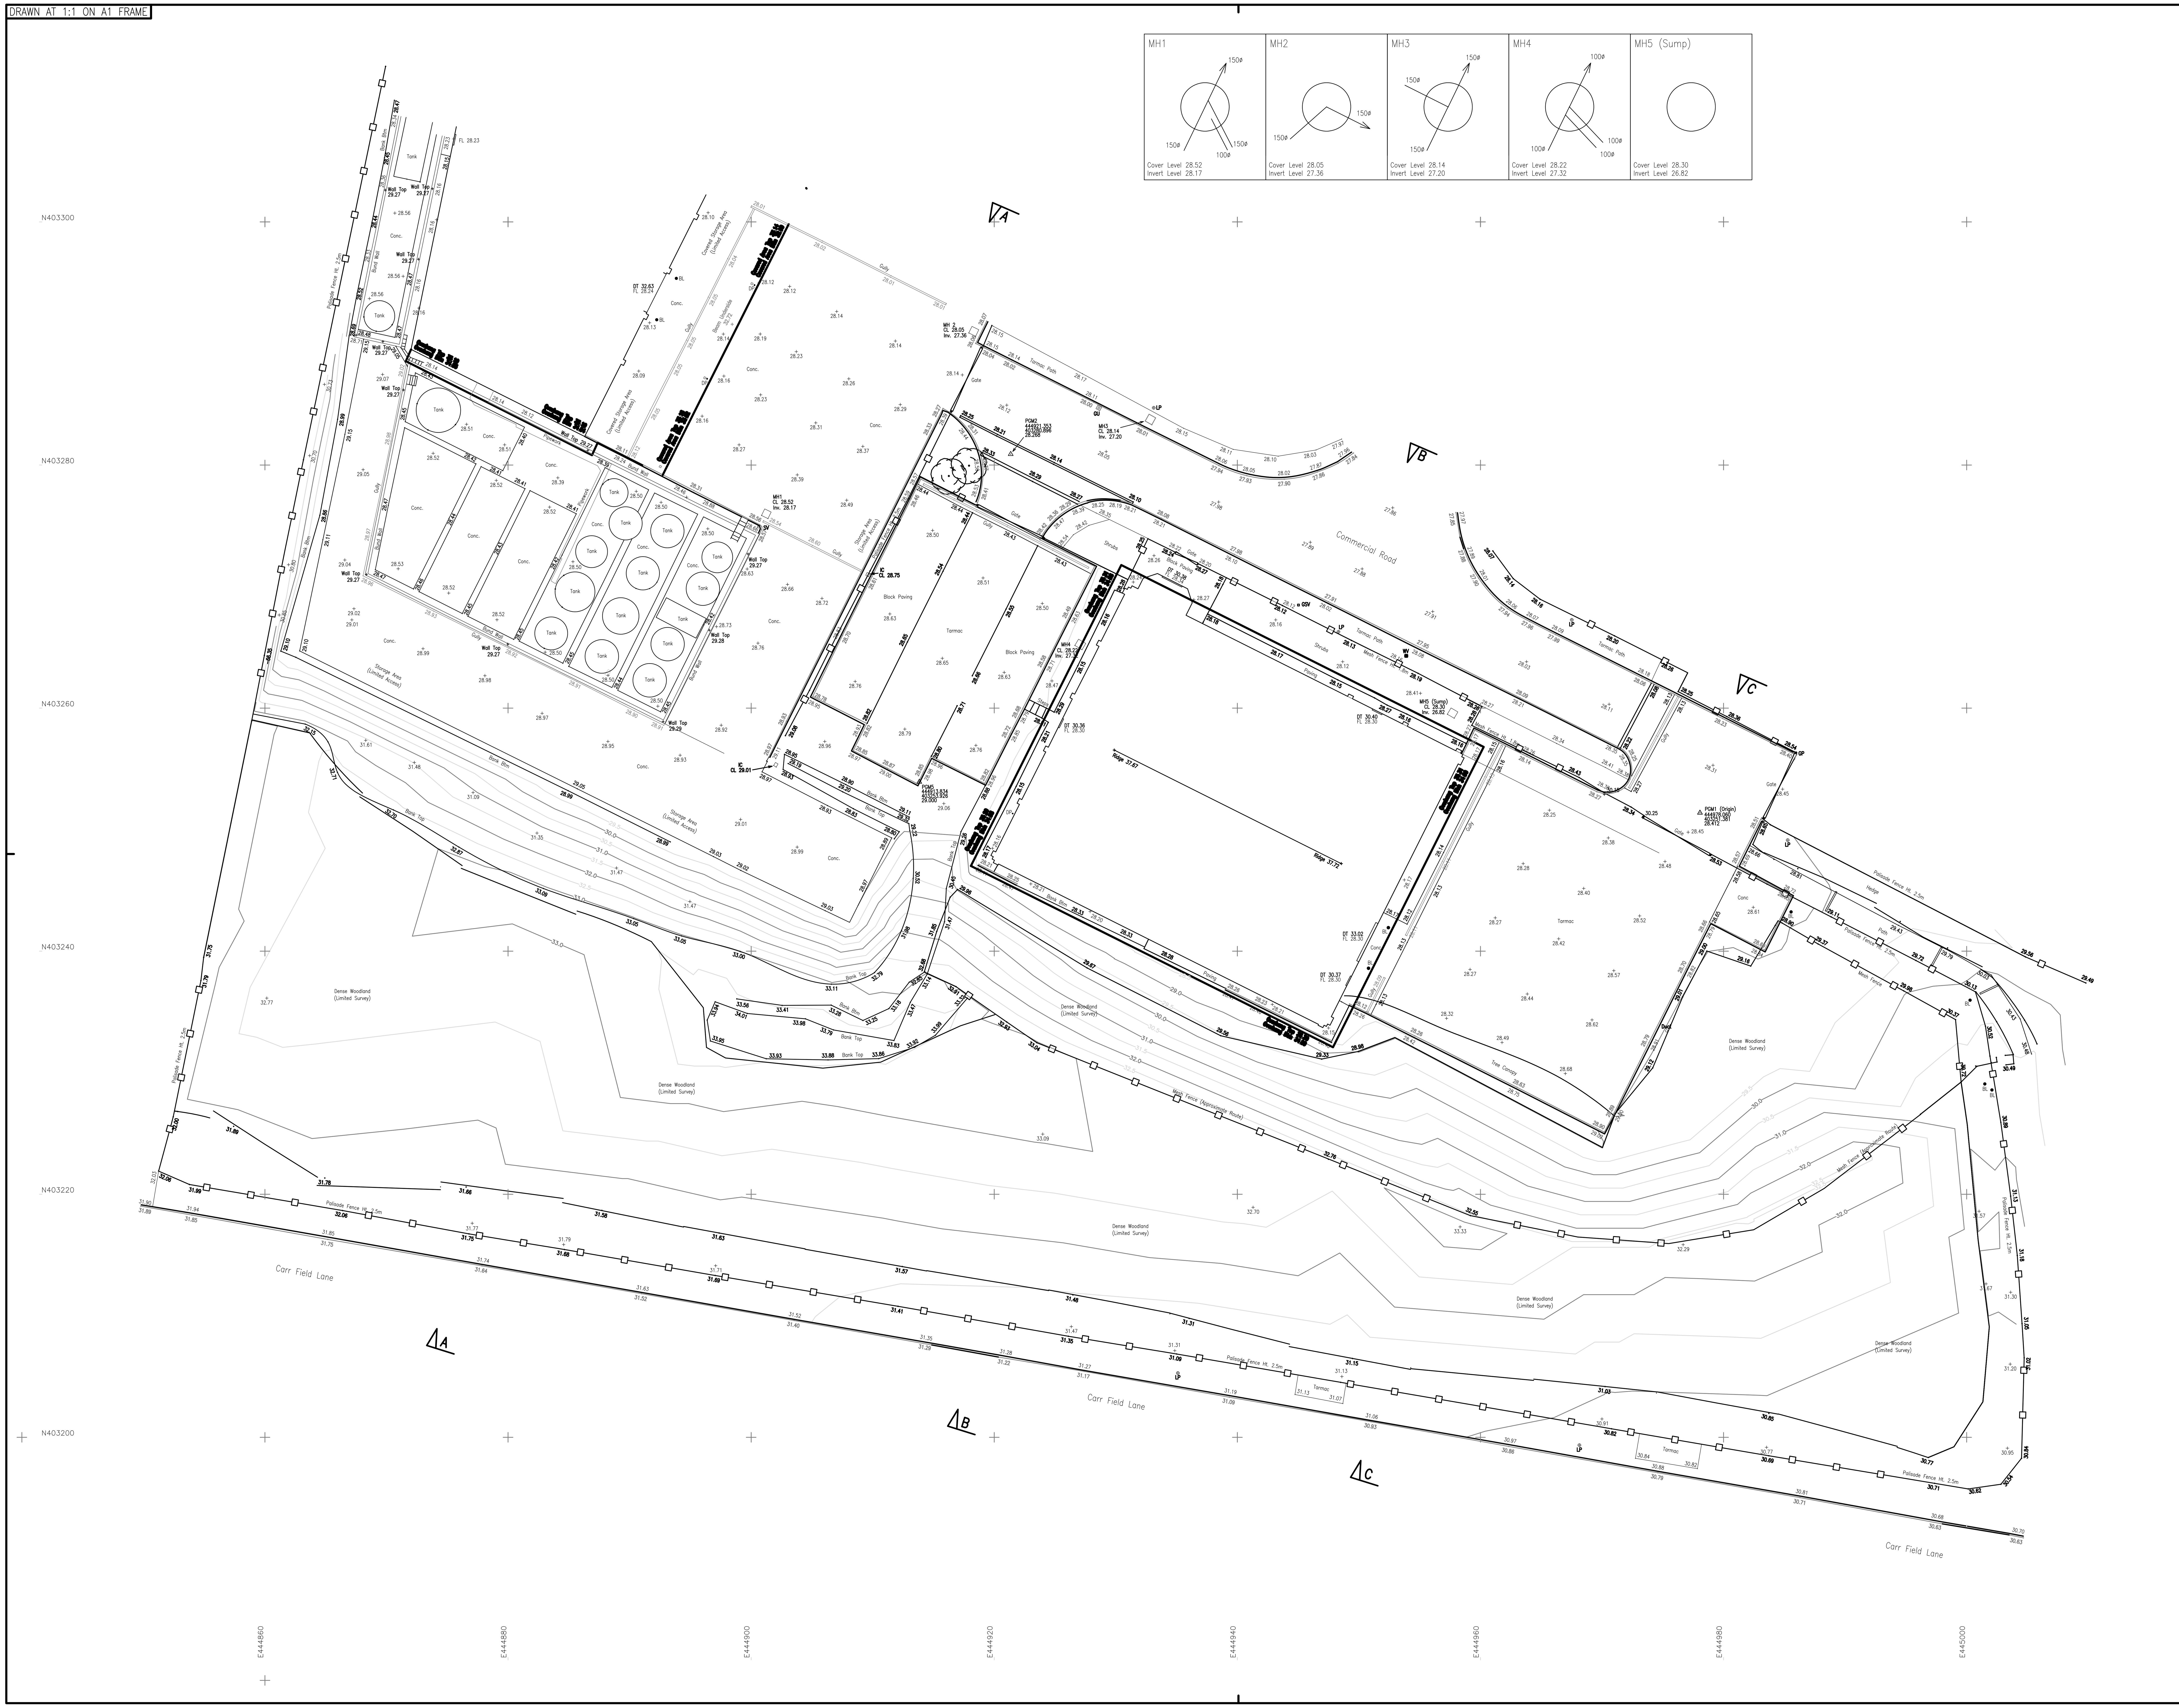


NOTES:-

Rev	Date	Description	DR	CH
A	17/12/18	ISSUED FOR INFORMATION	NO	AT

© copyright

UVDB Registered

Link-up Qualified via Audit

GGP CONSULT
CONSULTING ENGINEERS
PROJECT MANAGEMENT
2 Hallam Road
Priory Park East
HULL HU4 7DY
United Kingdom
Telephone (+44) 01482 627963
Fax (+44) 01482 641736
Email info@ggpconsult.co.uk

Client
GRANVILLE OIL

Job Title
PROPOSED EXTENSION
GRANVILLE OIL
GOLDTHORPE

Drawing Title
TOPOGRAPHICAL SURVEY

Status
INFORMATION

Scale	Date
1:150 @ A1	DEC 18

Drawn By	Checked	Approved
N.O	A.T	A.T

Drg. No.	Rev
27988/S107	A