


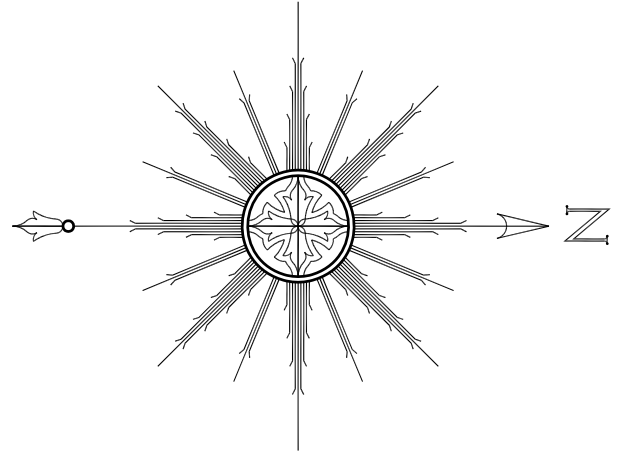

STATION CO-ORDINATES		
Reference	East	North
S101	435323.048	408568.572
S102	435302.583	408618.812
S103	435292.827	408628.120
S104	435290.553	408546.895
K101	435320.149	408573.428
K102	435292.448	408516.303

49 Spaces

Area Schedule	
957,286m ² / 10,304,141 Ft ² total gross floor area	
937,170m ² / 10,087,814 Ft ² total internal ground floor	
Sales 767,520m ² / 8,261,517 Ft ²	
Goods Area : 161,850m ² / 1,742,139 Ft ²	
Site Area : 3,580m ² / 0.885 Acres	

CPLC
ASSOCIATES

Project/Client:		Drawn By:		Date:	
Formfoods Limited – The Athersley Arms, DMW		20.10.2014		Checked By:	
Rotherham Road, Barnsley, S71 1UJ.		Scale:		Drawing No:	
1:2000A1		SP		Revision:	
Drawing:		Project No:		1736	
Proposed Site Plan.					

Te0101242 6172333 Fax01242 6172555
Email: cplc@cplc-associates.com
The Boulevard, 87A Station Road
Barnsley District, Chalfont, S70 5JL © CPLC Associates Ltd. Contractors must work to given dimensions which are to be checked on site. Any discrepancies must be reported immediately.