
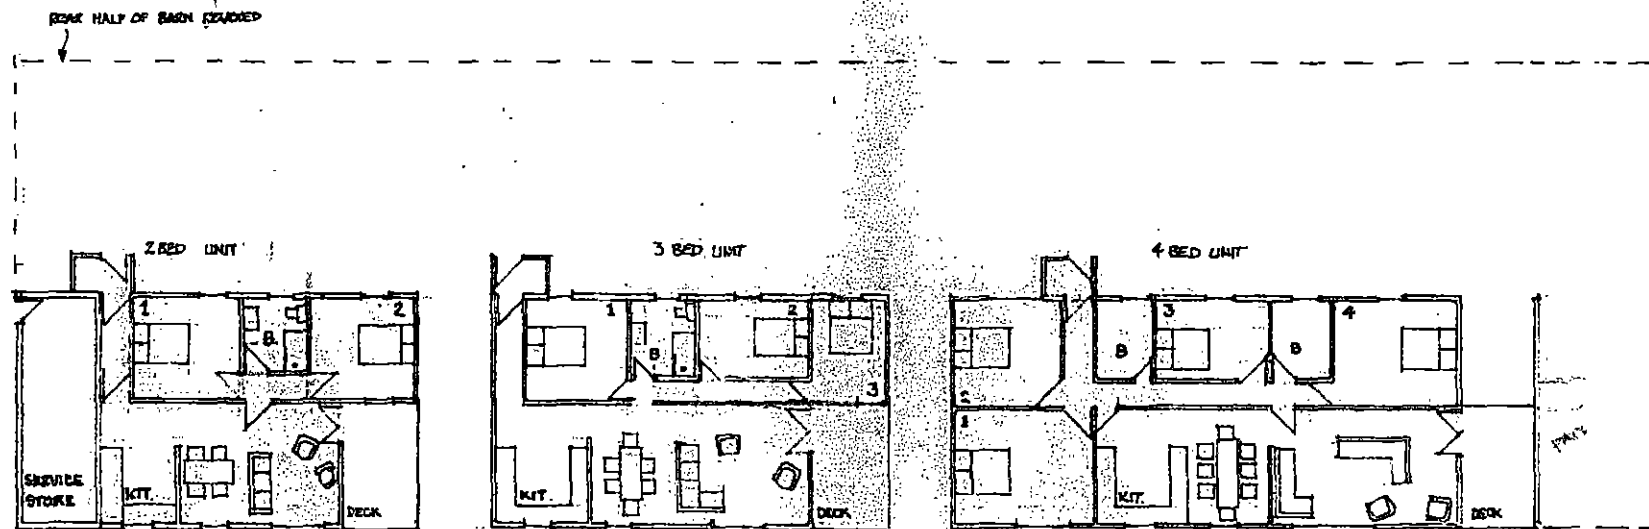
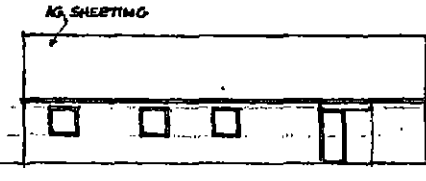
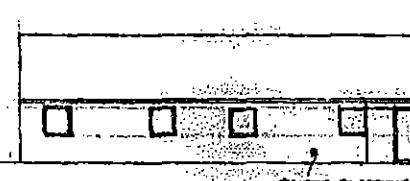
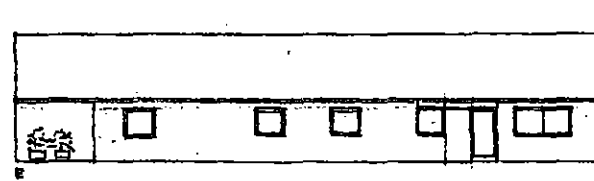
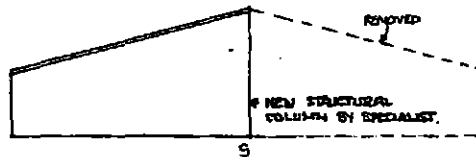
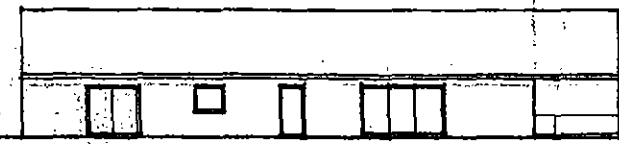



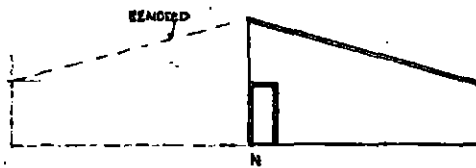


TOURISM ACCOMMODATION LITTLE DOUBTING FARM PLANS AND ELEVATIONS SCALE 1:200 DEG A1 9/2021

Michael A. Clynh
Architect, Town Planner, Property Consultant
DIP ARCH. DIP. T.P. A.R.I.B.A. F.R.S.A.






14 Huddersfield Road, Inghirethworth, Penistone
Sheffield S36 7GF

Tel: 01226 766308

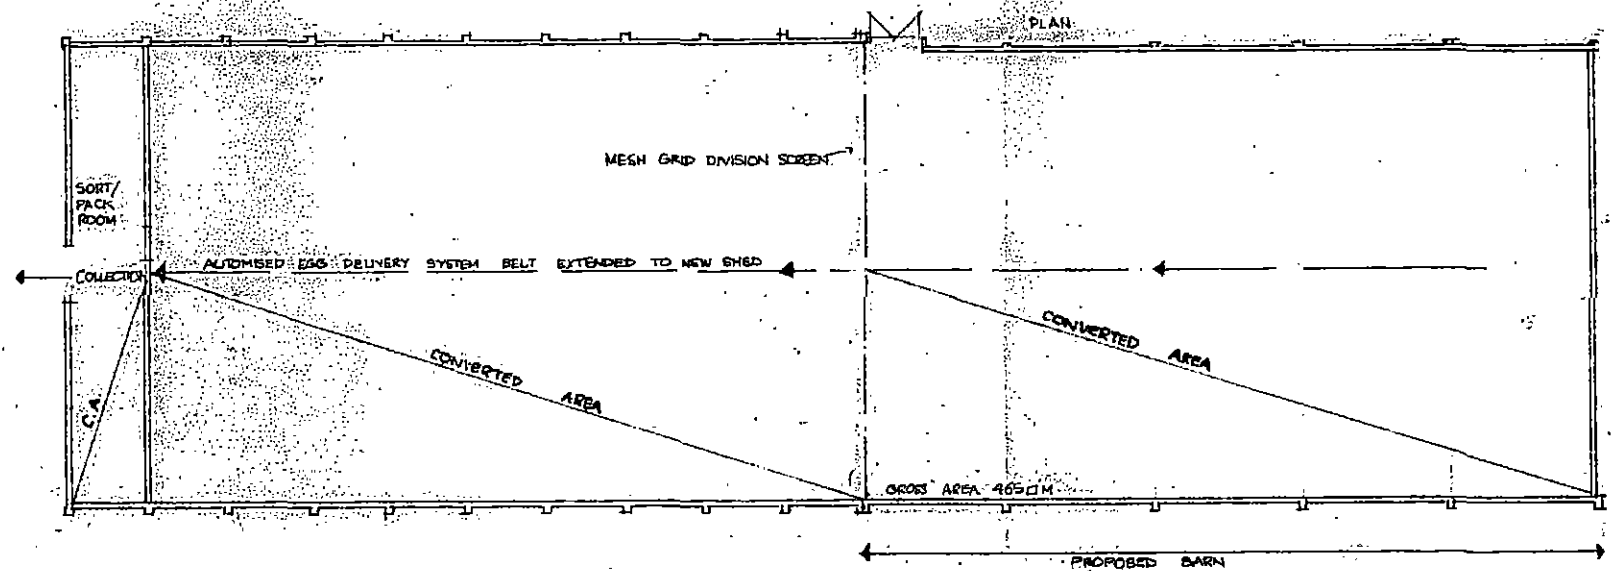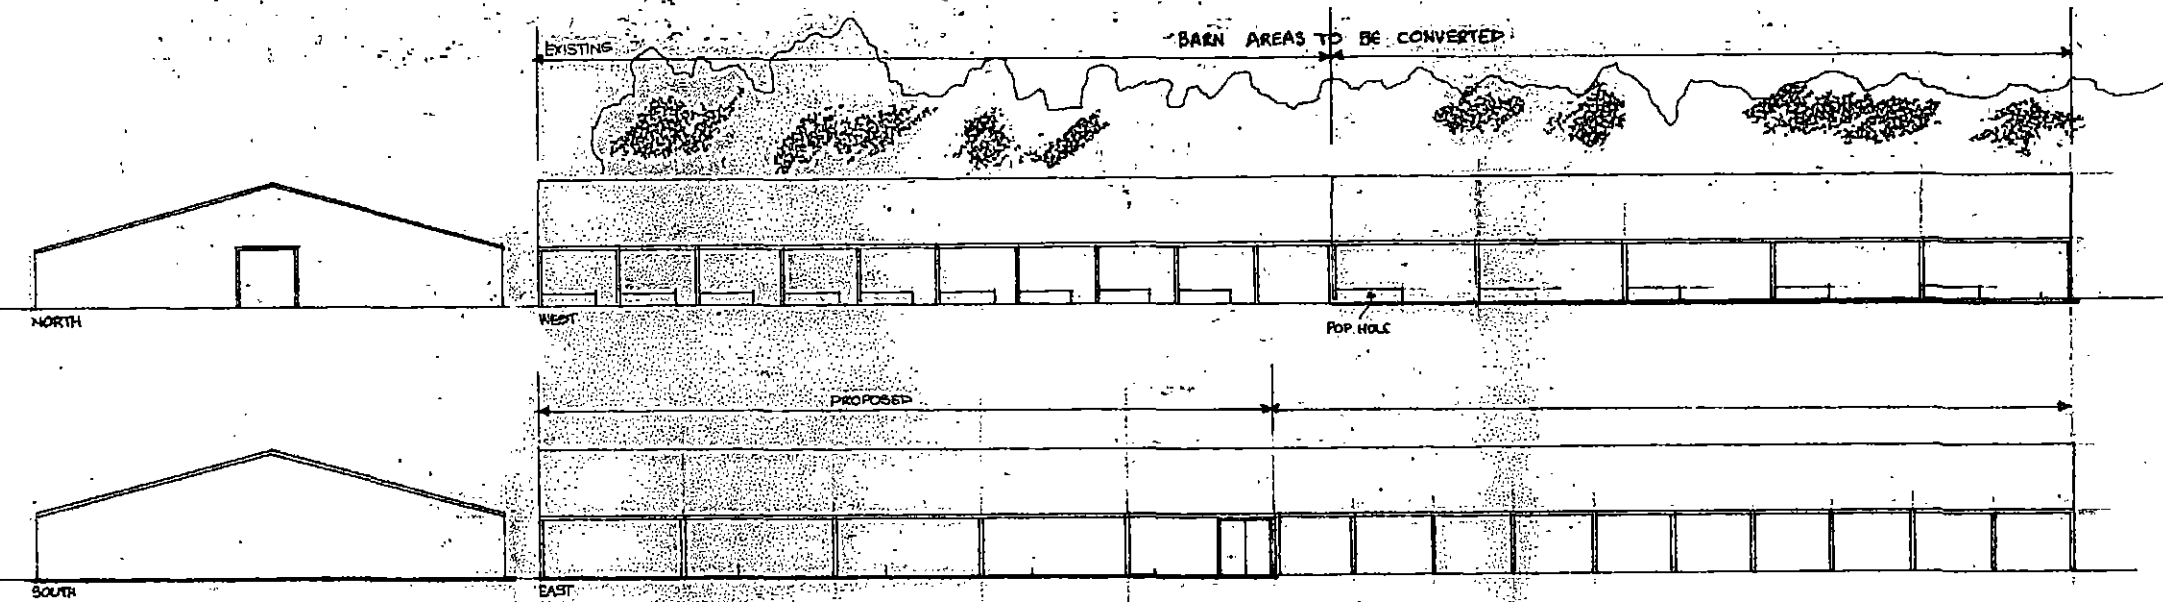

EXISTING BUILDING SURVEY.
 ORGANIC EGG PRODUCTION UNIT AT LITTLE DOUBTING FARM, HARTCLIFFE HILL ROAD, PENISTONE -
 ADDITIONAL SHED - ELEVATIONS + PLAN SCALE 1:200 DES NO A1 4/2012 AMENDED GROSS FLOOR AREA 5/2012

MICHAEL A CLYNCH
 Dip. Arch. Dip. T. P. A.R.C.B.A.
 Architect & Town Planner

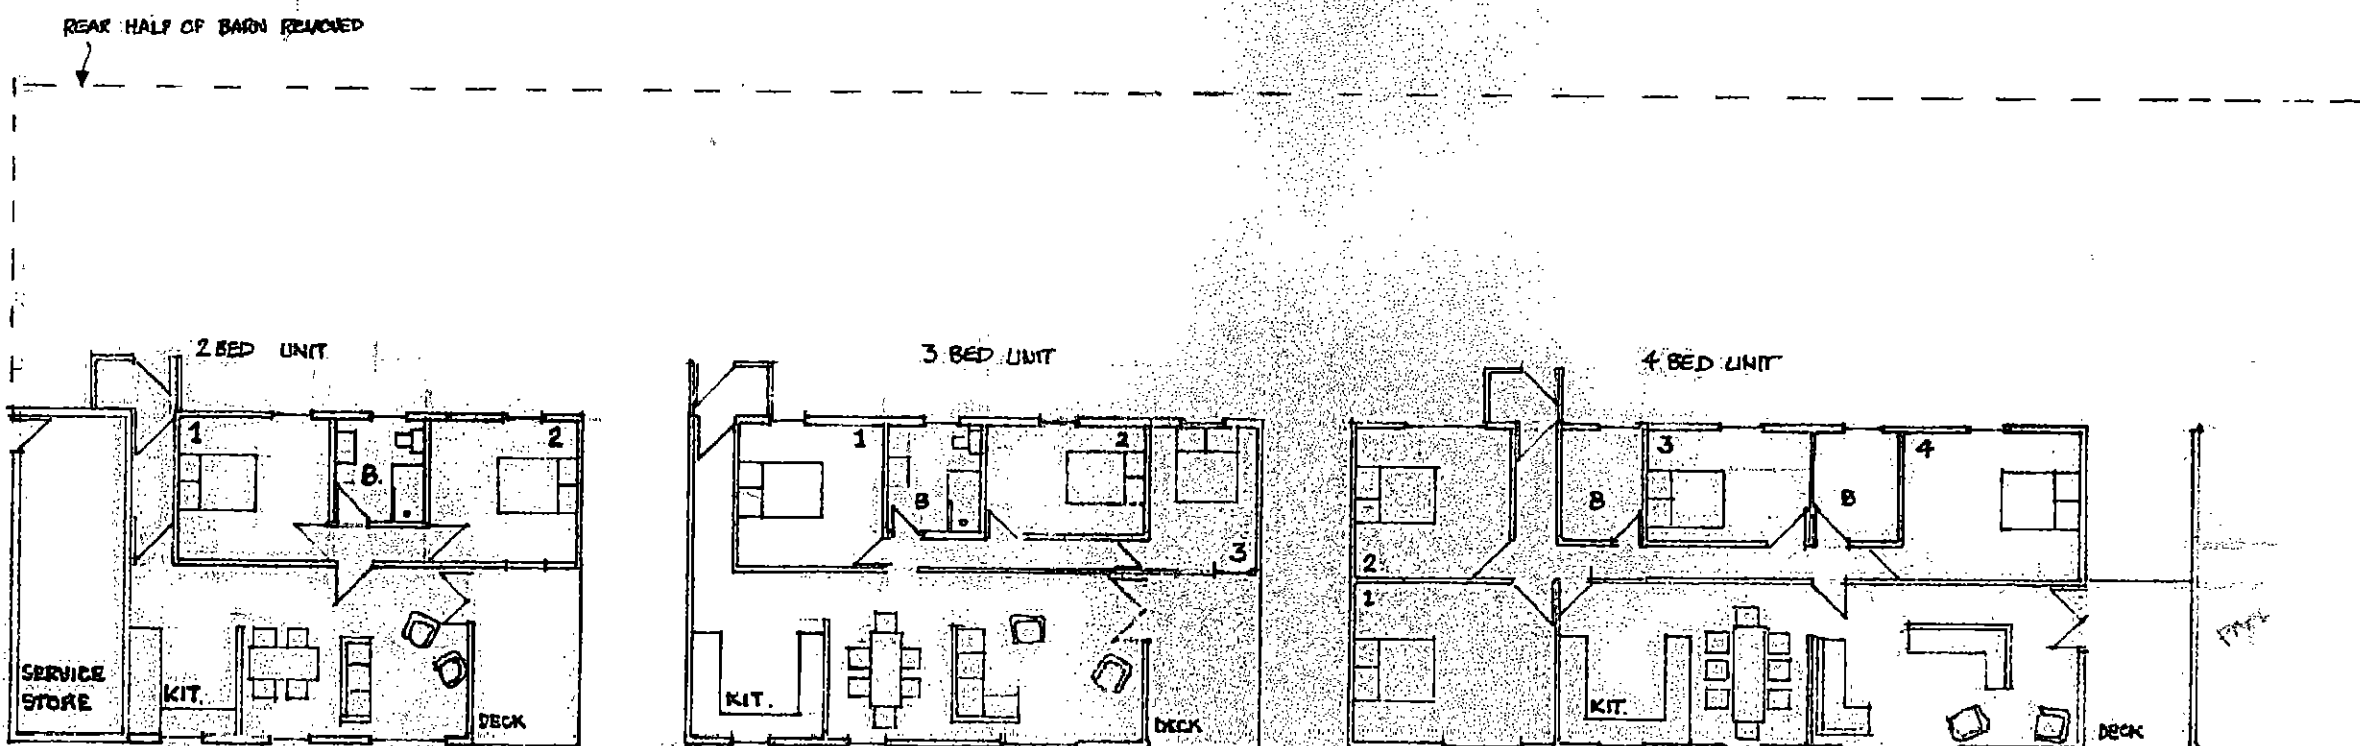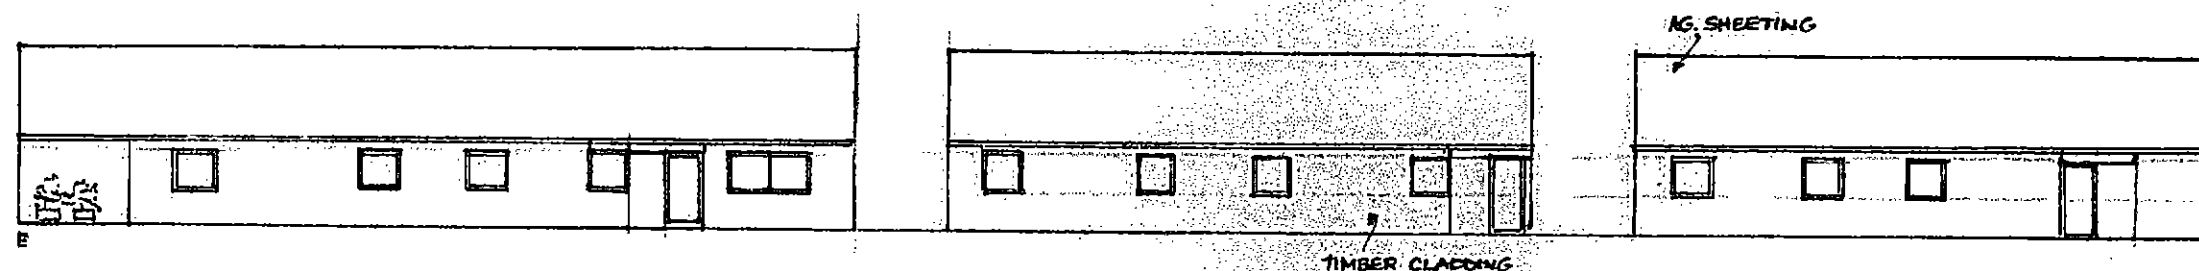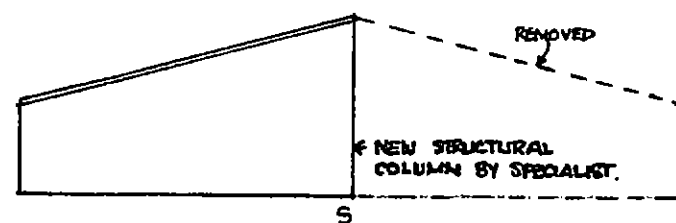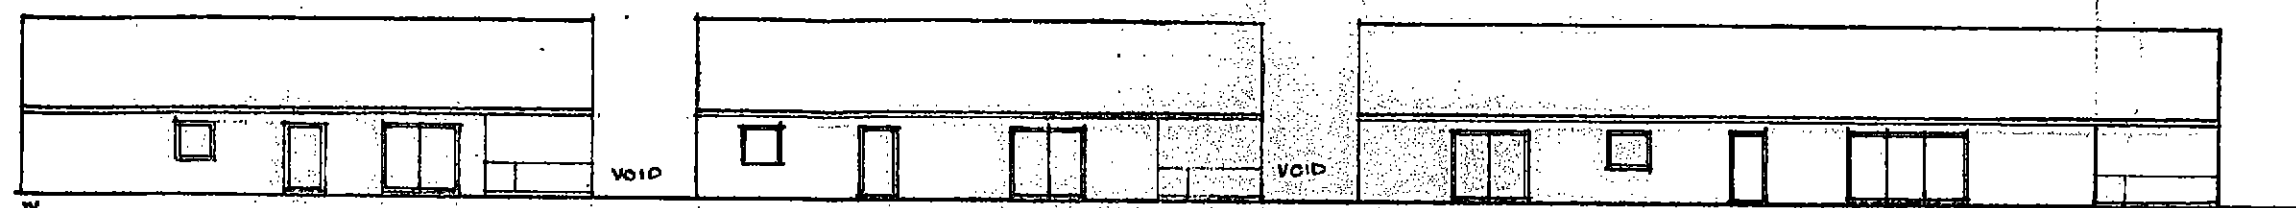
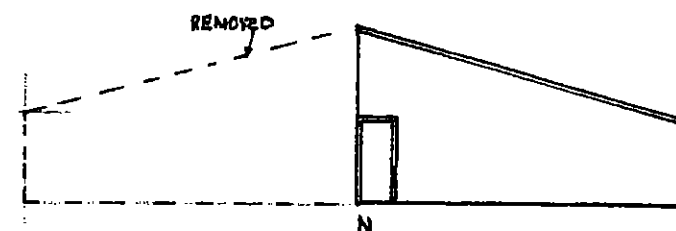


TOURISM ACCOMMODATION LITTLE DOUBTING FARM PLANS AND ELEVATIONS SCALE 1:200 DRG A1 9/2021

Michael A. Clynych
Architect, Town Planner, Property Consultant
DIP.ARCH. DIP. T.P. A.R.I.B.A. F.R.S.A.

14 Huddersfield Road, Ingbirchworth, Penistone
Sheffield S36 7GF

Tel: 01226 766308

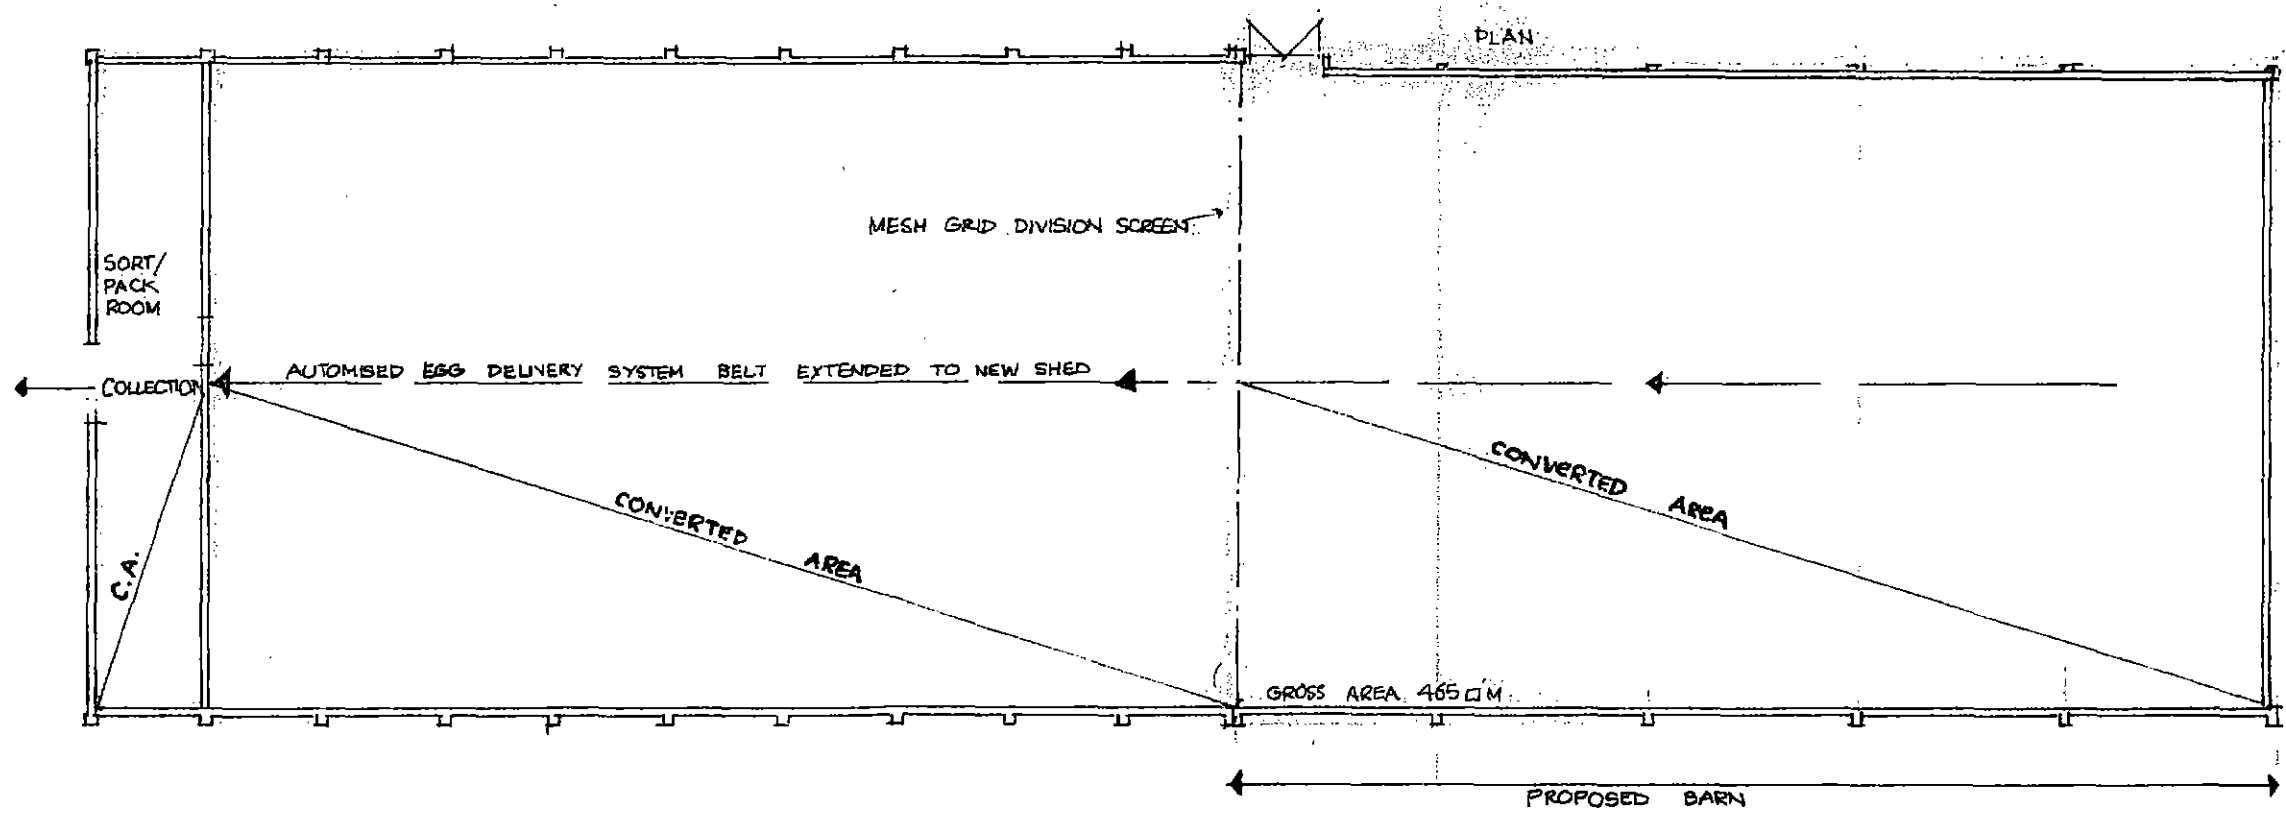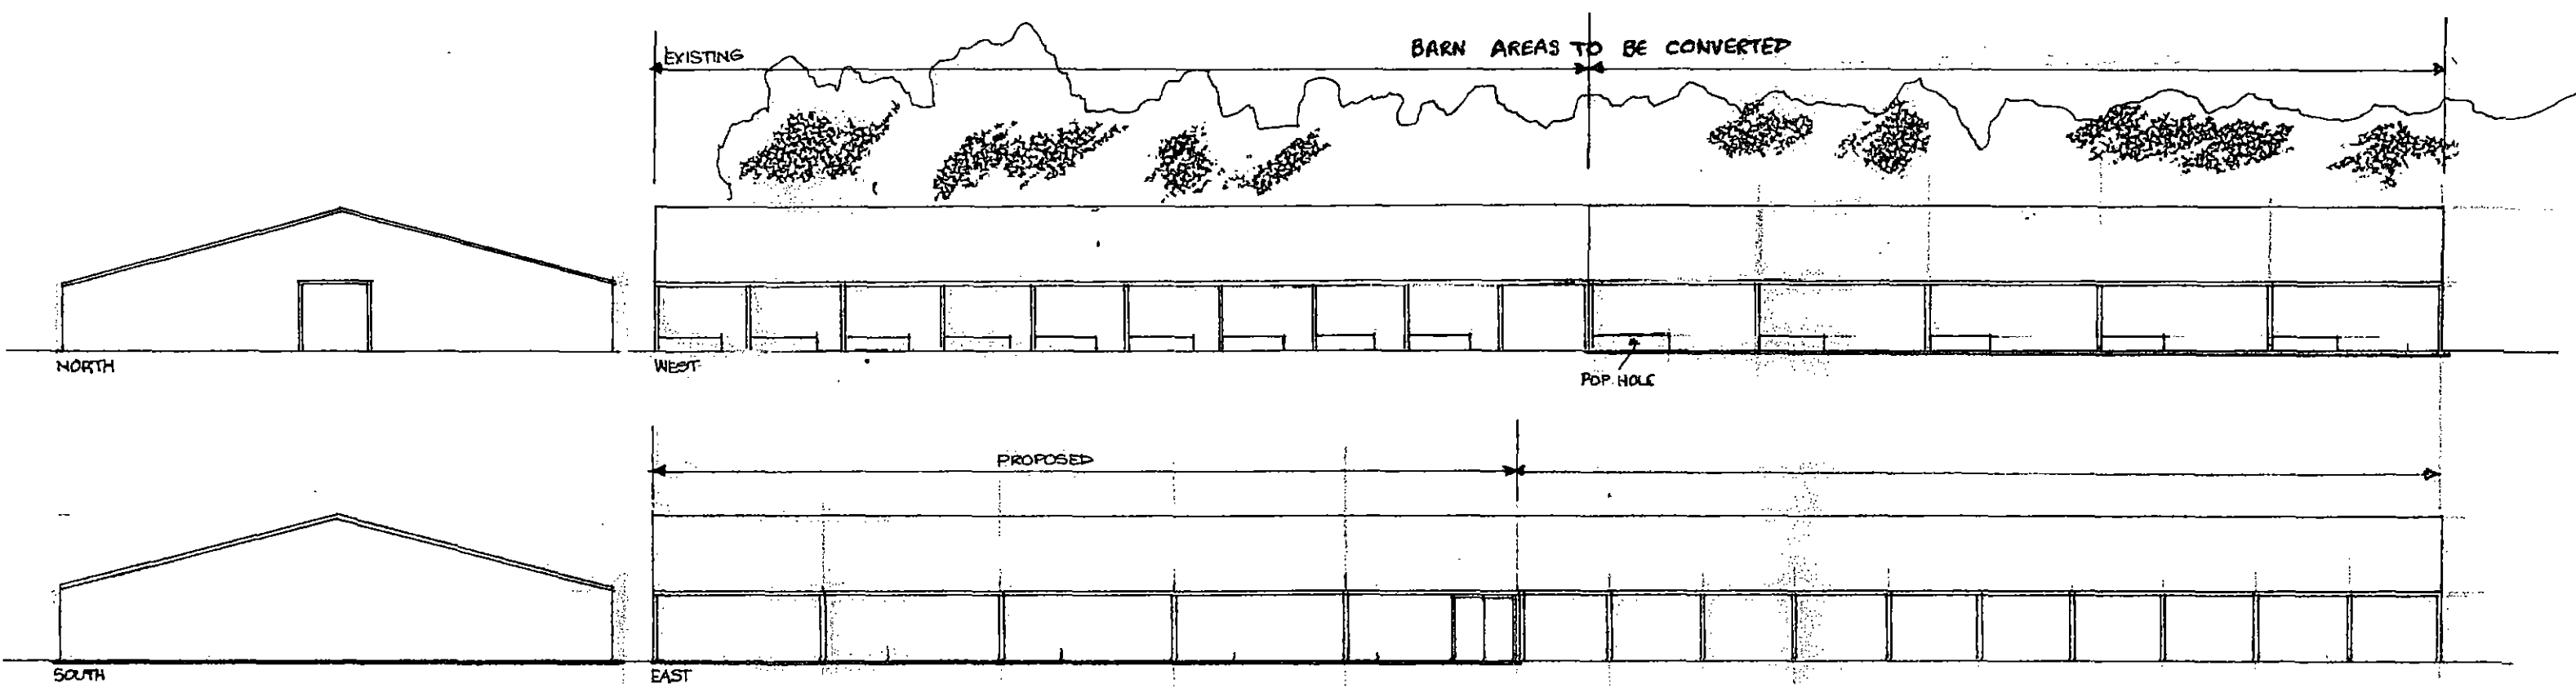

EXISTING BUILDING SURVEY.
 ORGANIC EGG PRODUCTION UNIT AT LITTLE DOUBTING FARM HARTCLIFFE HILL ROAD PENISTONE -
 ADDITIONAL SHED - ELEVATIONS + PLAN SCALE 1:200 DRG NO A1 4/2012 AMENDED GROSS FLOOR AREA 5/2012

MICHAEL A. CLINCH
 Dip. Arch. Dip. T.P. A.R.B.A.
 Architect & Town Planner
