

Do not scale from this drawing. Architectural Drawings Ltd to be notified of any discrepancies in figure dimensions and between site conditions and drawings.

© The drawing and the works depicted within are the copyright of Architectural Drawings Ltd and its use on this site only. Written permission should be obtained from Architectural Drawings Ltd before reproduction in whole or part.




Before commencement of the works the contractor must ensure that the design is in accordance with all relevant building regulations, all relevant sewer outfalls, flood levels and connection points. This drawing must be read in conjunction with and checked against the specification and design layout and engineering drawings.

Discrepancies must be reported to Architectural Drawings Ltd.

The contractor must satisfy himself with the adequacy of the design and ensure that the design is in accordance with all relevant building regulations, all relevant sewer outfalls, flood levels and connection points. This drawing should not be used for any part of the works.

This drawing should not be used upon to give information on ground conditions and foundations.

The Contractor to sign and the work to comply with the Building Regulations, relevant current British Standards

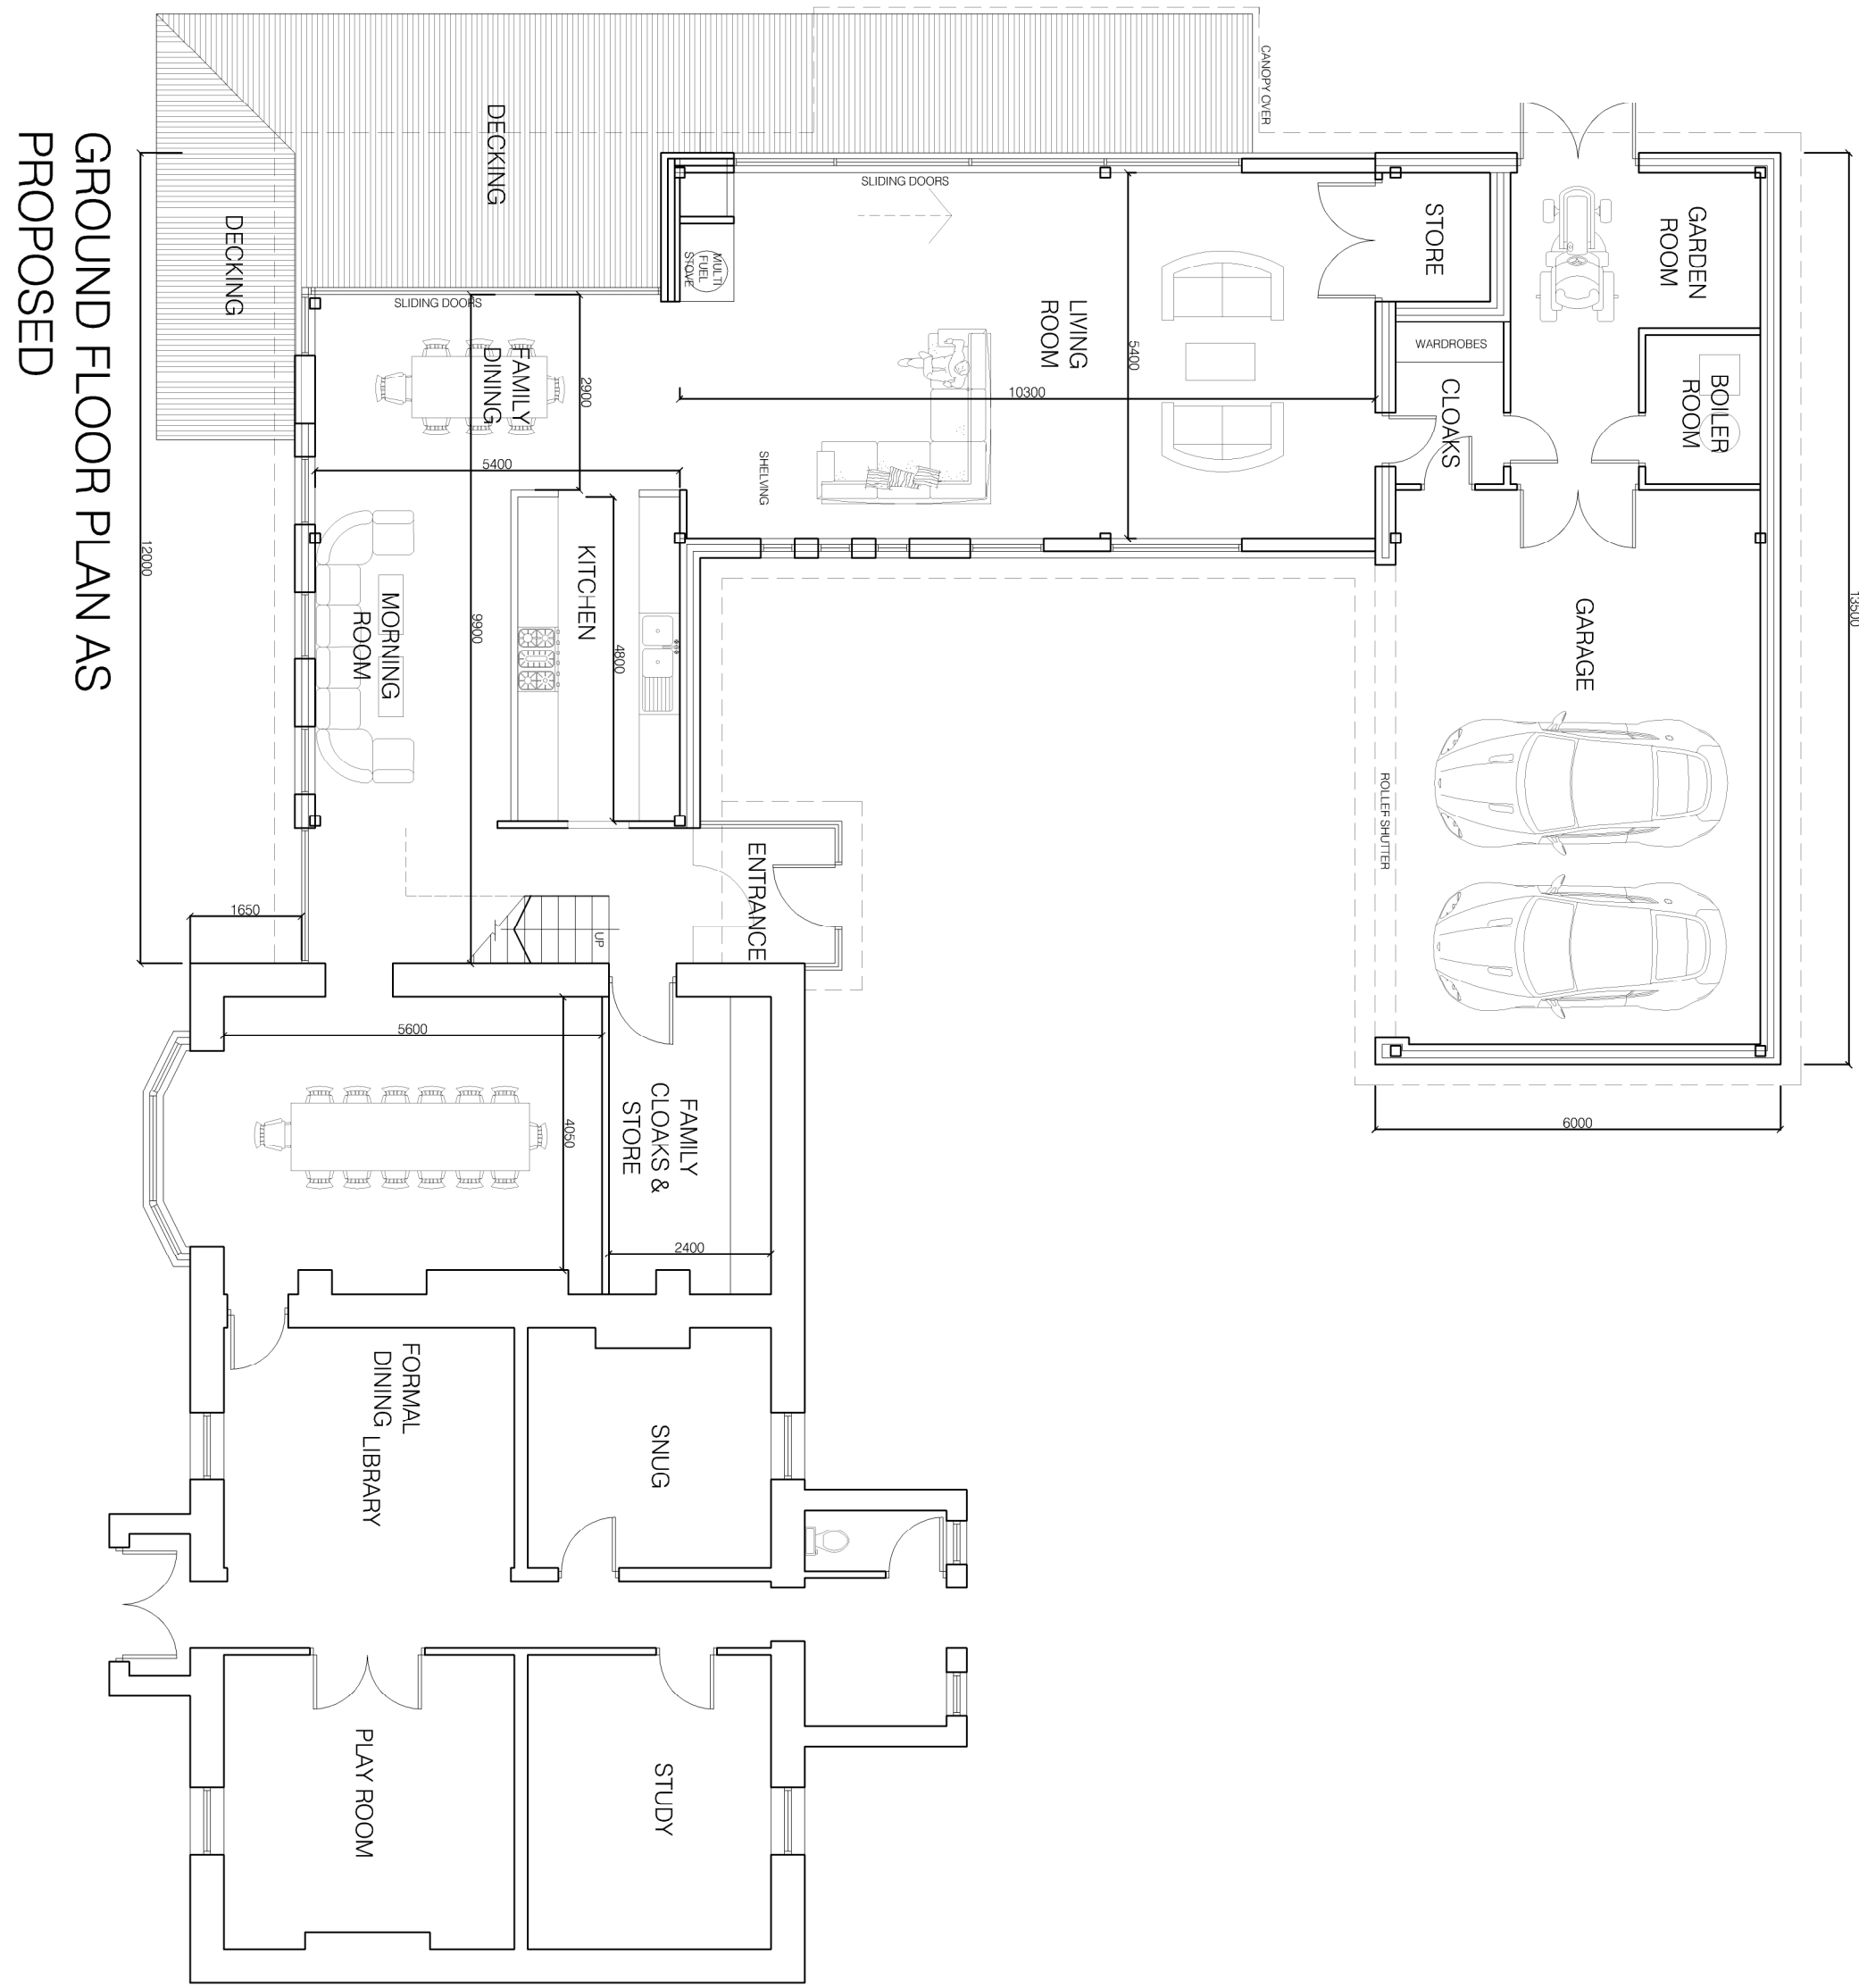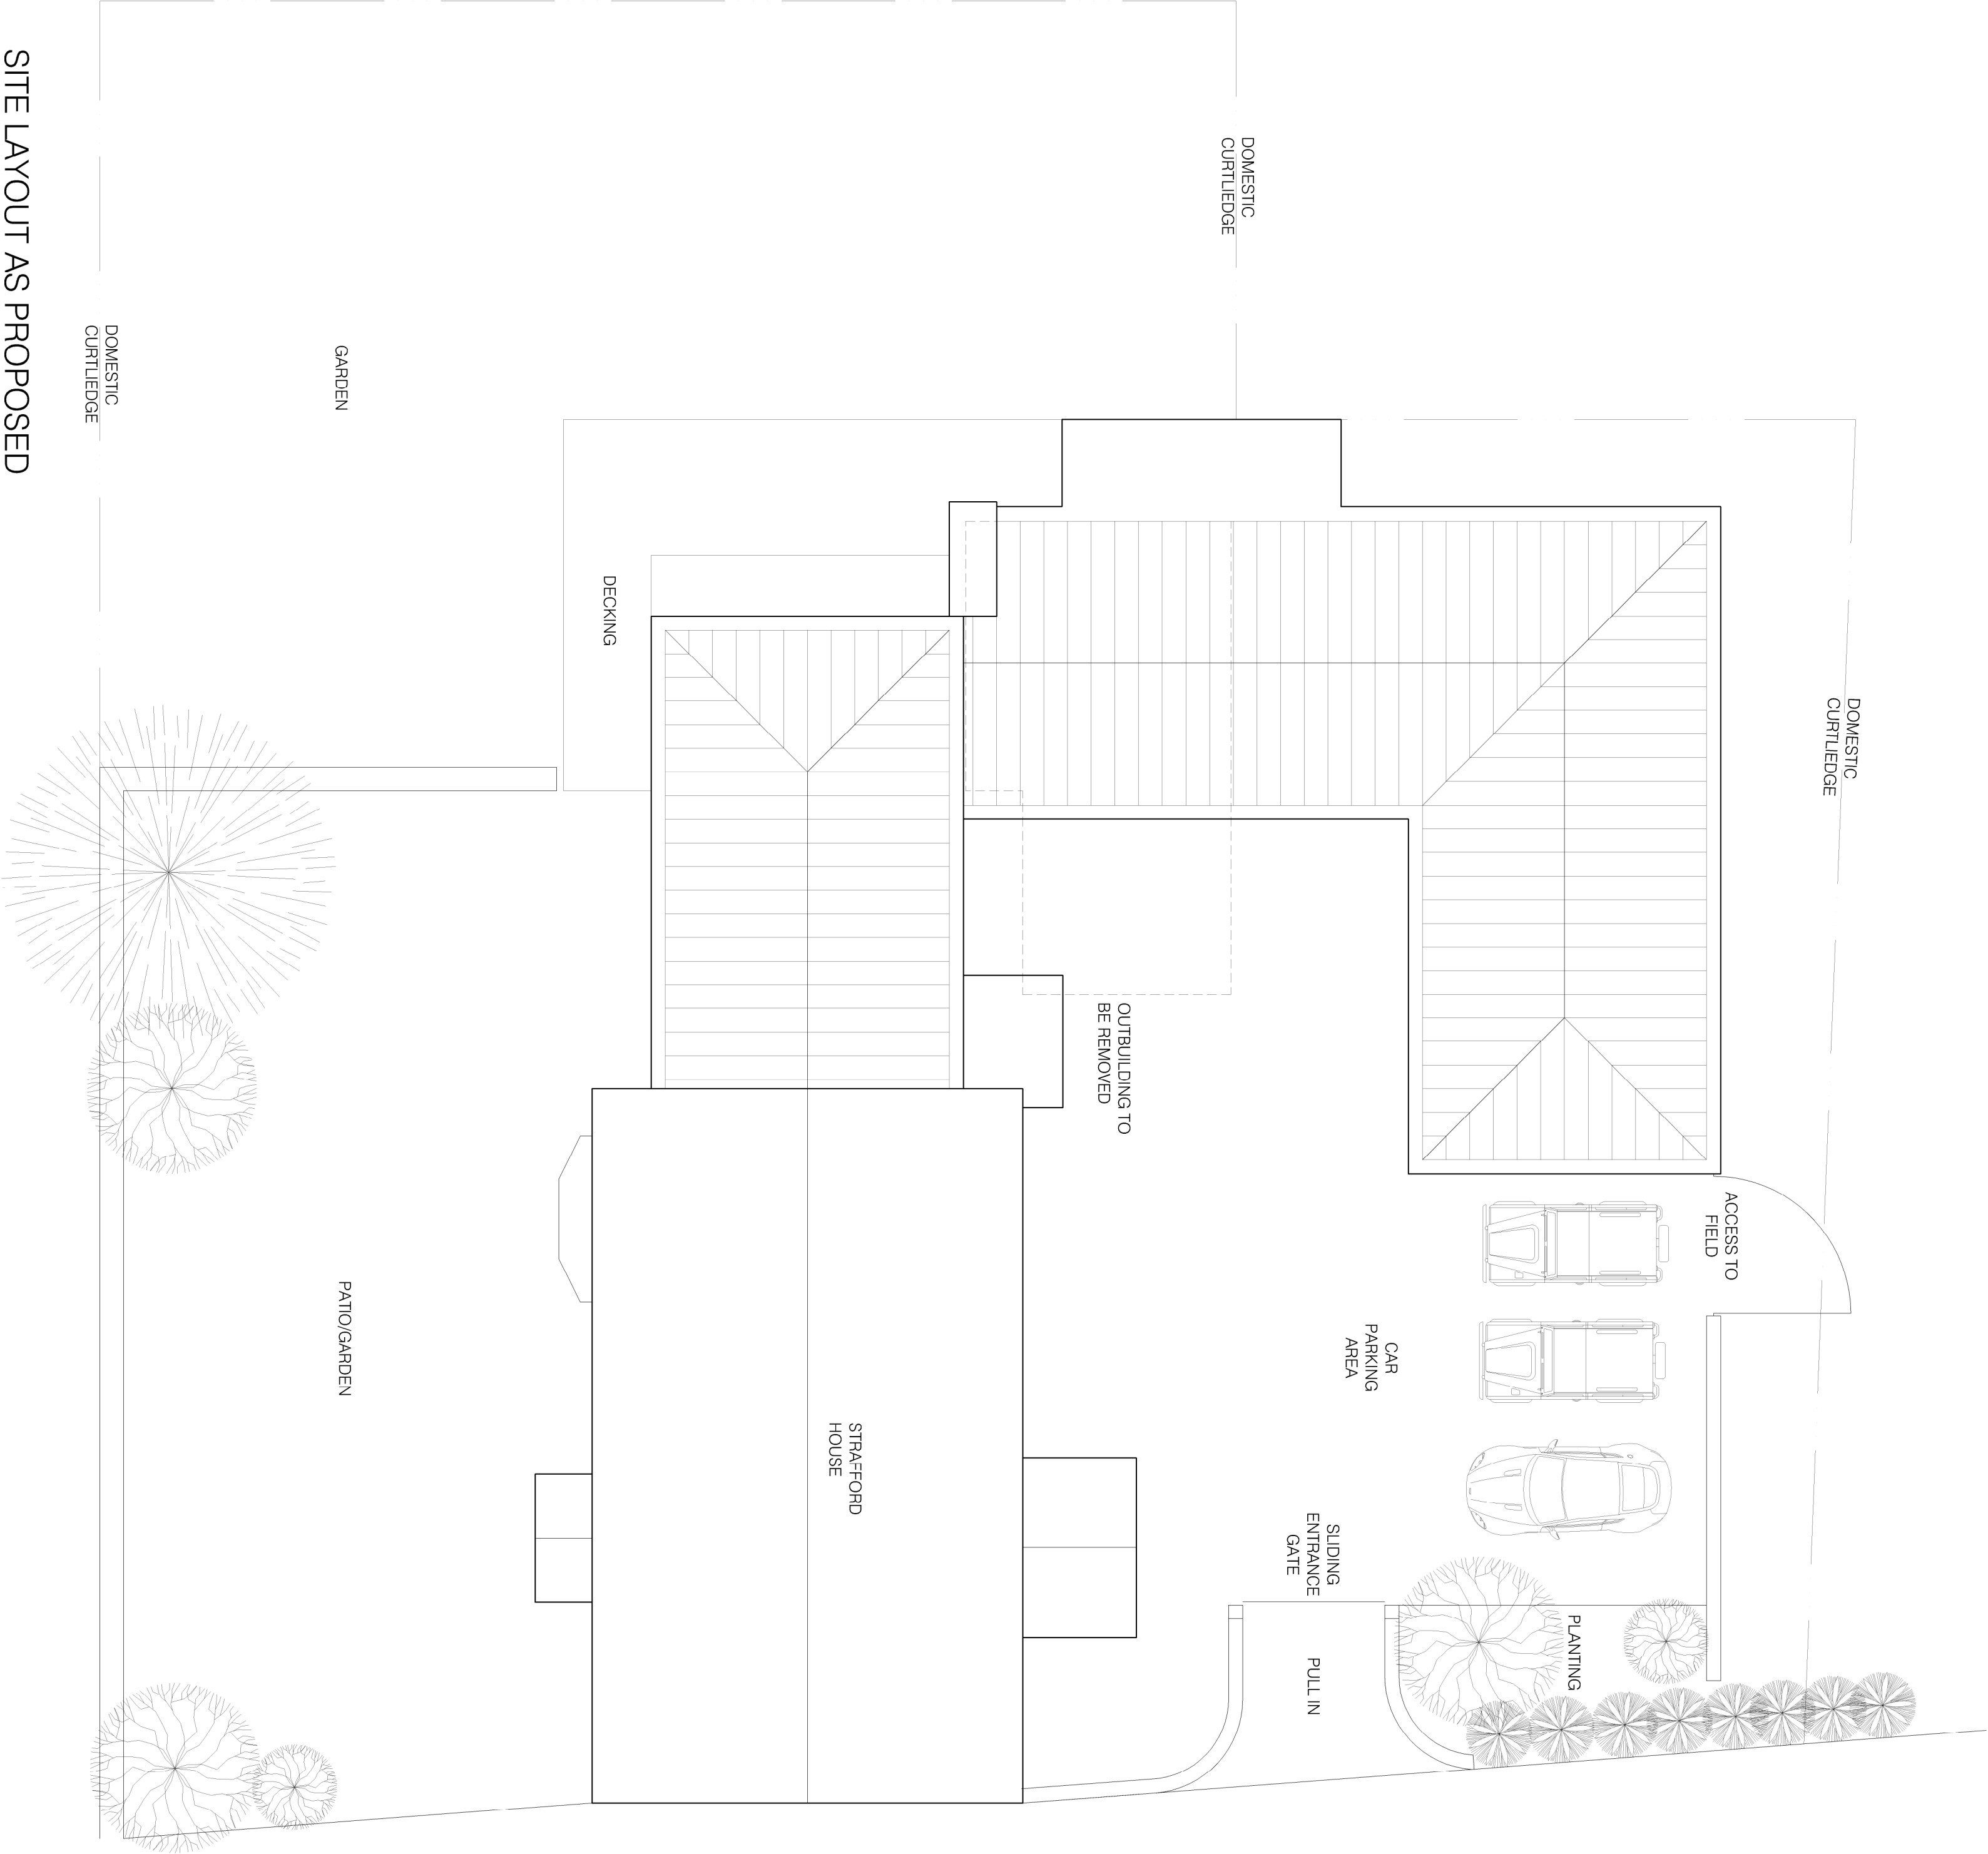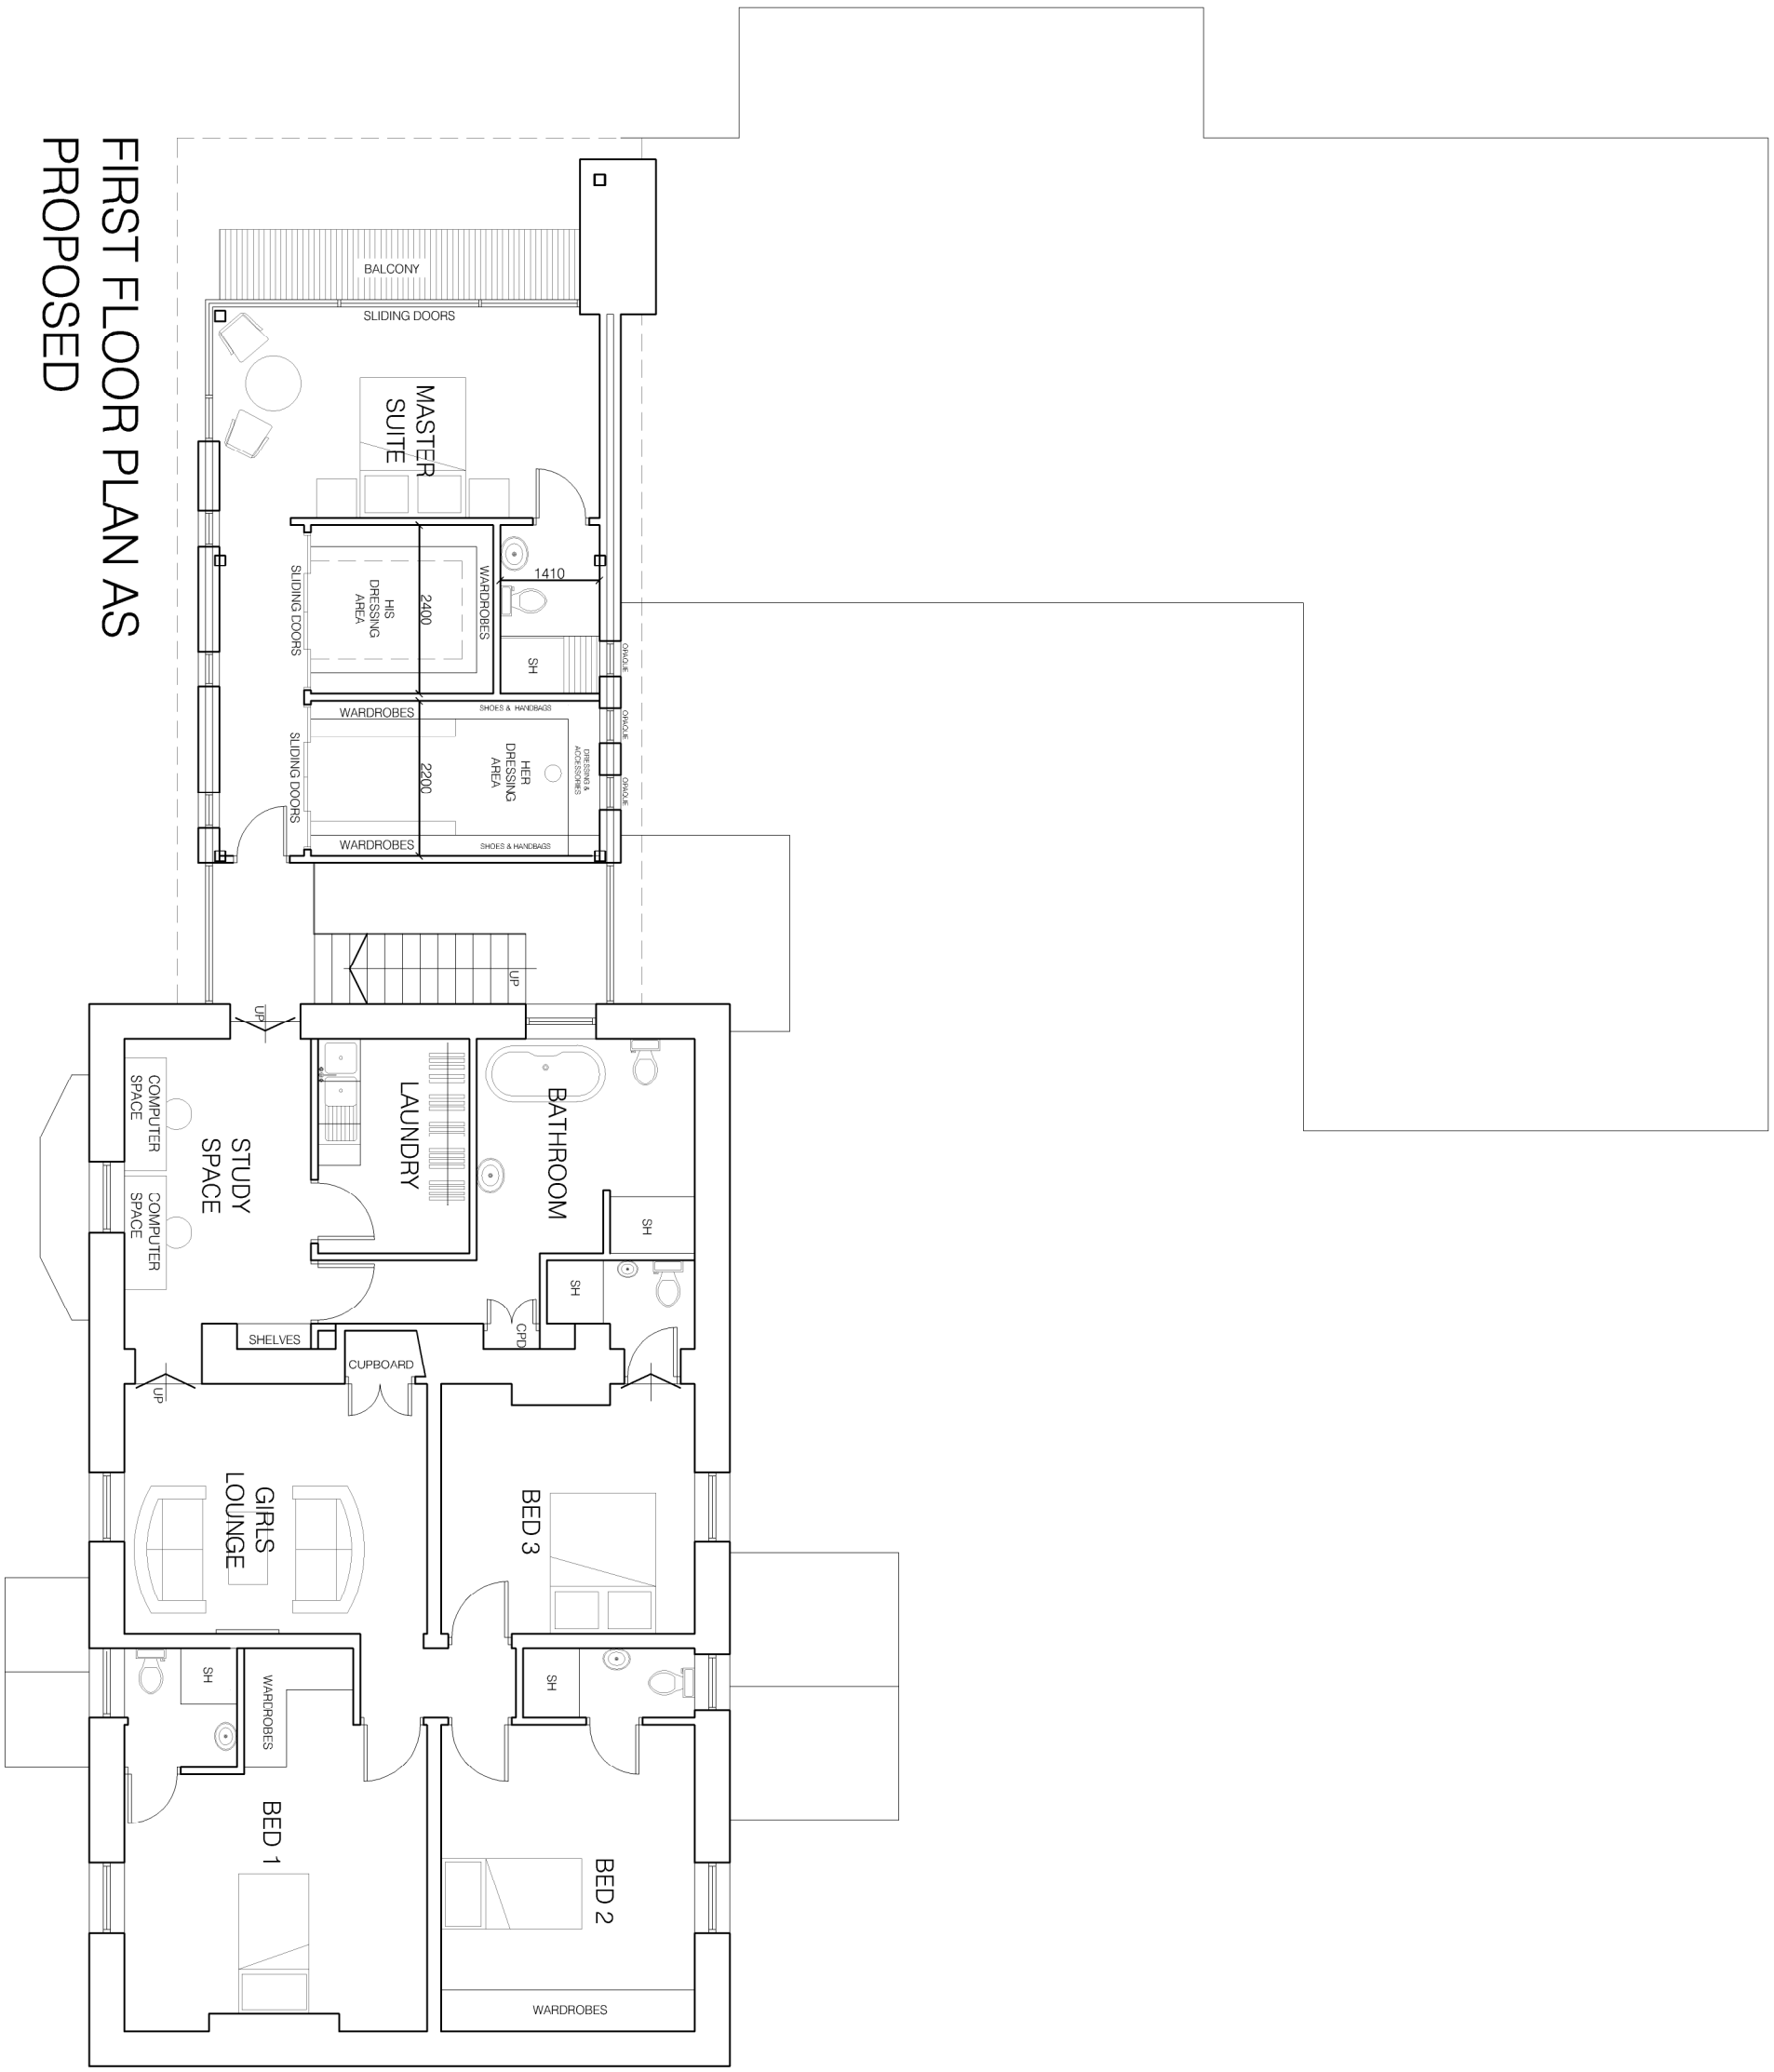

Design | Develop | Build

architecturaldrawings Ltd.

REB B: ROOF DESIGN AMENDED
REV A: REVISED IN ACCORDANCE WITH PLANNING
DEPARTMENT ADVICE

REVISIONS

www.architecturaldrawingsltd.co.uk
info@architecturaldrawingsltd.co.uk
44 Park Road, Barnsley, S10 7YE

CLIENT

STRAFFORD HOUSE
S75 3EG

TITLE
PROPOSED EXTENSION
EXISTING PLANS
& ELEVATIONS

DRAWING STATUS
INFORMATION

SCALE 1:100 @ A1

DATE NOV 2016

JOB NO. DRAWING NUMBER REV

738 02 B