





Legend		
	Adopted Highway - Tarmac Road	2013 m²
	Adopted Highway - Tarmac Pavement	2443 m²
	Existing adopted highway - retained and resurfaced	3493 m²
	Existing adopted footpath - retained and resurfaced	2133 m²
	Public Open Space	7162 m²
	Private Shared Drive - Tarmac	1109 m²
	Hard margin	40 m²

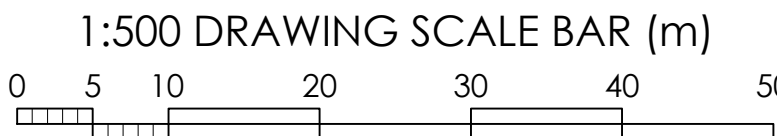

- GENERAL NOTES:
- For more information on boundary types refer to Boundary Treatment Details, drawing ref 2238/05.

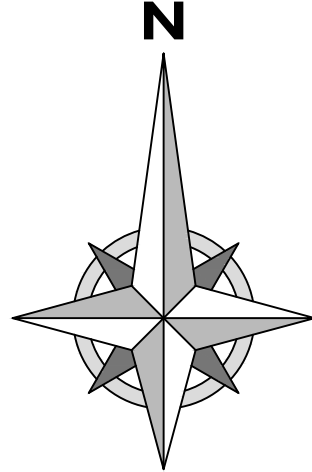

K	MB	08.01.18	Drawing updated to match Planning Layout Rev S.
J	MB	03.01.18	Plots 1-13 amended in line with Engineer's requirements. Kerb fronting 116 realigned.
H	MB	12.12.17	Drawing updated to match Planning Layout Rev P.
G	MB	09.11.17	Drawing updated to match Planning Layout Rev N.
F	MB	01.11.17	Drawing updated to match Planning Layout Rev M.
E	MB	05.10.17	Drawing updated to match Planning Layout Rev L.
D	MB	28.07.17	Drawing updated to match Planning Layout Rev H.
C	MB	18.07.17	Drawing updated to match Planning Layout Rev G.
B	MB	12.10.16	Drawing updated to match Planning Layout Rev B. Legend updated.
A	MB	11.10.16	Drawing updated to match Planning Layout Rev A.

REVISION		
DRAWING TITLE:		
SURFACE TREATMENT PLAN PHASE 2		
PROJECT:		
Residential Development		
PROJECT ADDRESS:		
School Street, Thurnscoe		
CLIENT:		
KEEPMOAT HOMES		
DRAWN	SCALE	
MB	1:500 @ A1	23 rd SEP. 2016
JOB NO.		
2238	DWG. NO.	REVISION
	03	K

Chris Gothard
Architectural Ltd.

queens tower lodge
77-79 east bank road
sheffield S2 3PX
T: 0114 2750263
M: 07443 596098
E: info.cga@btconnect.com
Company No. 9118738

Keepmoat

Keepmoat, The Waterfront, Lakeside Boulevard,
Doncaster, DN4 5PL.
Tel: 01302 347605 www.keepmoat.com

© COPYRIGHT EXISTS ON THE DESIGNS AND INFORMATION SHOWN ON THIS DRAWING. • DO NOT SCALE FROM DRAWING. ALL DIMENSIONS TO BE VERIFIED ON SITE PRIOR TO COMMENCING ANY WORK.