






Existing Front Elevation (1)

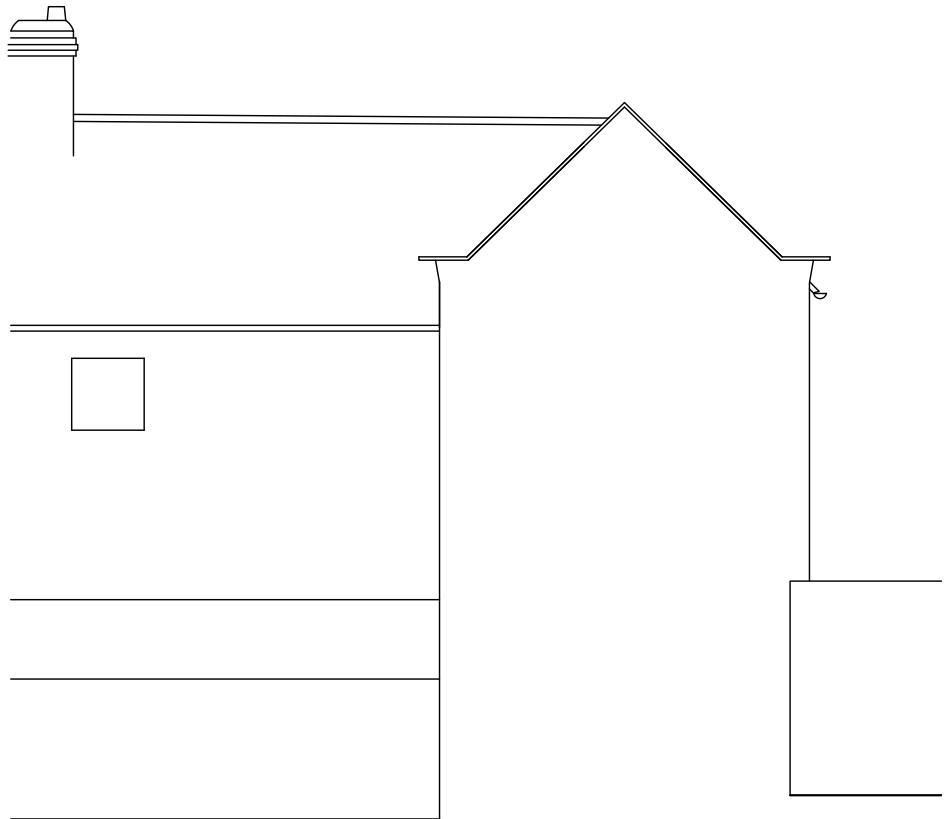

Existing Side Elevation (2)

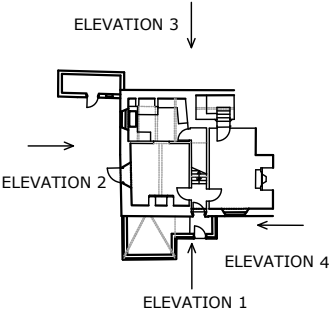

Existing Rear Elevation (3)

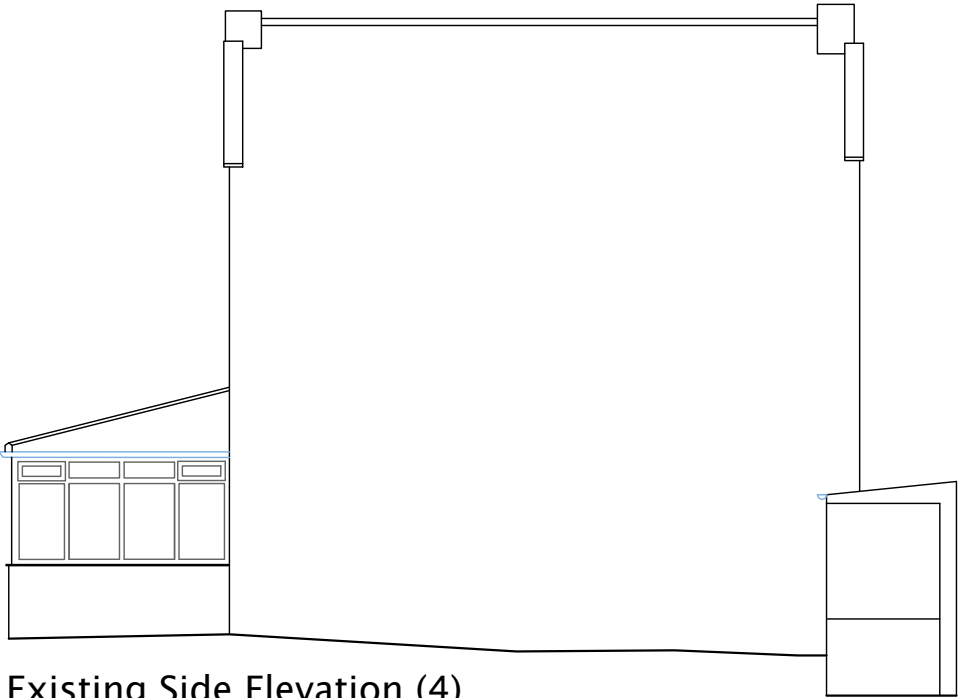

Existing Side Elevation (4)

Client: Mr & Mrs Webb Proposed Side and Rear Extension	Date: May 16		Scale @ A3: 1:100		Rev.	Description	Date
						planning submission	
Drawing Title: Existing Elevations 9 HIGH STREET THURNSCOE	Drawing reference:	P/23/006/					
	Drawing Number:	03	Rev.	--			


soar works,
14 knutton road
sheffield,
s5 9nu





www.mbas-architecture.co.uk
T 0114 321 6427 M 07919 116224

architecture

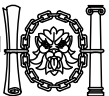

MBAS
architecture