



Dearne Valley Parkway.

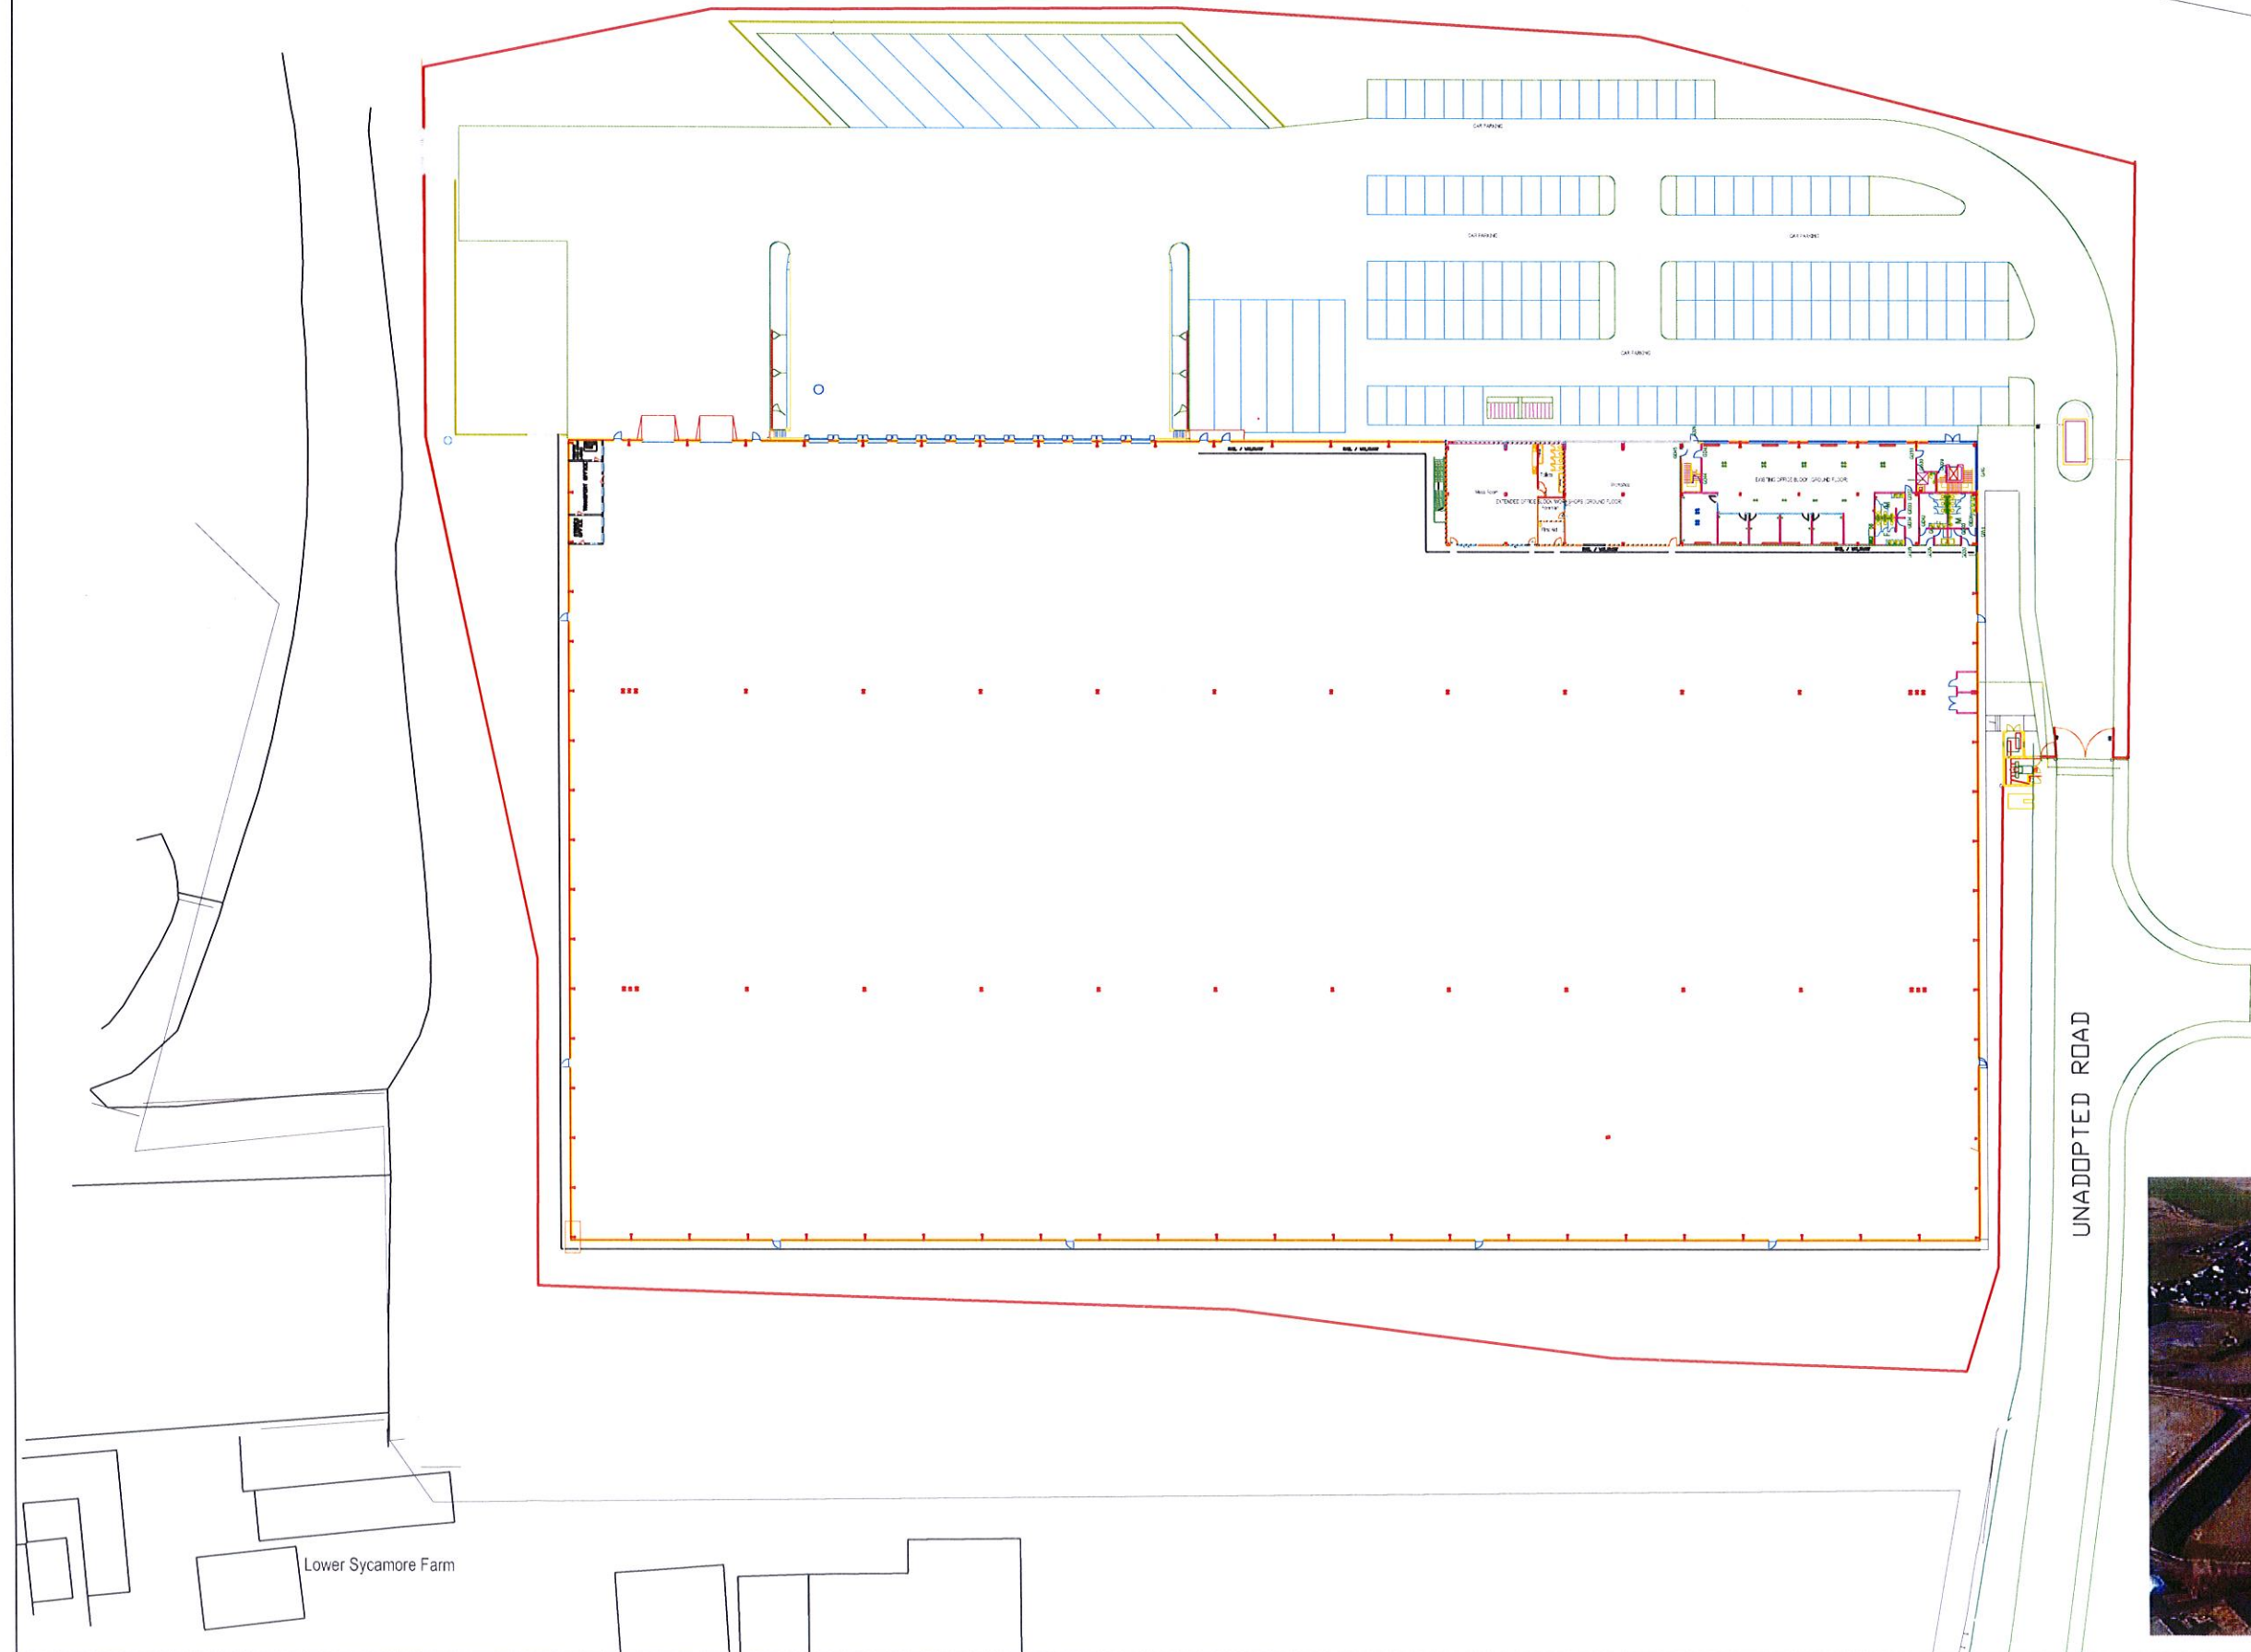

LATITUDE 53.5 DEGREES
LONGITUDE -1.45 DEGREES

Dearne Valley Parkway.
S74 9SB

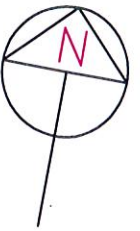