


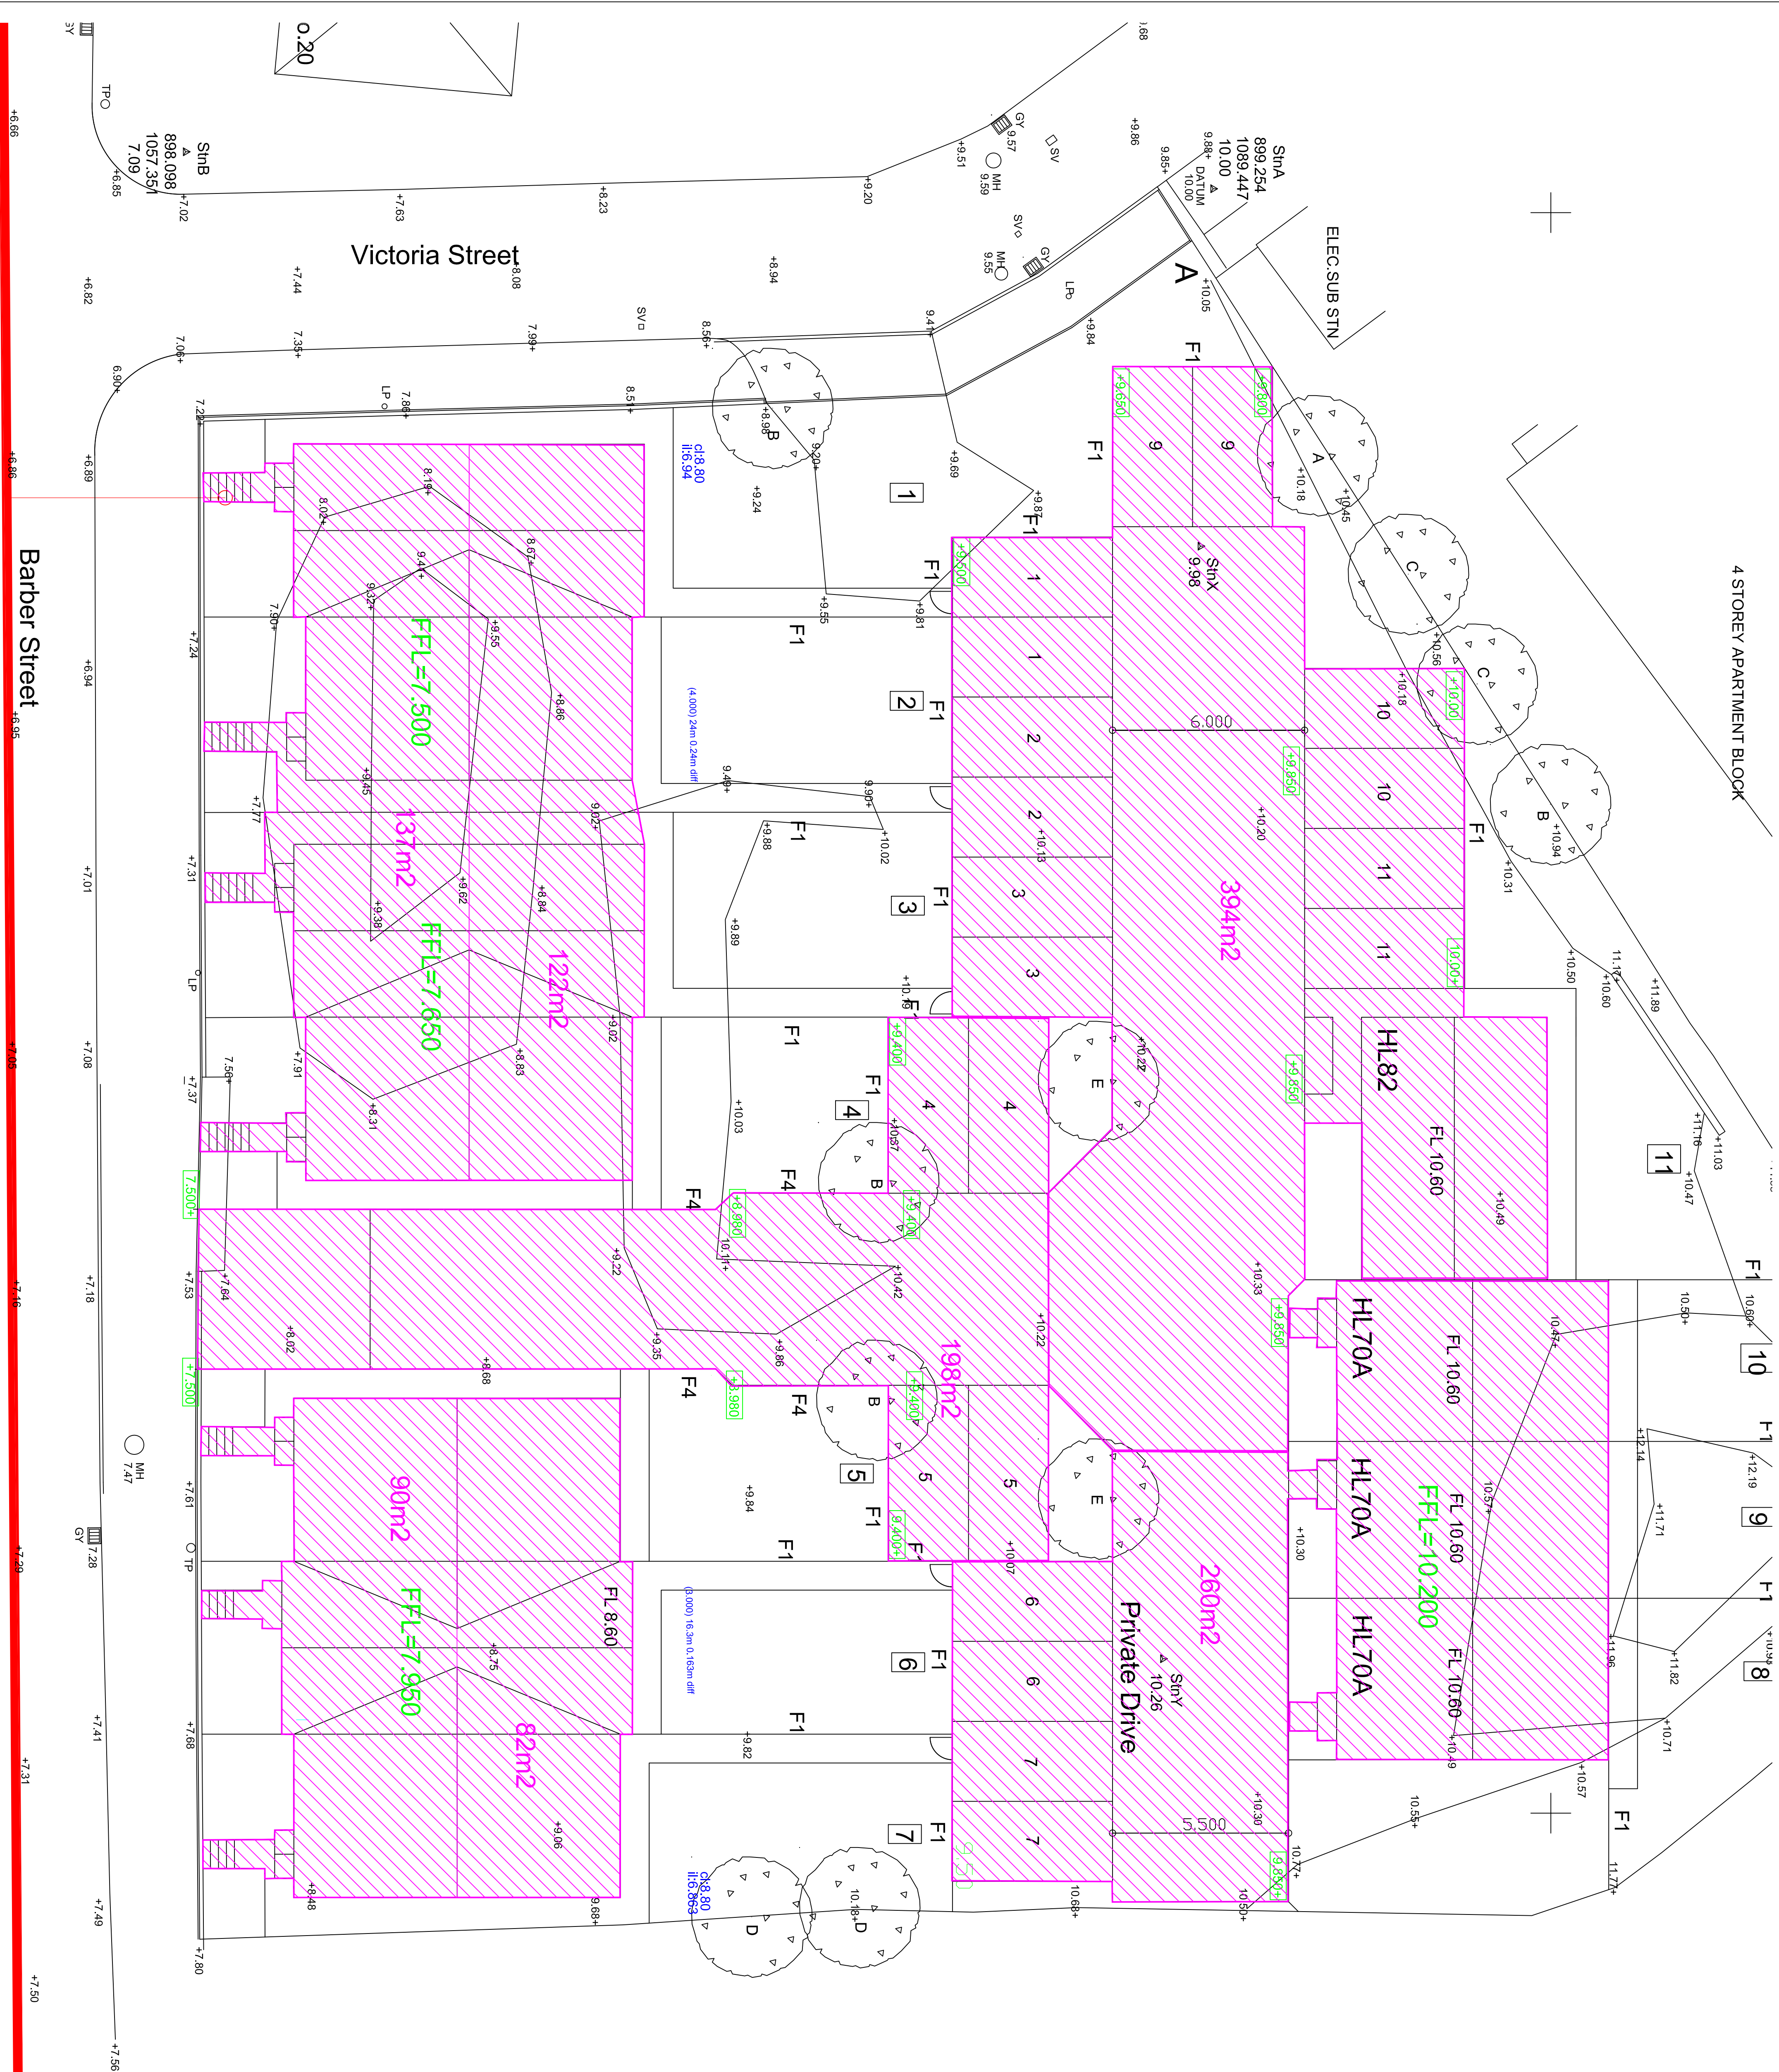

REV	DESCRIPTION	DATE
0	For Approval/costing	19/03/18

EW&E Associates Ltd EW&E Associates Limited Windy Ridge Barn Thrushy Lane Scatterhouse Doncaster DN10 5RT Tel: 07875 972270 Email: head@llw@ewassociates.com PRODUCT Barber Street Hoyland		
CLIENT Blunt Homes LLP		
DRAWING TITLE Impermeable Area Plan		
SCALE 1:100	DATE 19/03/2018	
DRAWN BY JF	CHECKED BY JF	REVISION 0