

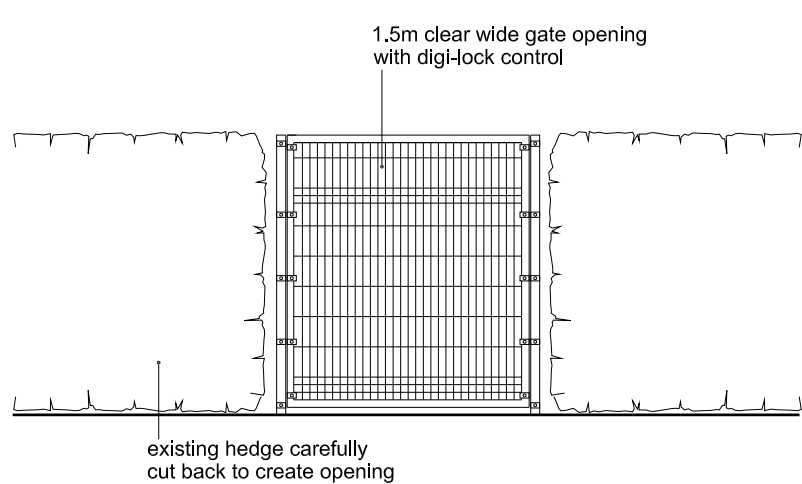


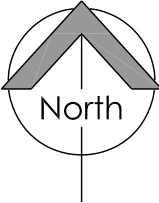

PROPOSED GATE / FENCE DETAIL
1:50

Notes:
Access road formed with rolled road scalplings having tanalised timber kerbs to both edges.

Car parking area to comprise road planings with timber kerb edging.

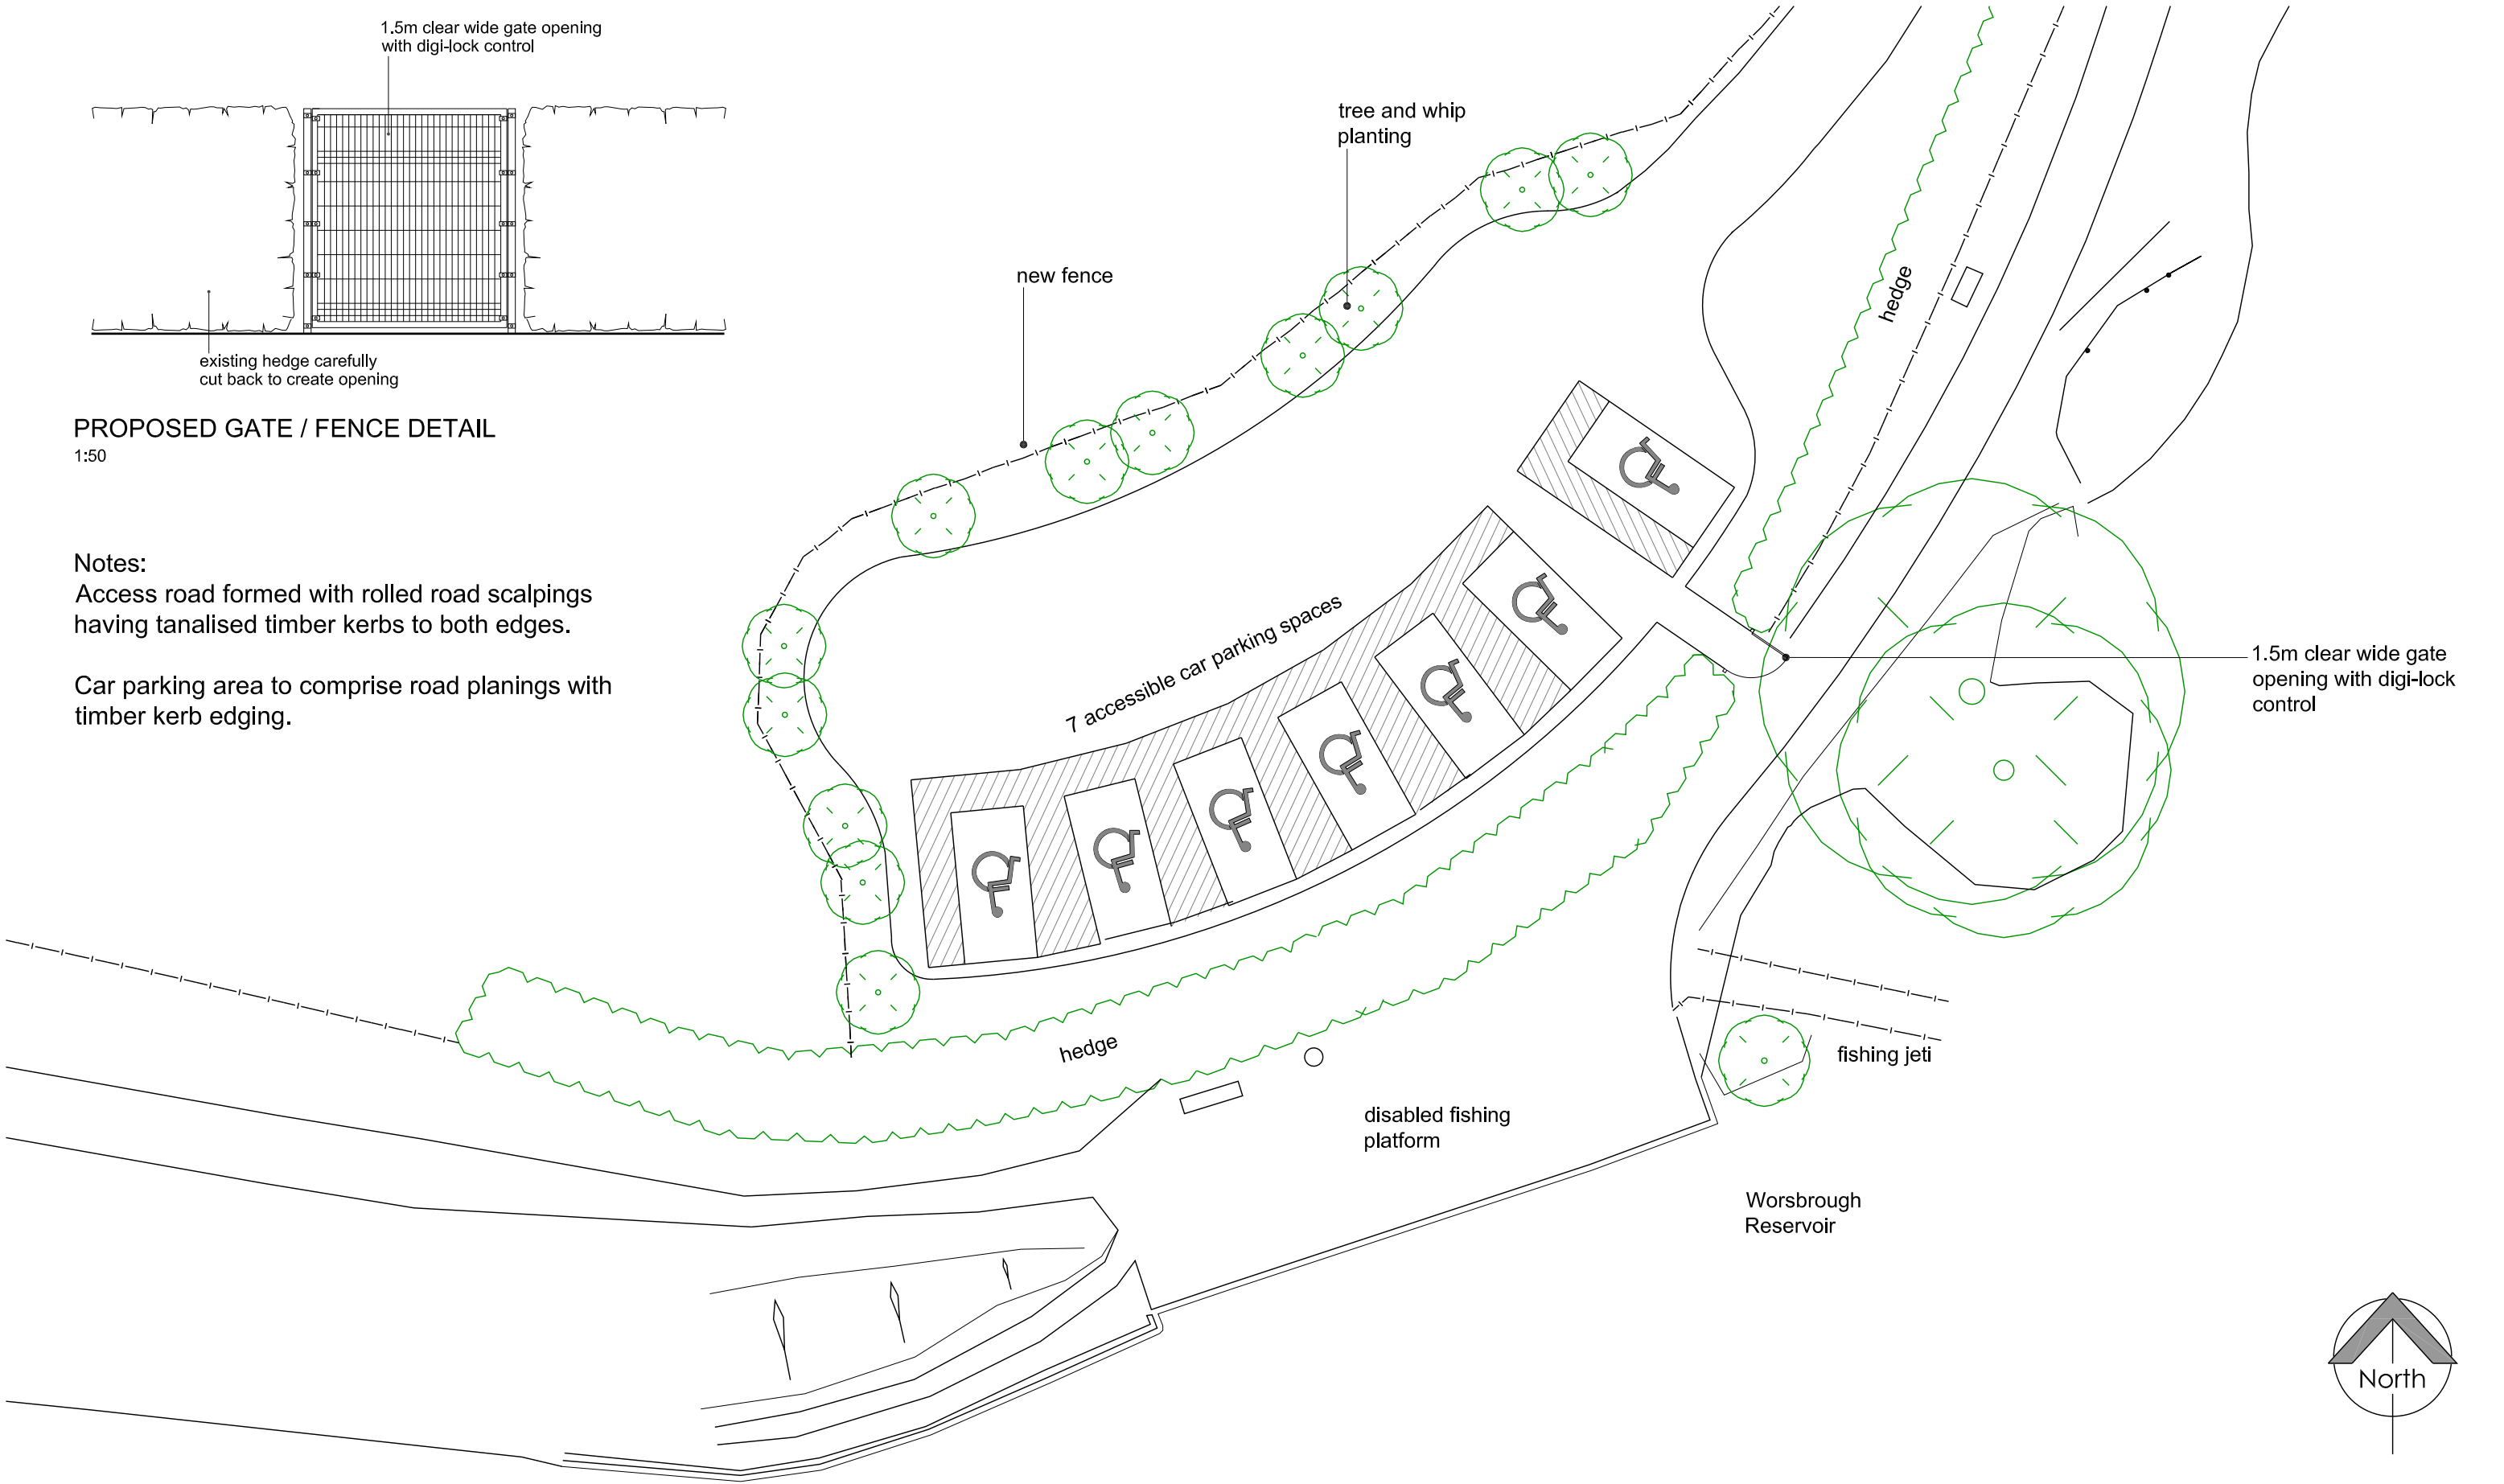

Copyright Notice: This drawing is the copyright of Steve Wells Associates Ltd, and shall not be reproduced without permission. © 2019 Dwg, Purpose Planning	Copyright Notice: This drawing is the copyright of Steve Wells Associates Ltd, and shall not be reproduced without permission. © 2019		New Accessible Car Parking Spaces at Worsbrough Reservoir Haverlands Lane Barnsley, S70 5ND	Barnsley & District Amalgamated Angling Society Dwg. Title Proposed Accessible Car Parking Spaces	 Churchill House, Mill Hill, Pontefract, West Yorkshire, WF8 4HY t : 01977 797258 e : mail@stevewells-associates.com	Dwg. No. 205-051-1004		Rev. A
	A	Car park layout amended				11/19	Scale 1:50, 1:200 @ A3	Date September 2019
	No.	Revision / Issue				Date	Drawn by SO	Checked DKW