


LEGEND

Planning Application Boundary

Other land in Applicant's Ownership

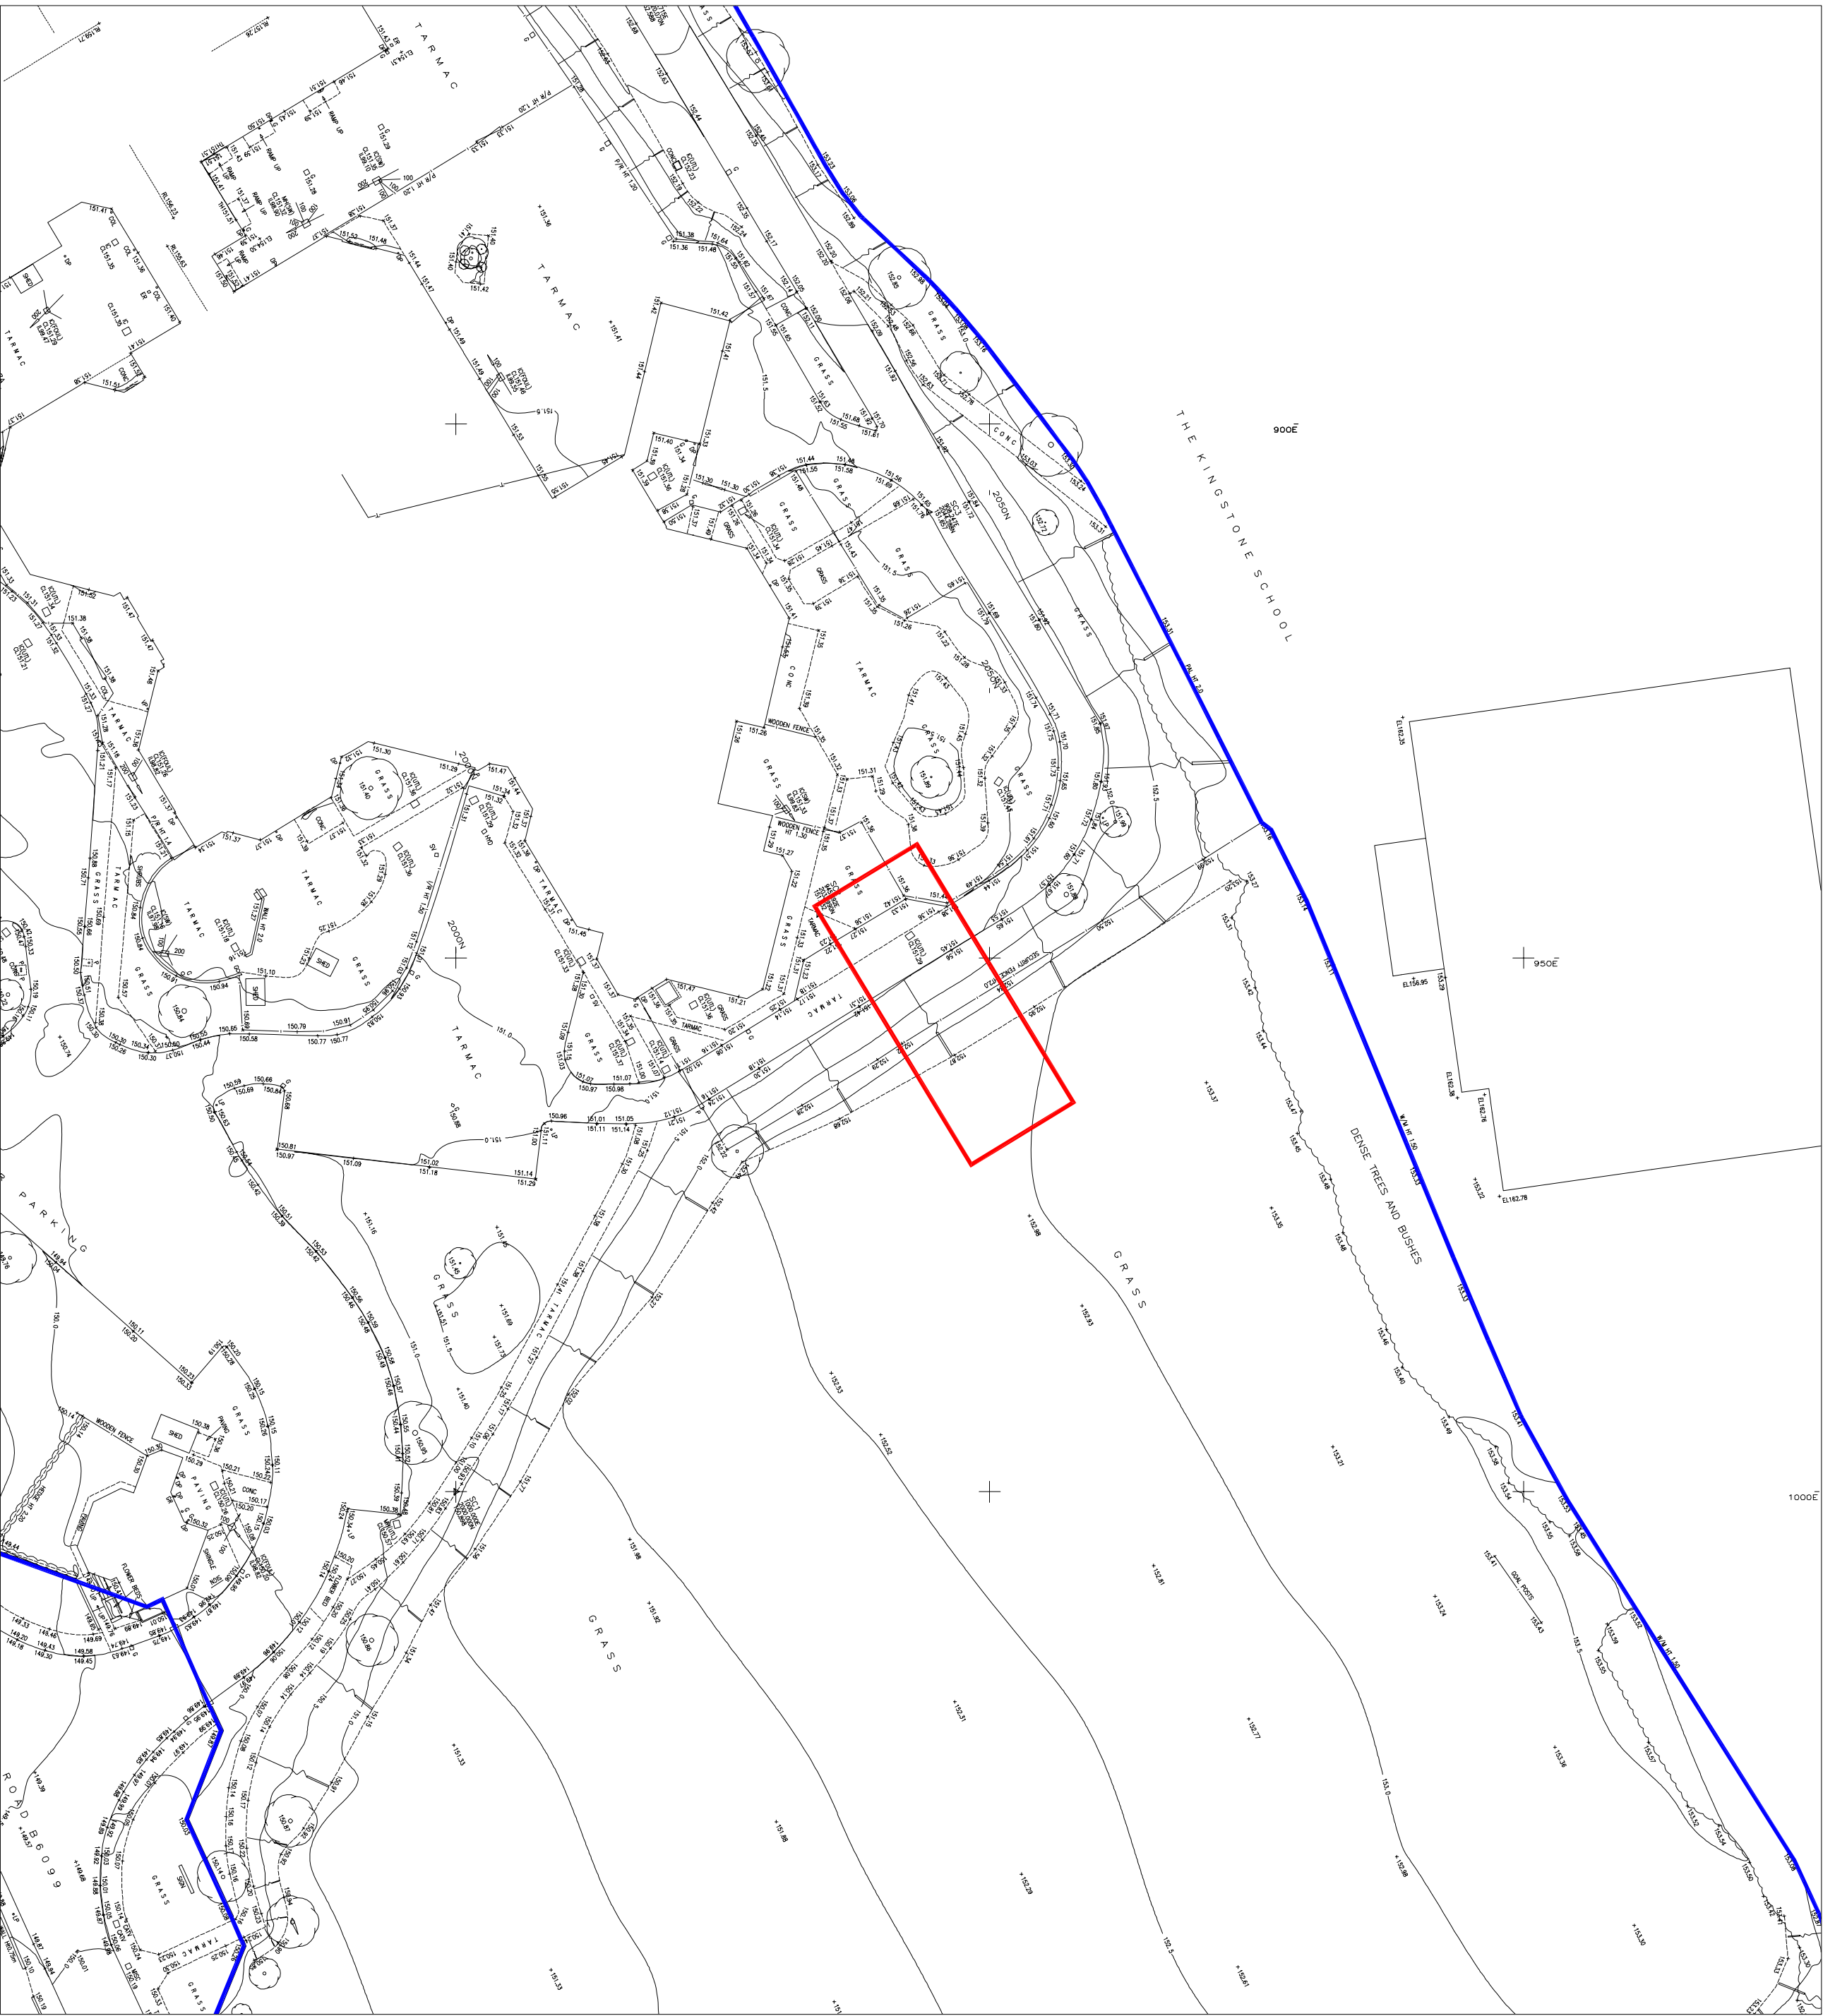

INSET A - Partial Site Topographical Survey - 1:500



Full Site Topographical Survey - 1:1000

REV.	DESCRIPTION	DATE	REV.	DESCRIPTION	DATE
P01	Preliminary Issue	15.01.10			

Barnsley

Partnership

For Learning

Map Reference:

BP4L_SPA_AWP

BP4L_SPA_AWP_01

AWP

Anthony Walker and Partners Limited

10 Sunninghill Terrace

Newcastle upon Tyne

TELE: 0191 233 0188

EMAIL: info@awpartnership.co.uk

PROJECT:

Barnsley BSF - Greenside SEN School

DRAWING NO:

BP4L_GSN_AWP_DR_94_BW_LL_09

SCALE (A1)

AS SHOWN

DATE

15.01.10

DRAWN

AH

CHECKED

SLL

EXISTING TOPOGRAPHICAL SURVEY IN LOCATION OF PROPOSED WIND TURBINES

10 Sunninghill Terrace

Newcastle upon Tyne

TELE: 0191 233 0188

EMAIL: info@awpartnership.co.uk

WWW.AWPARTNERSHIP.CO.UK

PROPOSED

Barnsley BSF - Greenside SEN School

DRAWING NO:

BP4L_GSN_AWP_DR_94_BW_LL_09

SCALE (A1)

AS SHOWN

DATE

15.01.10

DRAWN

AH

CHECKED

SLL

EXISTING TOPOGRAPHICAL SURVEY IN LOCATION OF PROPOSED WIND TURBINES

10 Sunninghill Terrace

Newcastle upon Tyne

TELE: 0191 233 0188

EMAIL: info@awpartnership.co.uk

WWW.AWPARTNERSHIP.CO.UK

PROPOSED

Barnsley BSF - Greenside SEN School

DRAWING NO:

BP4L_GSN_AWP_DR_94_BW_LL_09

SCALE (A1)

AS SHOWN

DATE

15.01.10

DRAWN

AH

CHECKED

SLL

EXISTING TOPOGRAPHICAL SURVEY IN LOCATION OF PROPOSED WIND TURBINES

10 Sunninghill Terrace

Newcastle upon Tyne

TELE: 0191 233 0188

EMAIL: info@awpartnership.co.uk

WWW.AWPARTNERSHIP.CO.UK

