

Notes:

PLANNING DRAWINGS - THIS DRAWING SHOULD NOT BE USED FOR ANY OTHER PURPOSES THAN THAT SPECIFIED HERE

COPYRIGHT - THIS DRAWING MAY NOT BE REPRODUCED OR MODIFIED IN WHOLE OR PART BY ANY PERSON OR ORGANISATION WITHOUT THE ARCHITECTS CONSENT. ISSUING COPIES TO THIRD PARTIES MAY NOT BE DONE WITHOUT THE ARCHITECTS CONSENT

Revision: --

Revision List:


0 5m

Project/ Client: 47 Bowden Grove / Heppenstall

Drawing Title: Floor Plans & Elevations - Existing


Drawing Number: 1093/TP/003

Scale at A3: 1:100

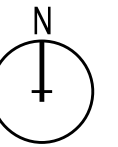


Date: Jul 14

EXISTING MATERIALS
WALLS - RED BRICK
ROOF - INTERLOCKING PAN TILE
DOORS / WINDOWS - OAK EFFECT PVC

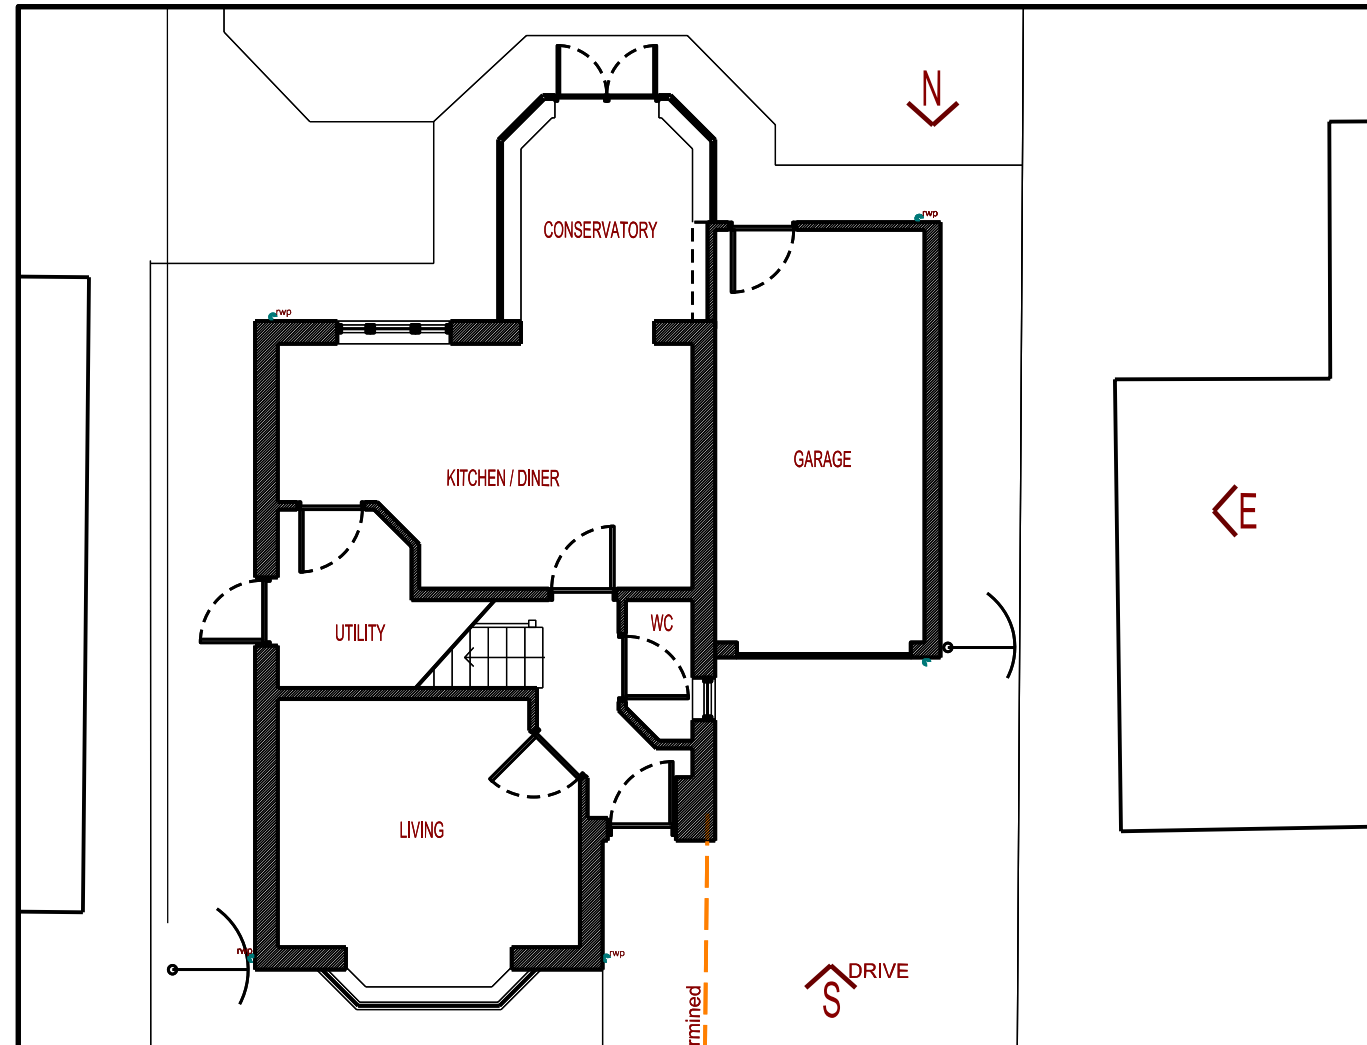


Ground Floor Plan - Existing

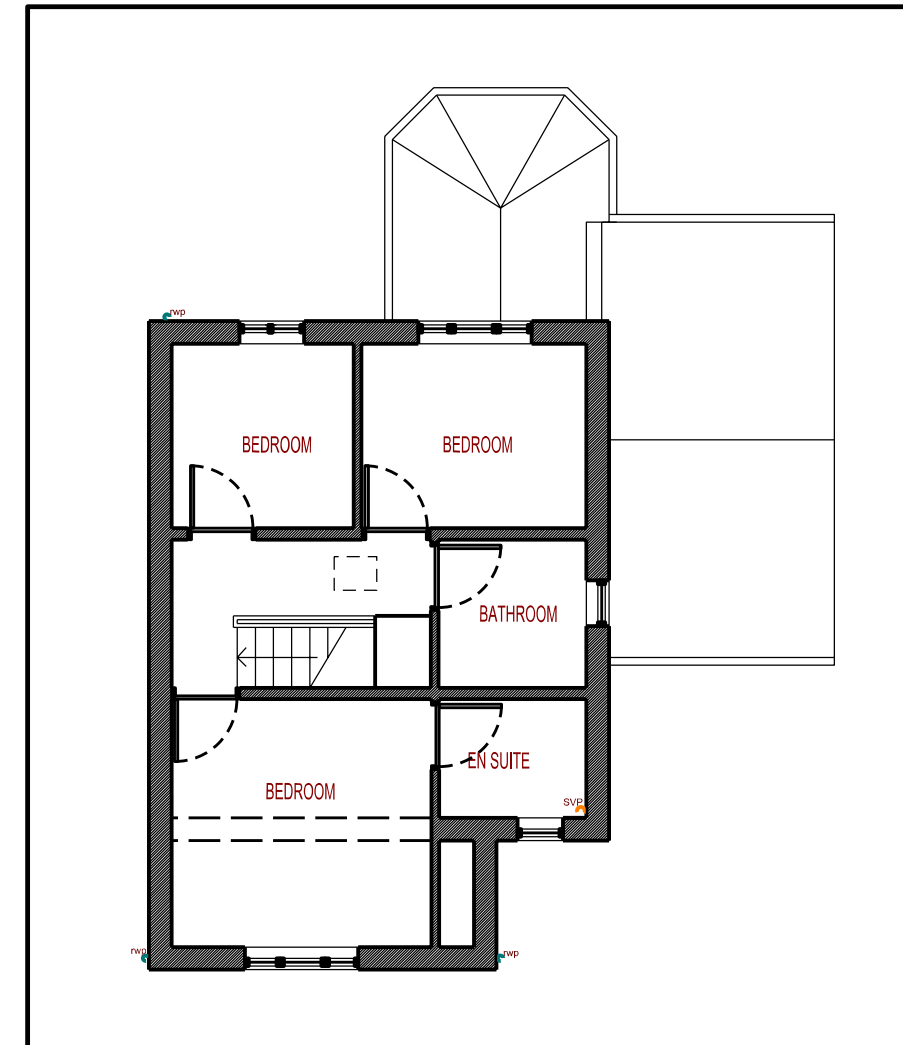

First Floor Plan - Existing



North Elevation - Existing

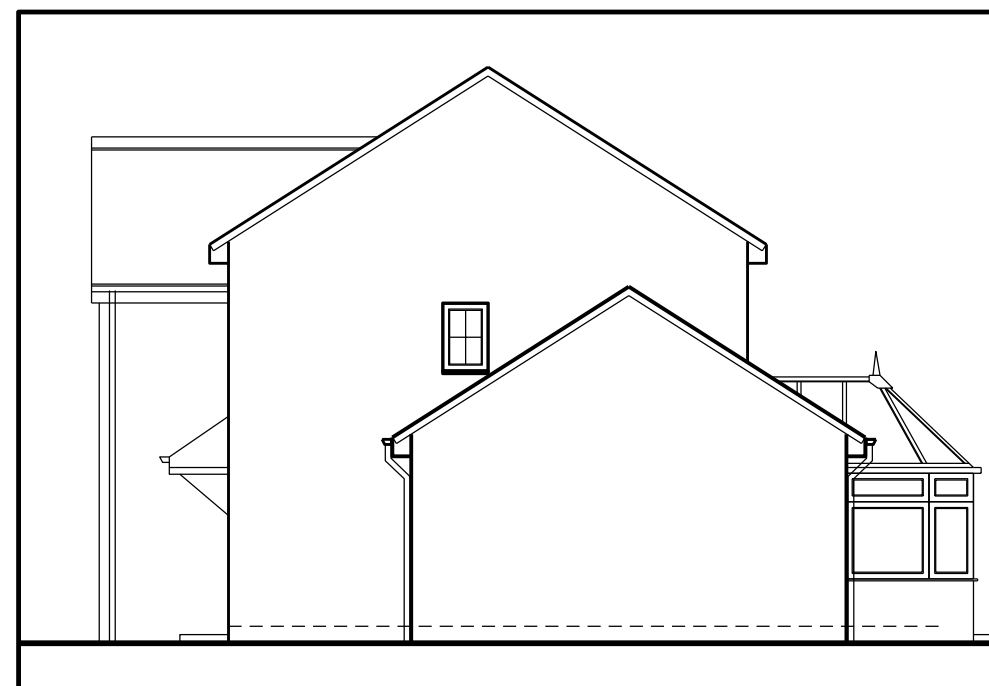

East Elevation - Existing



South Elevation - Existing