


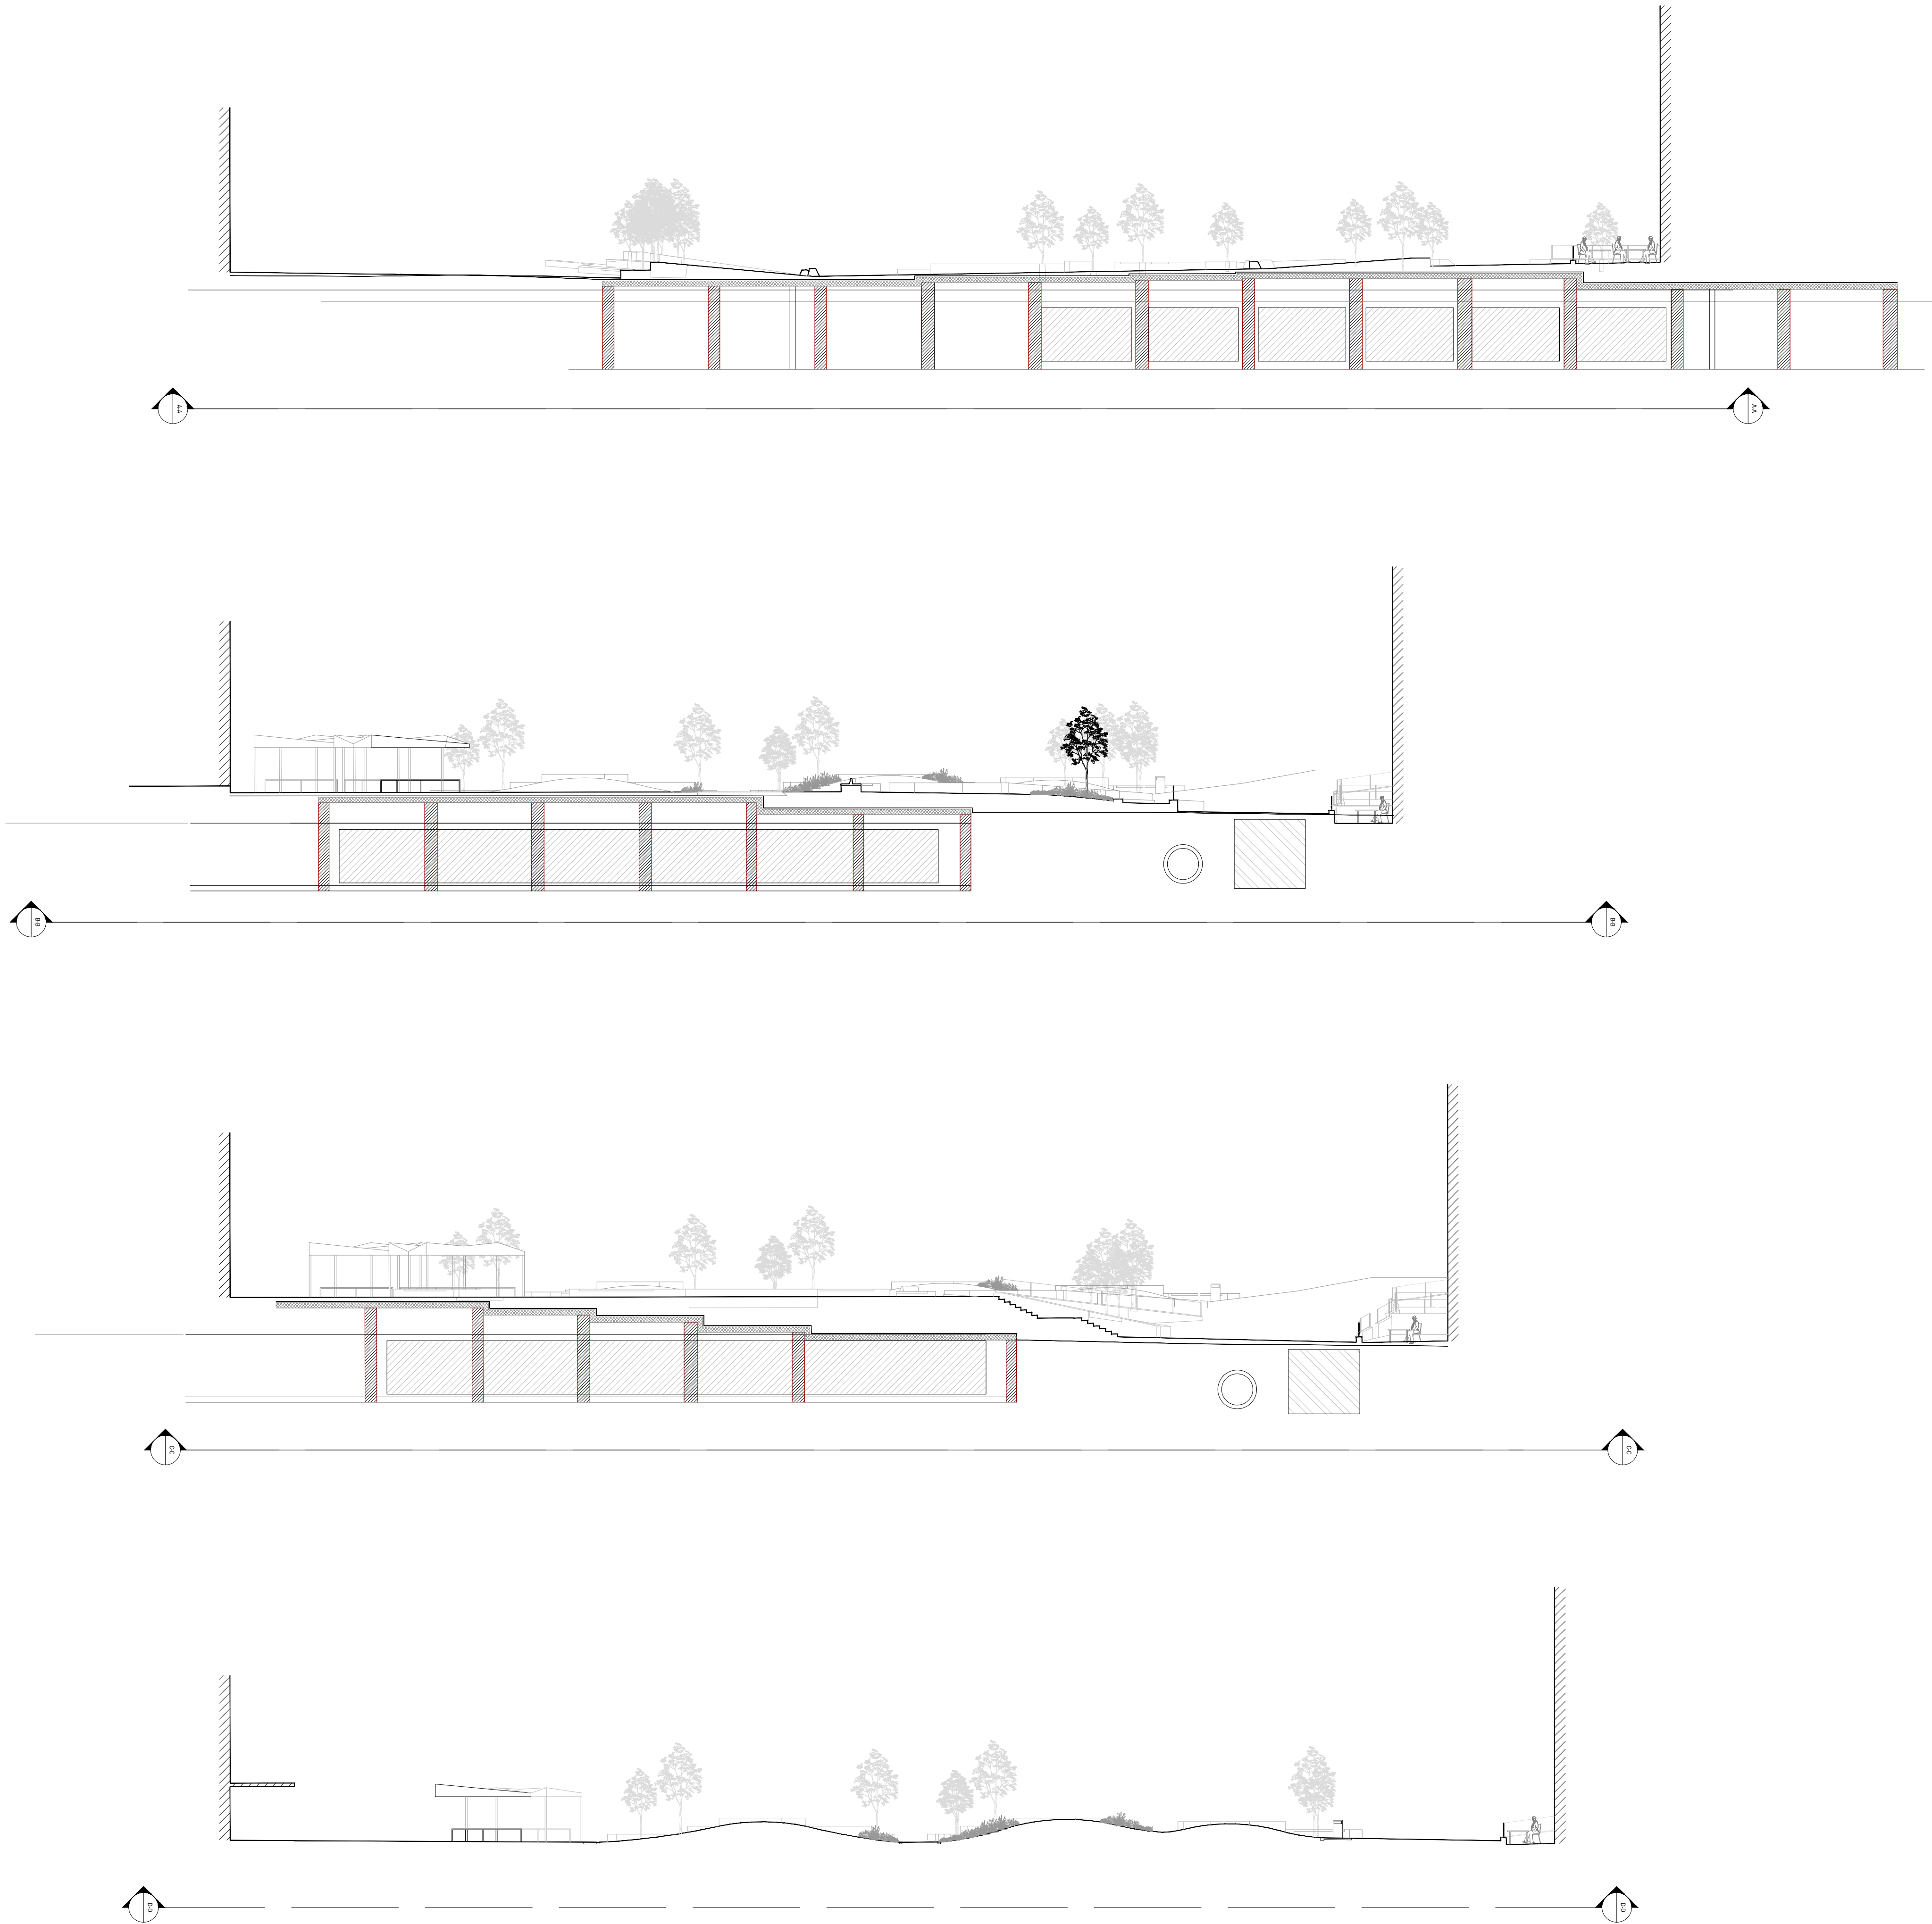


Notes:

- This drawing is copyright.
- Do not scale dimensions from this drawing.
- This drawing is to be read in conjunction with all other relevant drawings.
- All discrepancies on this drawing are to be reported to the architect.
- Do not modify any element of this drawing.
- Use drawing only for purpose(s) issued.

North Sign / Key Plan

The following external model files are included within this drawing:

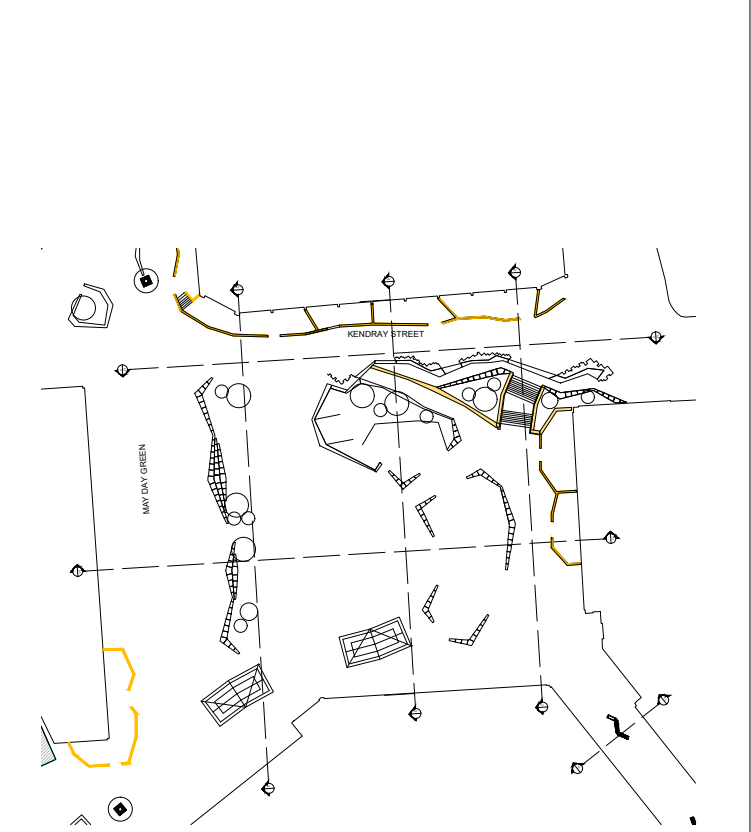

A	06/02/18	Sections amended to suit latest GA layout.	DW	DM
Rev	Date	Revision Notes	Dn	Rv



Project
BARNLEY PUBLIC REALM

Drawing Title
SECTIONS A - D
- MAIN SQUARE

Job Number 50035	Drawing Originated Date 25/10/2017	PAS 1192 Status Code -
Scale@A1 1:200	Purpose PLANNING	

Drawing Number BBTC-IBI-N1-L-G700-SE-00-01	Revision A
---	---------------