


FRONT ELEVATION

SIDE ELEVATION


REAR ELEVATION

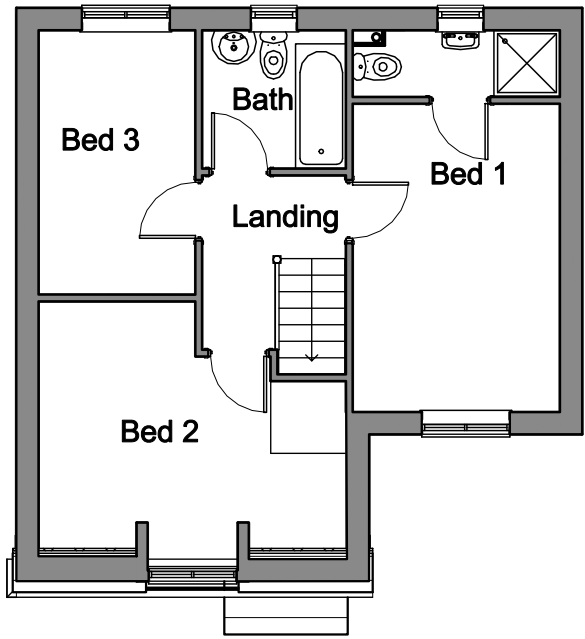


FIRST FLOOR PLAN



SIDE ELEVATION

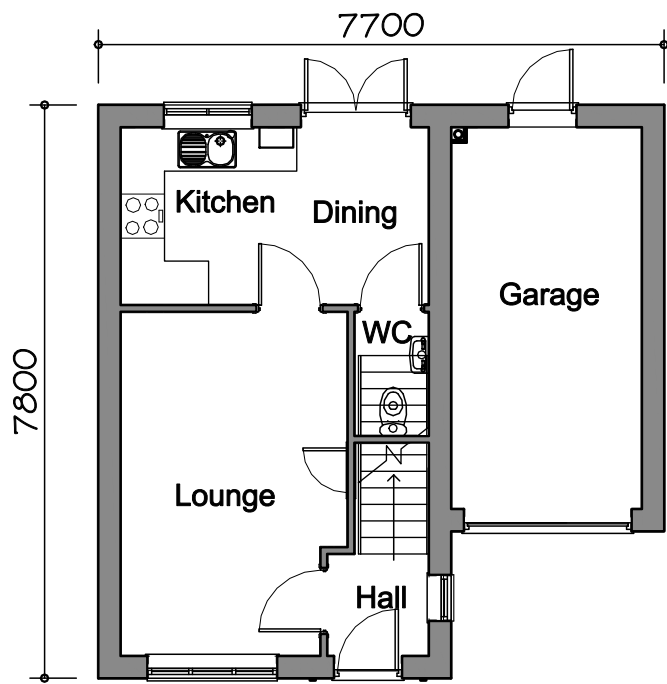

GROUND FLOOR PLAN

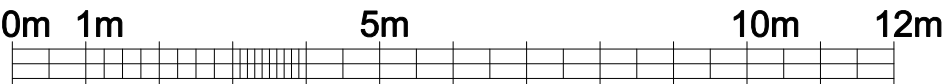

FLOOR AREA
73.24m², 788ft²

Richard Ward Design

Chartered Architectural Technologist
Architectural Design & Development Consultant

Richard S. Ward
M.C.I.A.T.
Telephone 01604 410943

2, Burtram Close
Weston Favell
Northampton NN3 3PH

PLANNING
DRAWING

310 dwelling type		
GLEESON REGENERATION & HOMES		
A	Door and ground floor WC revised	12.09.12
B	Dimensions added	22.10.12
		Scale
		1:100
		Date
		Oct.11
		Dwg No
		310/1B