
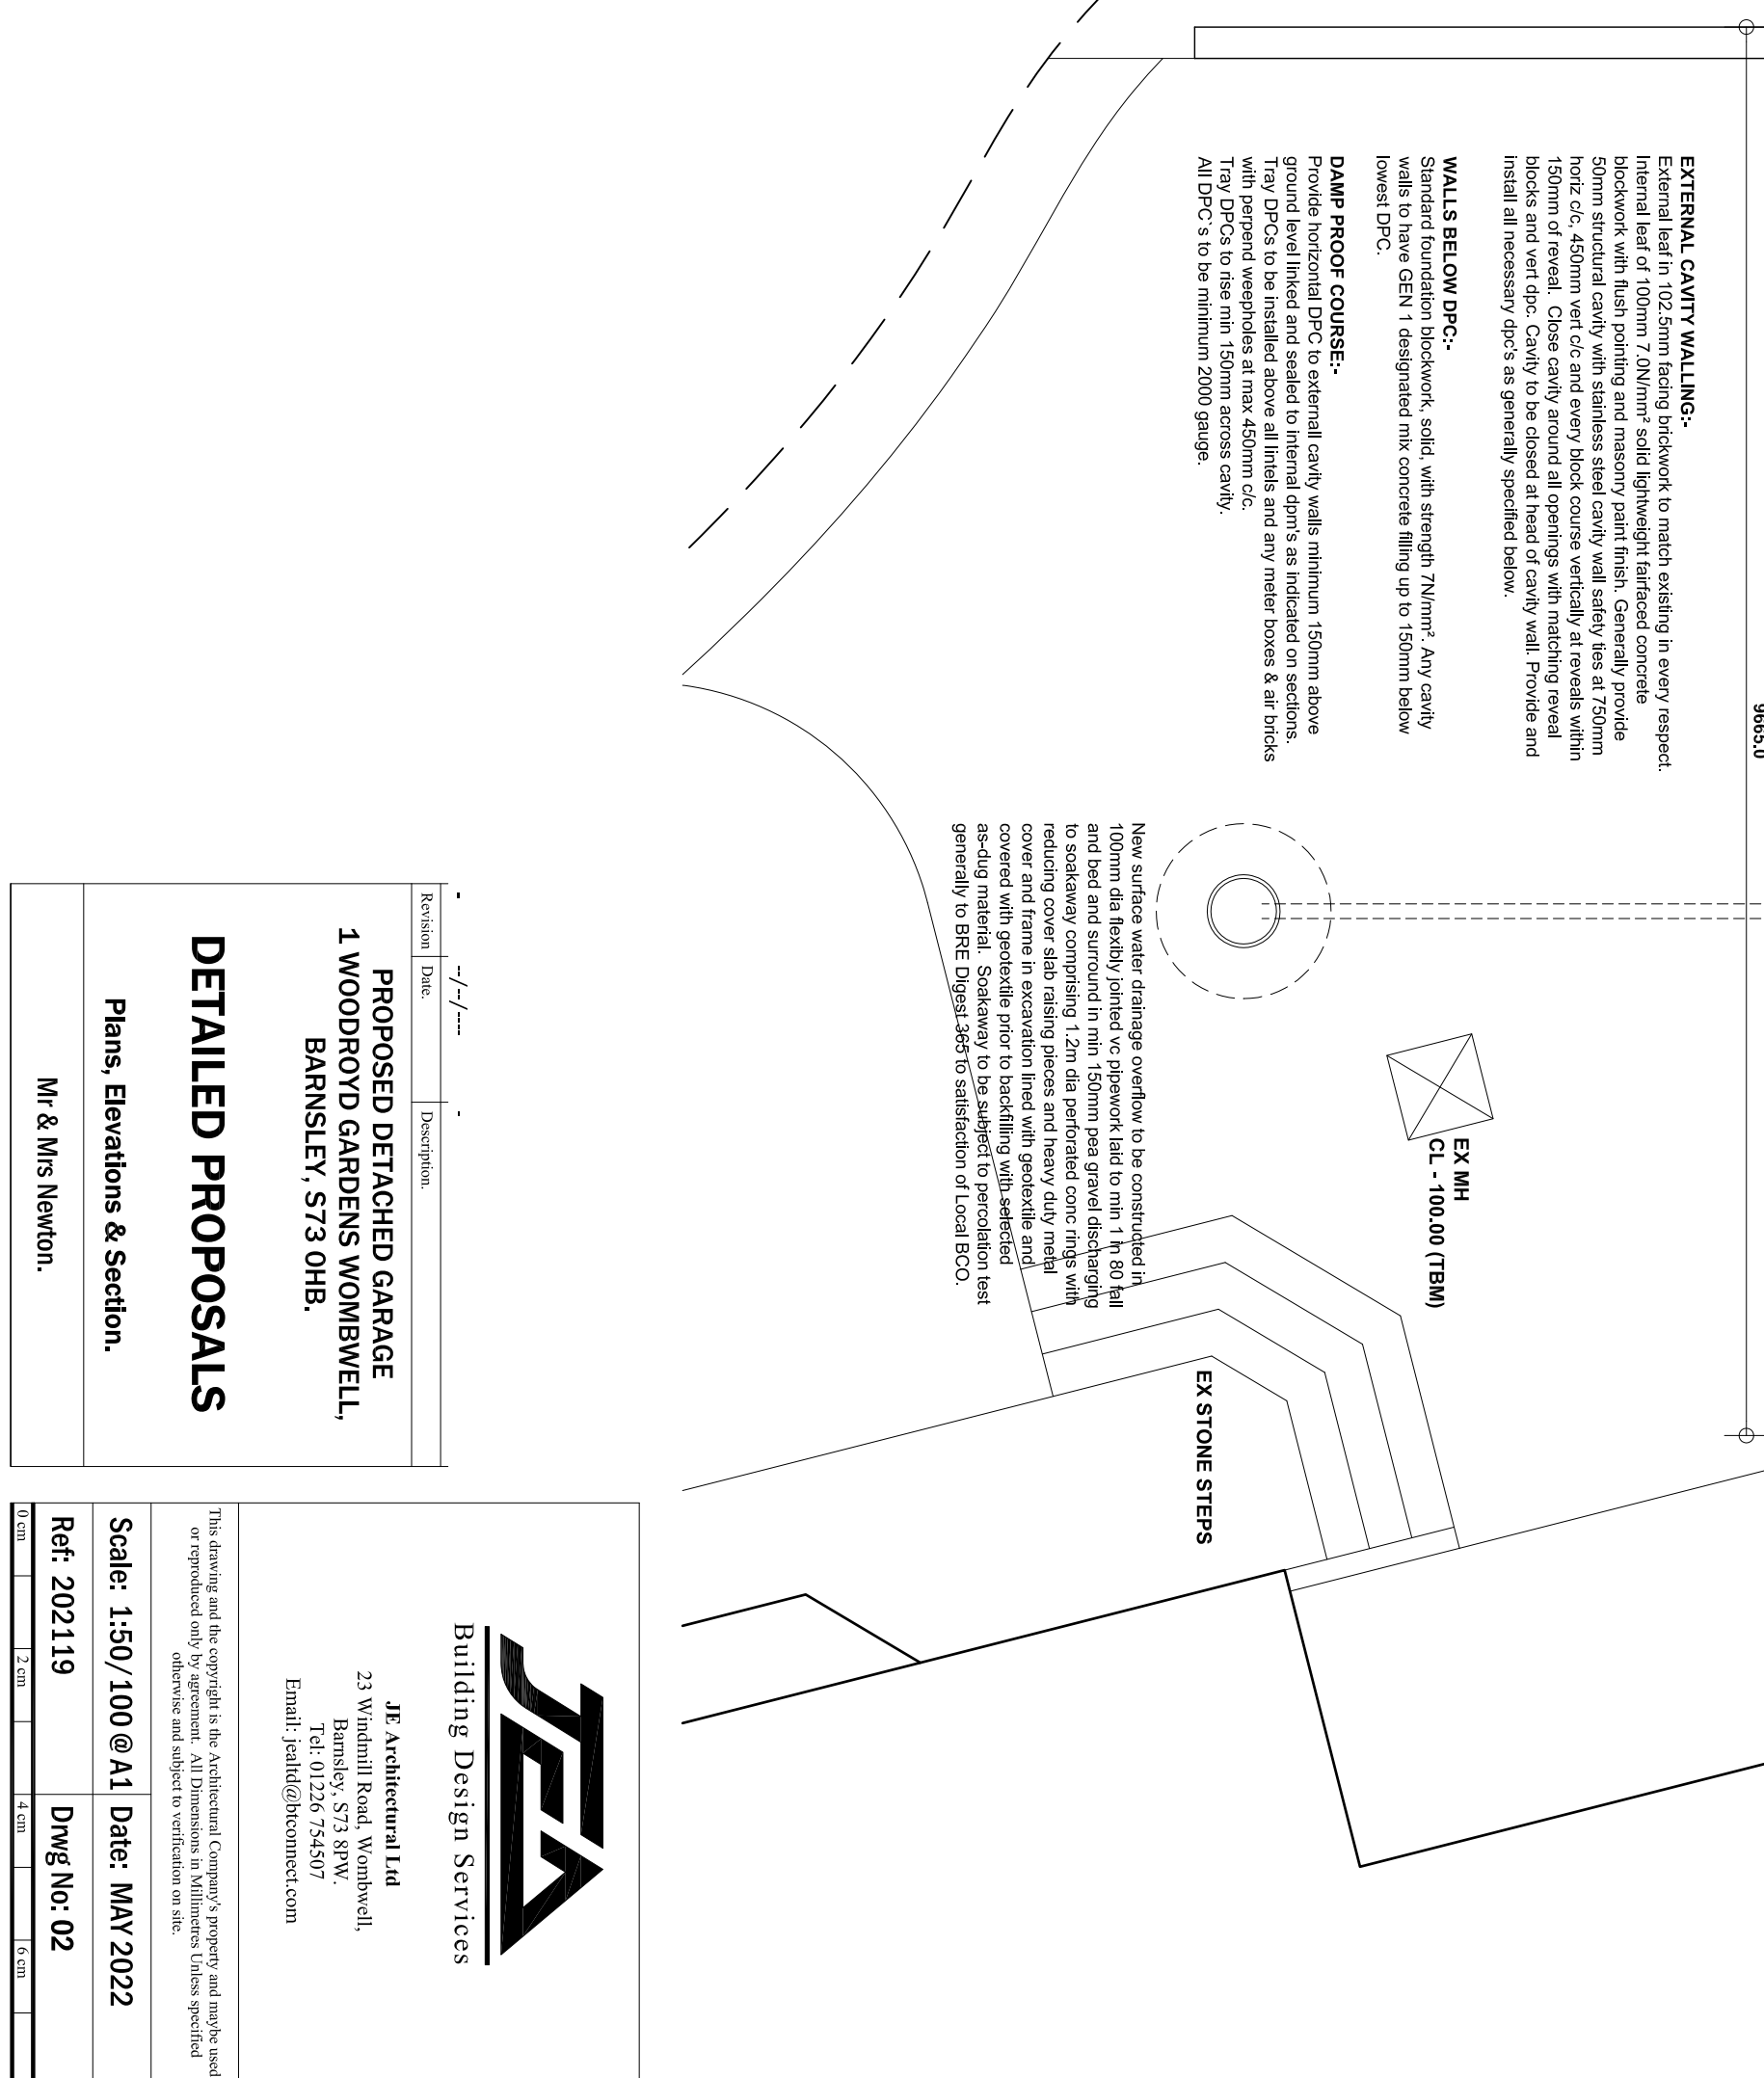
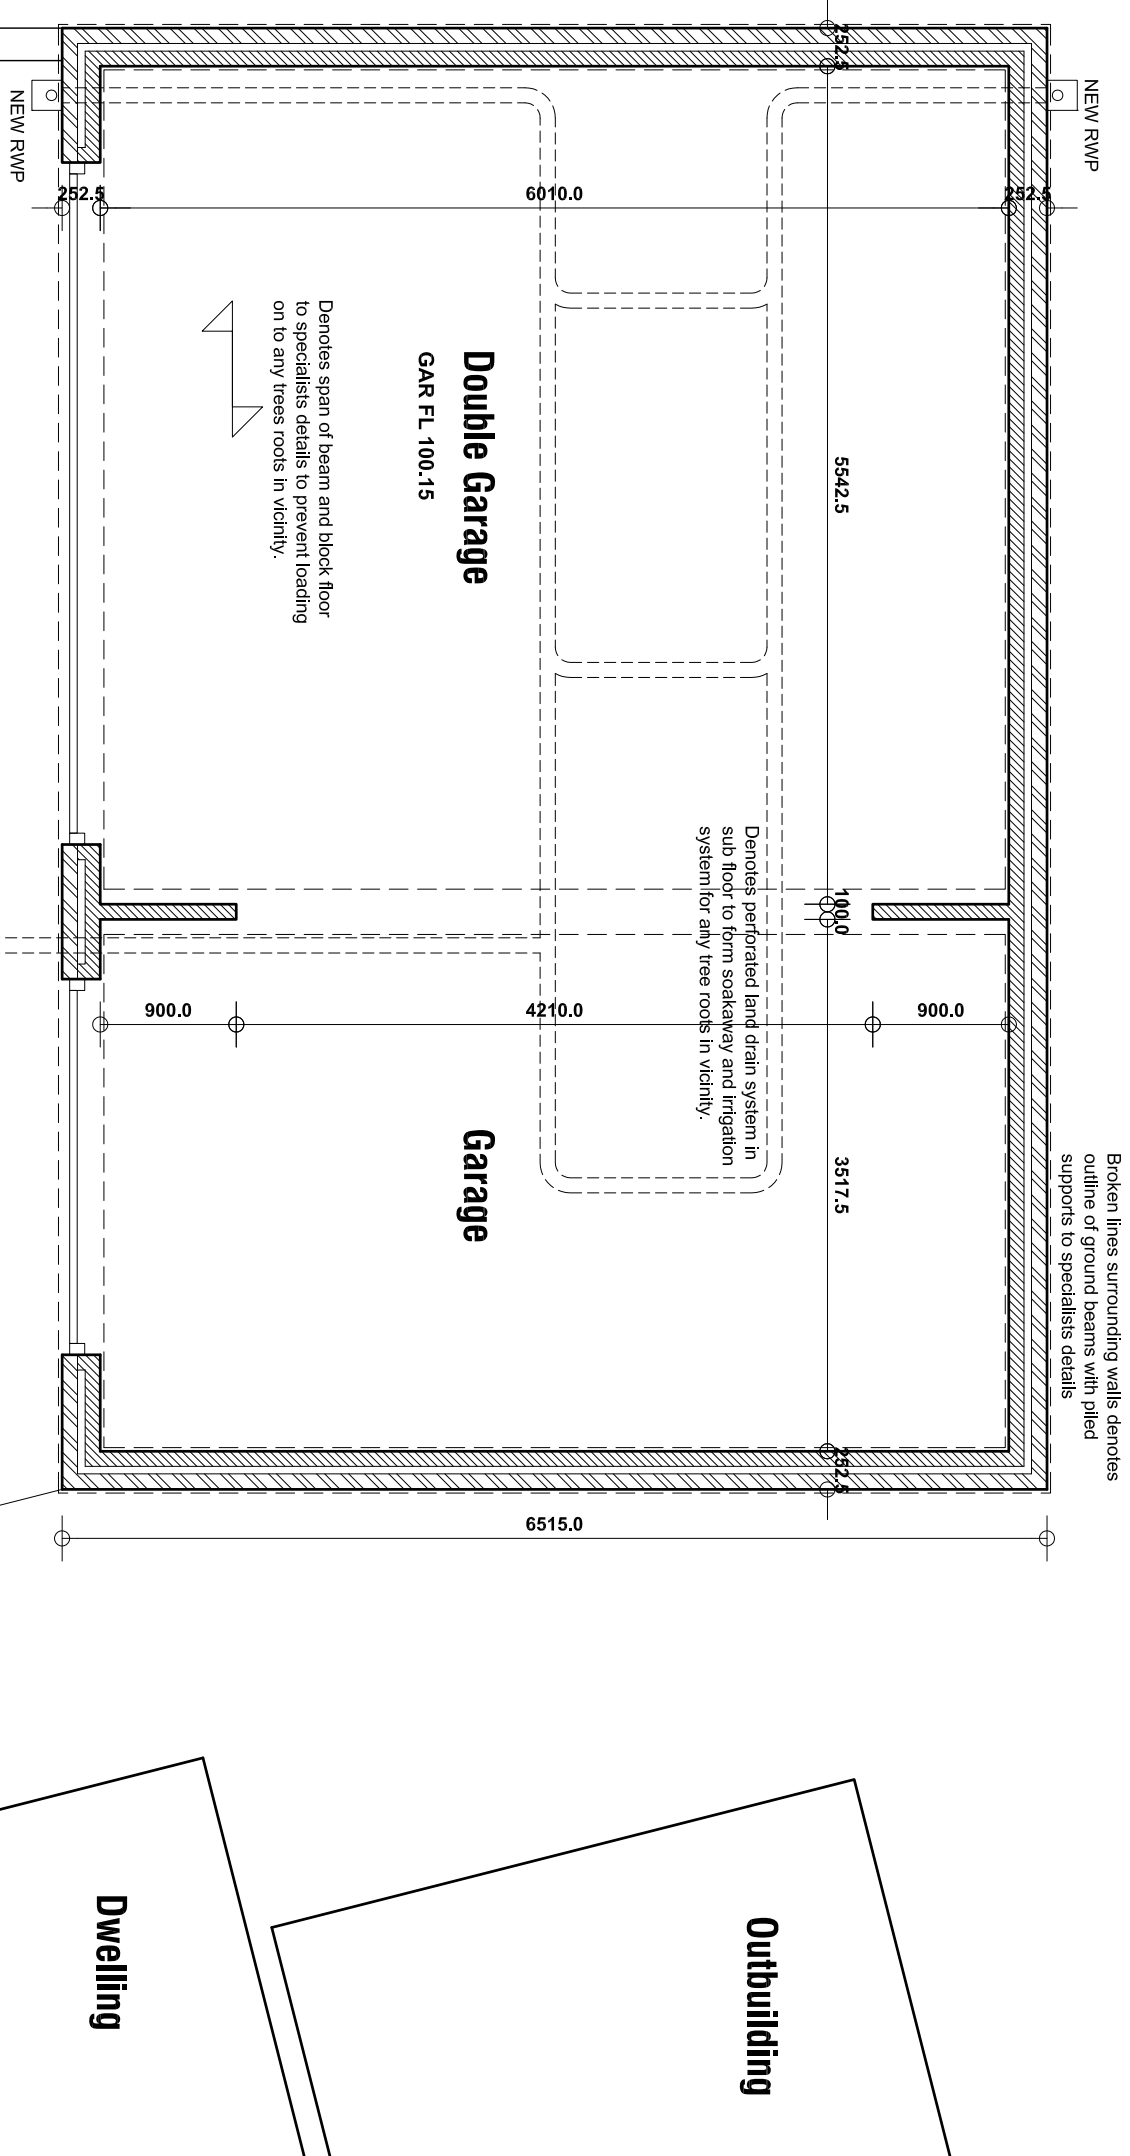


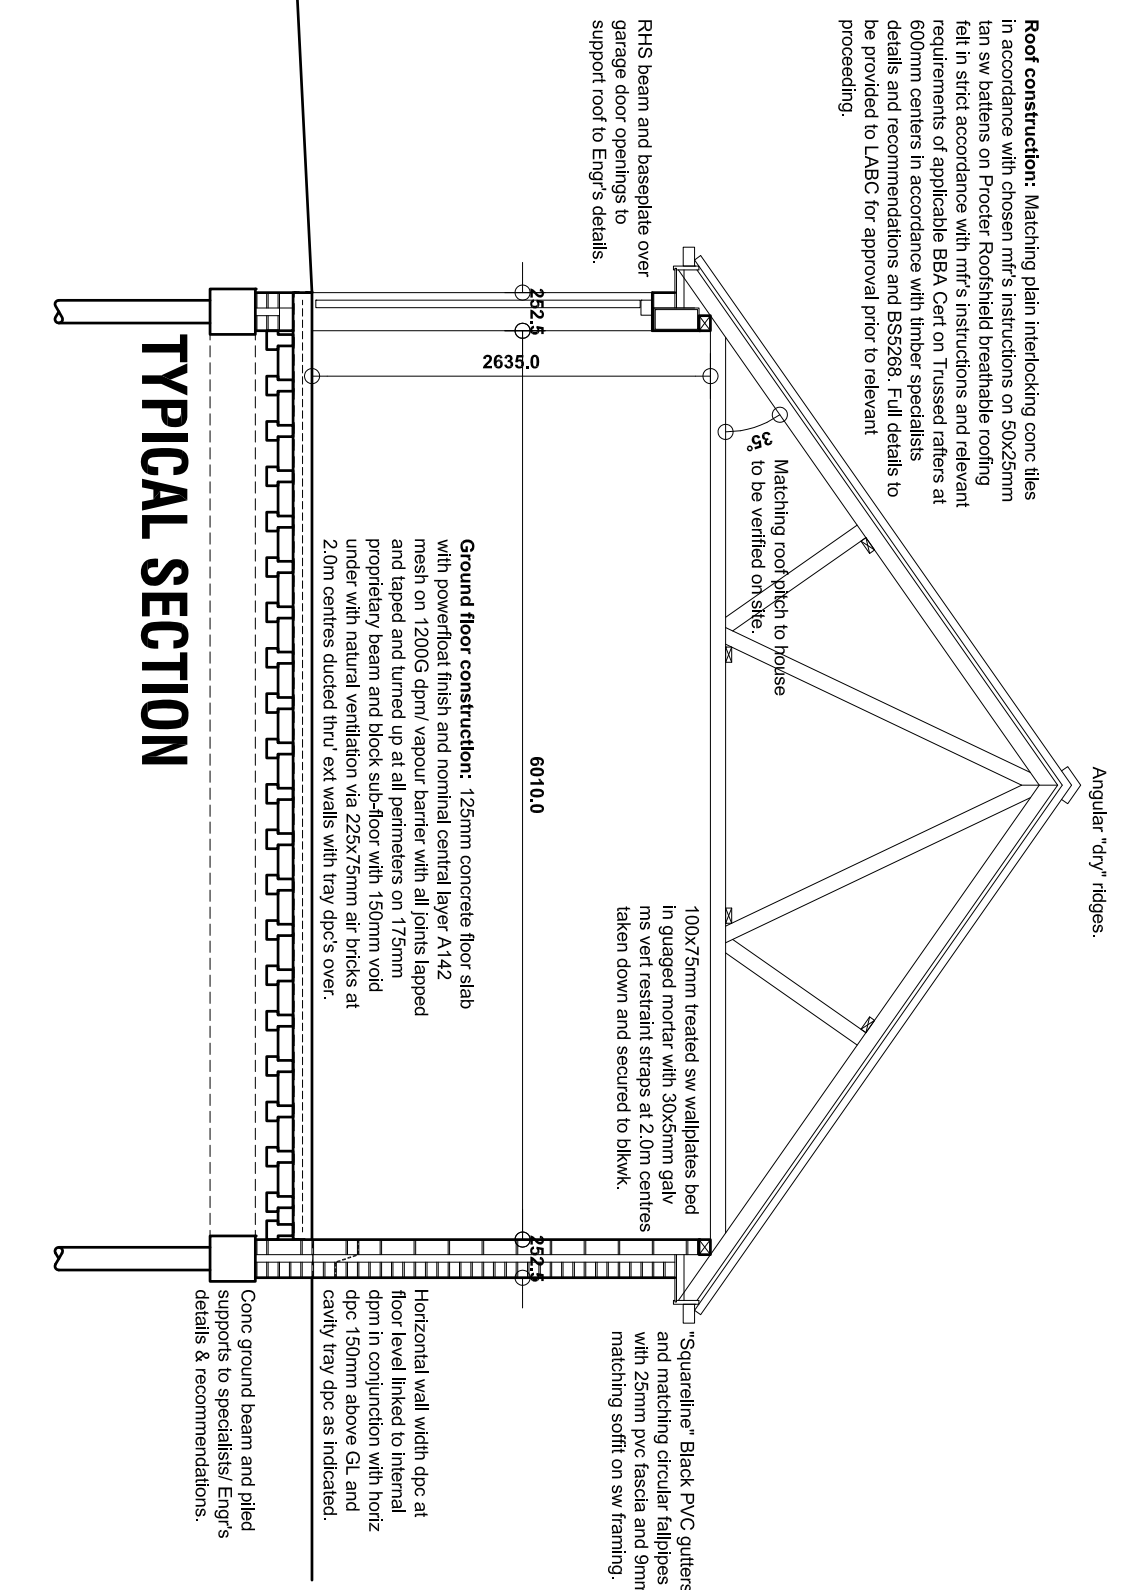

Revised

Date:

Description:

PROPOSED DETACHED GARAGE
1 WOODROD GARDENS WOMBWELL,
BARNSLEY, S73 0HB.

DETAILED PROPOSALS

Plans, Elevations & Section.

Mr & Mrs Newton.




Scale: 1:50 / 100 @ A1 date: MAY 2022

Ref: 202119

DWG No: 02

