


Darley Cliffe Hall, Rear Garden, Proposed Landscape Plan

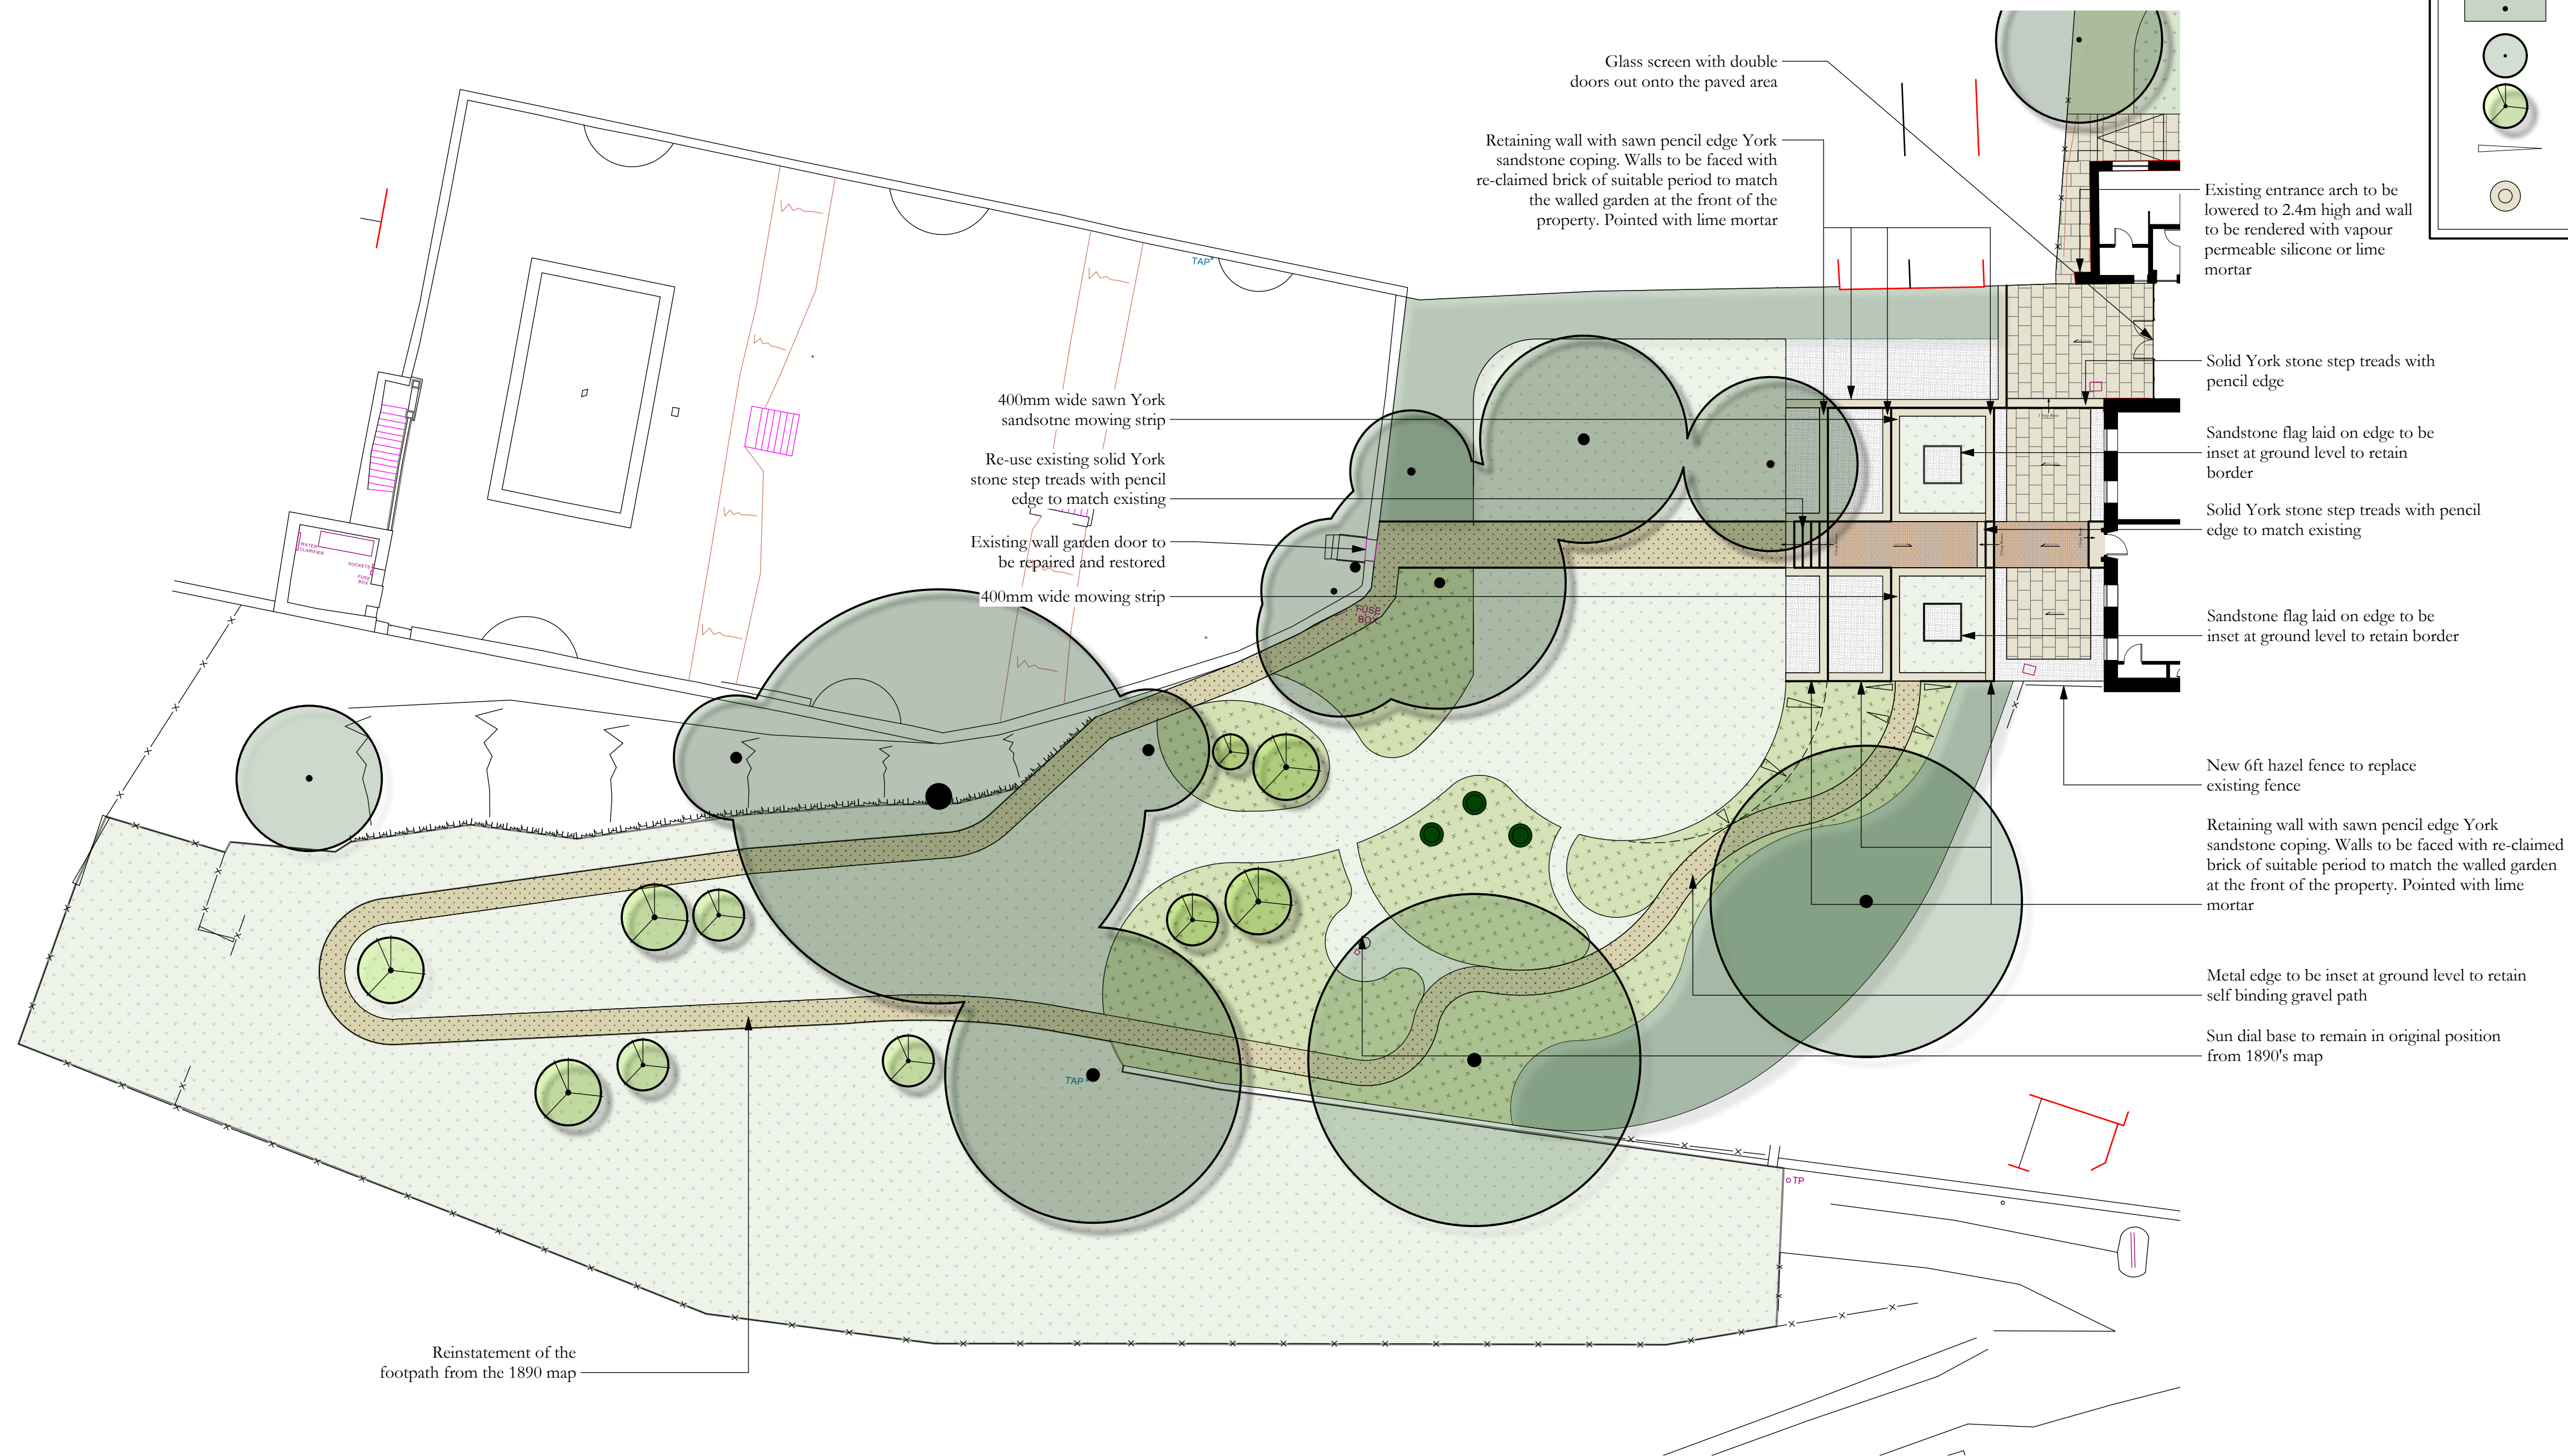

Key	
	Sawn York Stone Paving
	Brick Pavers To Match Existing Queen Ann Bricks
	Lawn
	Wild Flower Planting
	Self Binding Gravel
	Herbaceous Planting
	Shrub Planting
	Boundary/Hedge Planting
	Low Evergreen Hedge
	Silted Hedge
	Existing Tree
	Proposed Tree
	Slope Indicator
	Sundail Base

All dimensions to be checked by contractor on site prior to providing final quotation.

Design subject to obtaining any relevant planning permissions and any necessary building regulations.

All finished surfaces to be a minimum 150mm below DPC.

Construction Plan not to be scaled from please see setting out plan for dimensions.


This drawing is not to be scaled from. Please see setting out plan for site dimensions

Notes:

Revision: Date: 00.00.00

Rev Notes:

Project Title: Darley Cliffe Hall, Proposed Landscape Plan

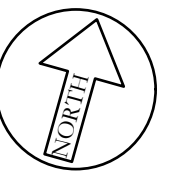

Sqm Overall:

Drawing Recived And Reviewed By Landscaper

sc Initial & Date

Check By: PLR

Drawn By: ML
Date: 06/09/21

Scale: 1/200 @ A1
Drawing No: 4A1.1

Drawing Status:
In Planning

BESTALL
& CO

