

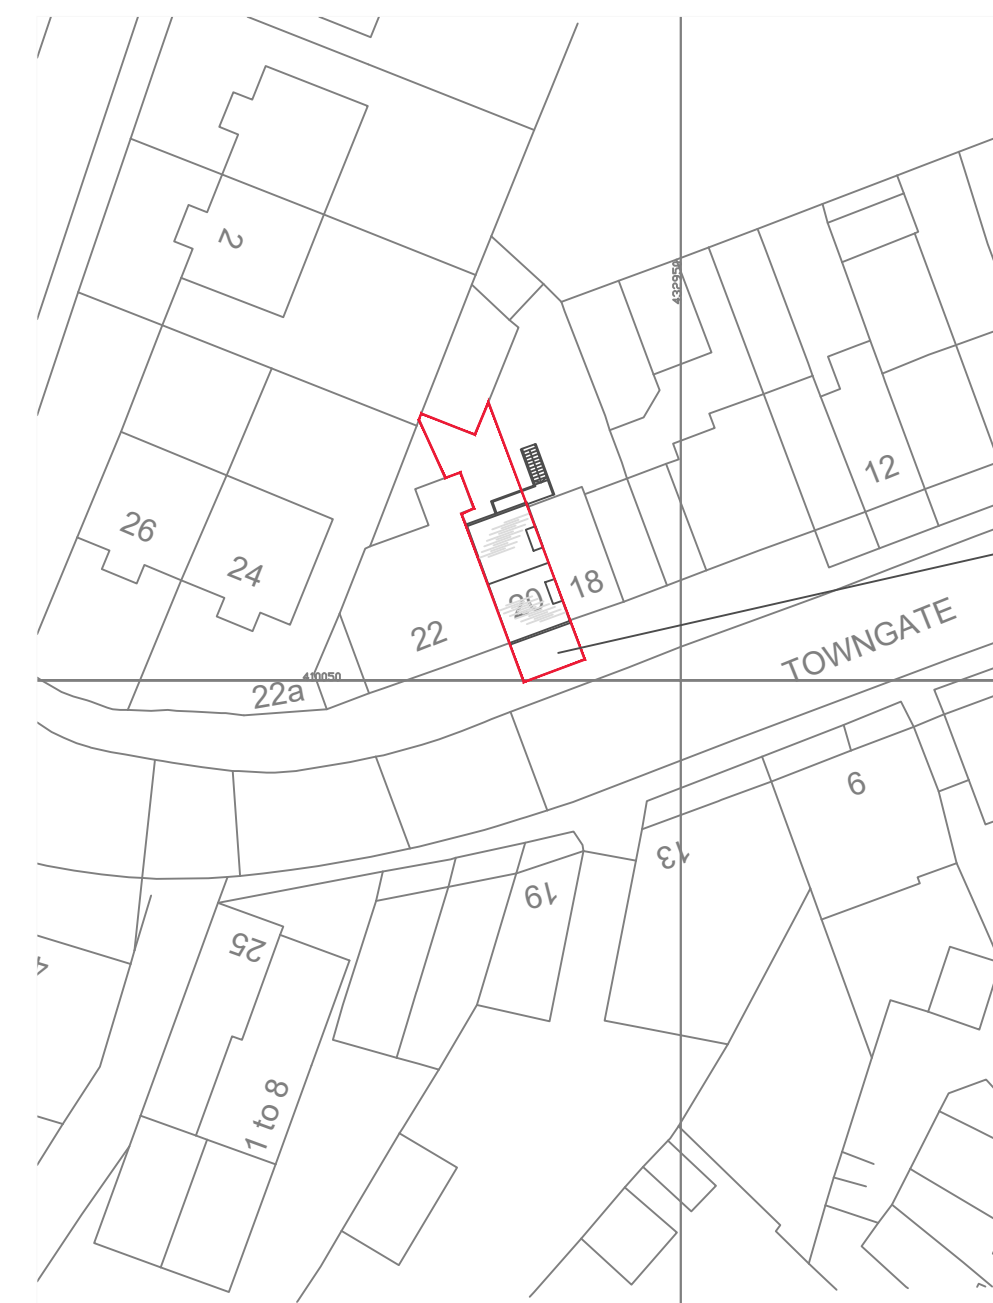


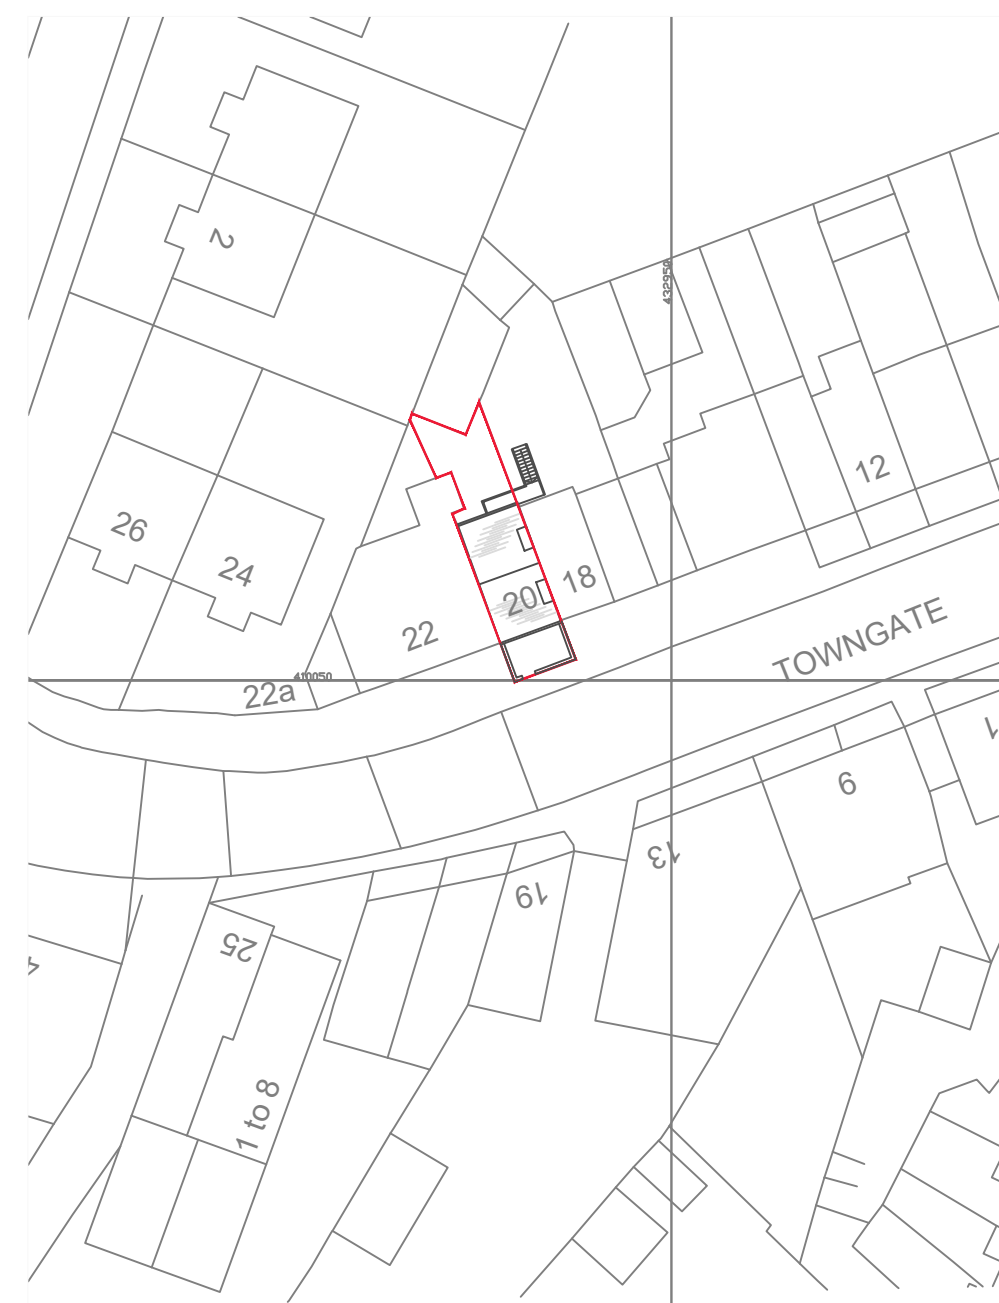

EXISTING BRICK BOUNDARY
WALL REMOVED AND FRONT
GARDEN AREA TO HAVE
TARMAC FINISH

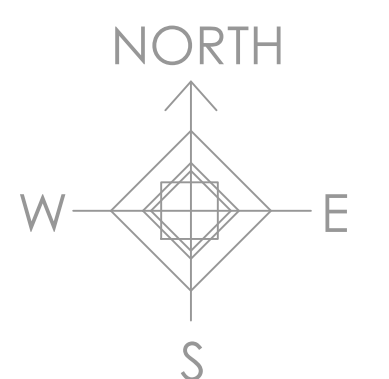

MR RASHID
20 TOWNGATE
MAPPLEWELL
S75 6AT

PLANNING APPLICATION
GROUND FLOOR
CHANGE OF USE WITH
FIRST FLOOR DWELLING

BLOCK PLAN	1:
LOCATION PLAN	1:

SCALE:
1:500
1:1250

DATE: 03/2022
DRAWING NO: 001
PAPER SIZE A1