



General Notes

- 1) To be read in conjunction with specification / project drawings.
- 2) Do not scale from this drawing. Check all dimensions on site and report any discrepancies to the architect.
- 3) All structural and drainage work to be to the satisfaction of DBS on site.
- 4) If in doubt, ask.

SYHA DRAWING CONTROL
Printed by - RICKY WARD
Printed on - 08/09/2011 15:07:20
© Copyright. All rights reserved

SYHA Architects

43-47 Wellington Street
Sheffield
South Yorkshire
S1 4HF

tel: 0114 2900 278
fax: 0114 2900 290
web: www.syha.co.uk

Creation Date
06.09.11

Job
Harriet Close

By
RW

Client

Scale
1:1250

Size
A4


Title
Location Plan



Dwg No

901

Rev:

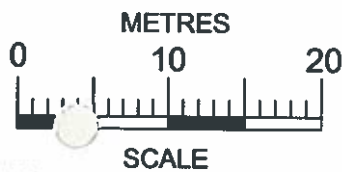

Boundary Treatment Key

- 1.8m timber hit and miss double boarded fence with 0.3m trellis fixed to top - Q40/320.
- 0.6m timber knee rail - Q40/335.
- 1.5m timber close palisade fence (1.8m panel adj dwelling) - Q40/330.
- Brick faced feature wall to match the boundary walls of the surrounding area.

General Notes

- 1) To be read in conjunction with specification / project drawings.
- 2) Do not scale from this drawing. Check all dimensions on site and report any discrepancies to the architect.
- 3) All structural and drainage work to be to the satisfaction of DBS on site.
- 4) If in doubt, ask.

Site area - 0.1765 Ha

SYHA DRAWING CONTROL

Printed by - RICKY WARD

Printed on - 08/09/2011 15:28:15

© Copyright. All rights reserved

SYHA Architects

43-47 Wellington Street tel: 0114 2900 278
Sheffield fax: 0114 2900 290
South Yorkshire web: www.syha.co.uk
S1 4HF



Creation Date
6/4/11

Job
Harriet Close

By
RW

Client

Scale
1:500

Size
A4

Title

Site Plan

SYHA Development Section

Dwg No

902

Rev: