



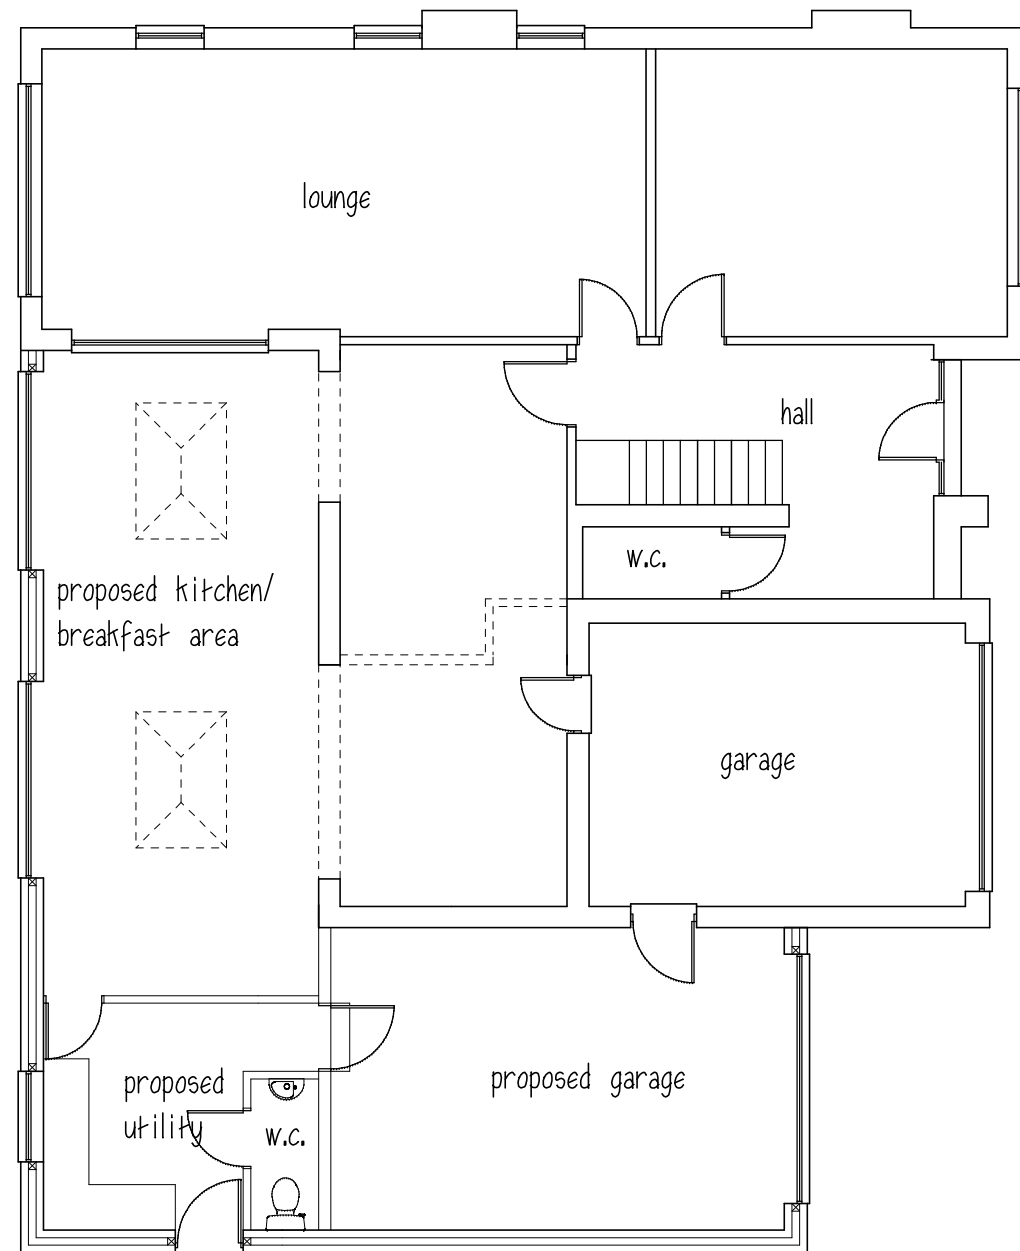

GROUND FLOOR

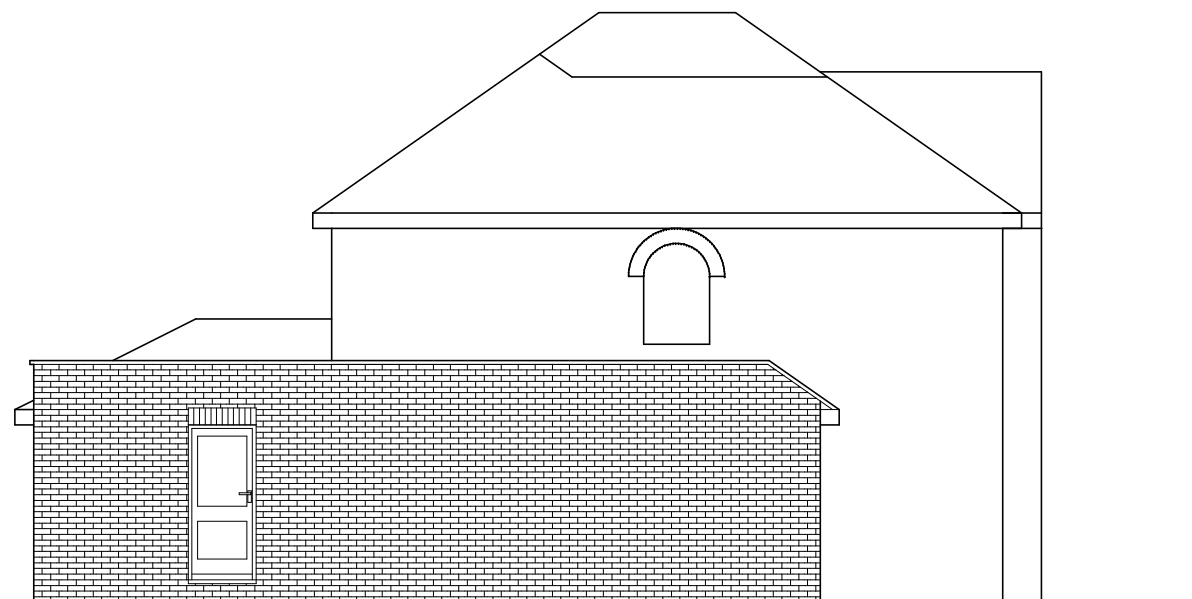

SIDE ELEVATION



REAR ELEVATION



REAR ELEVATION

Mr S WHITE

PROPOSED EXTENSION
118 KERESFORTH HILL RD
BARNSELEY

PLAN & ELEVATIONS

1:100@A3 JAN20


Peter Thompson

"Linwood"
Barnsley Road

Dodworth

Barnsley S75 3JR

e-mail peter-thompson@hotmail.co.uk

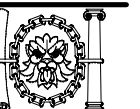

M.C.I.A.T.

t&f. 01226 201391

m. 07973251730