

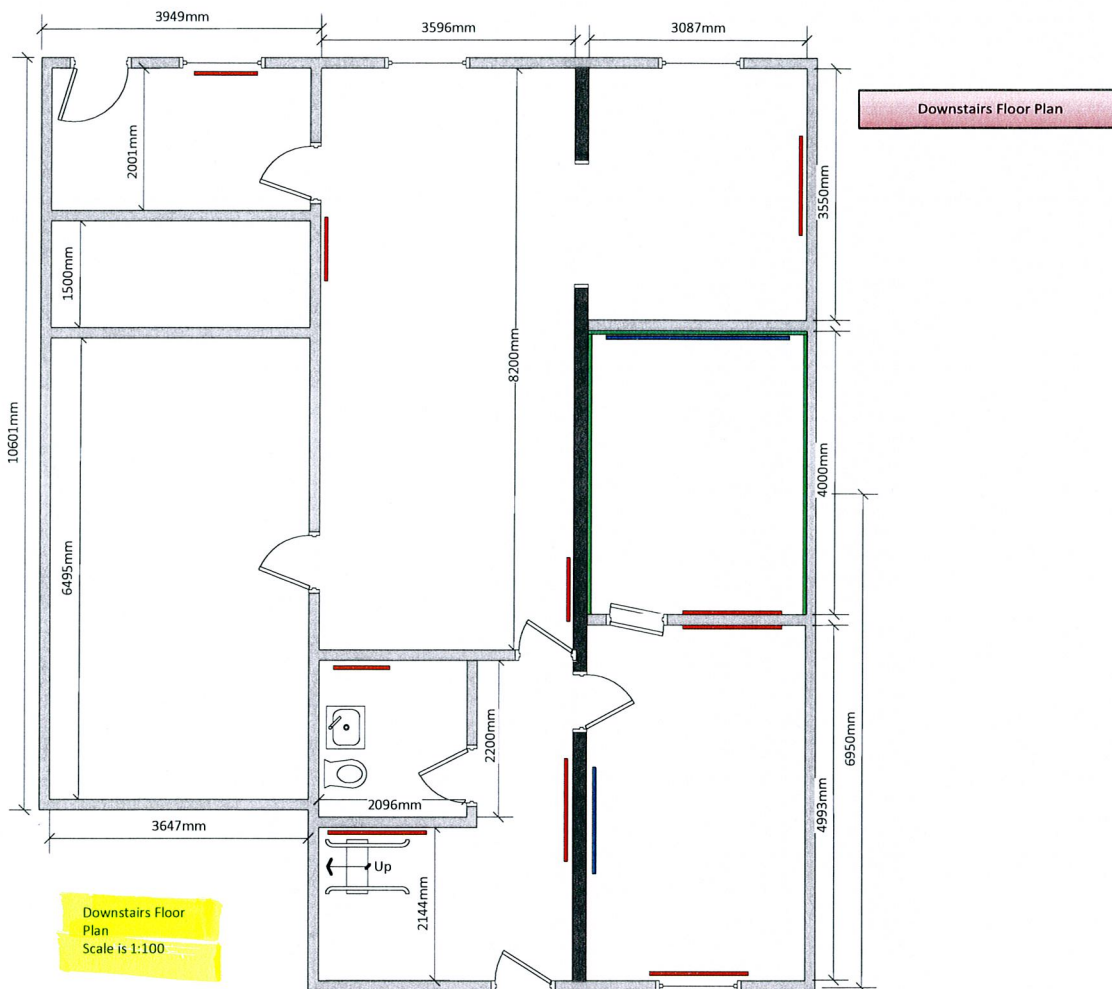


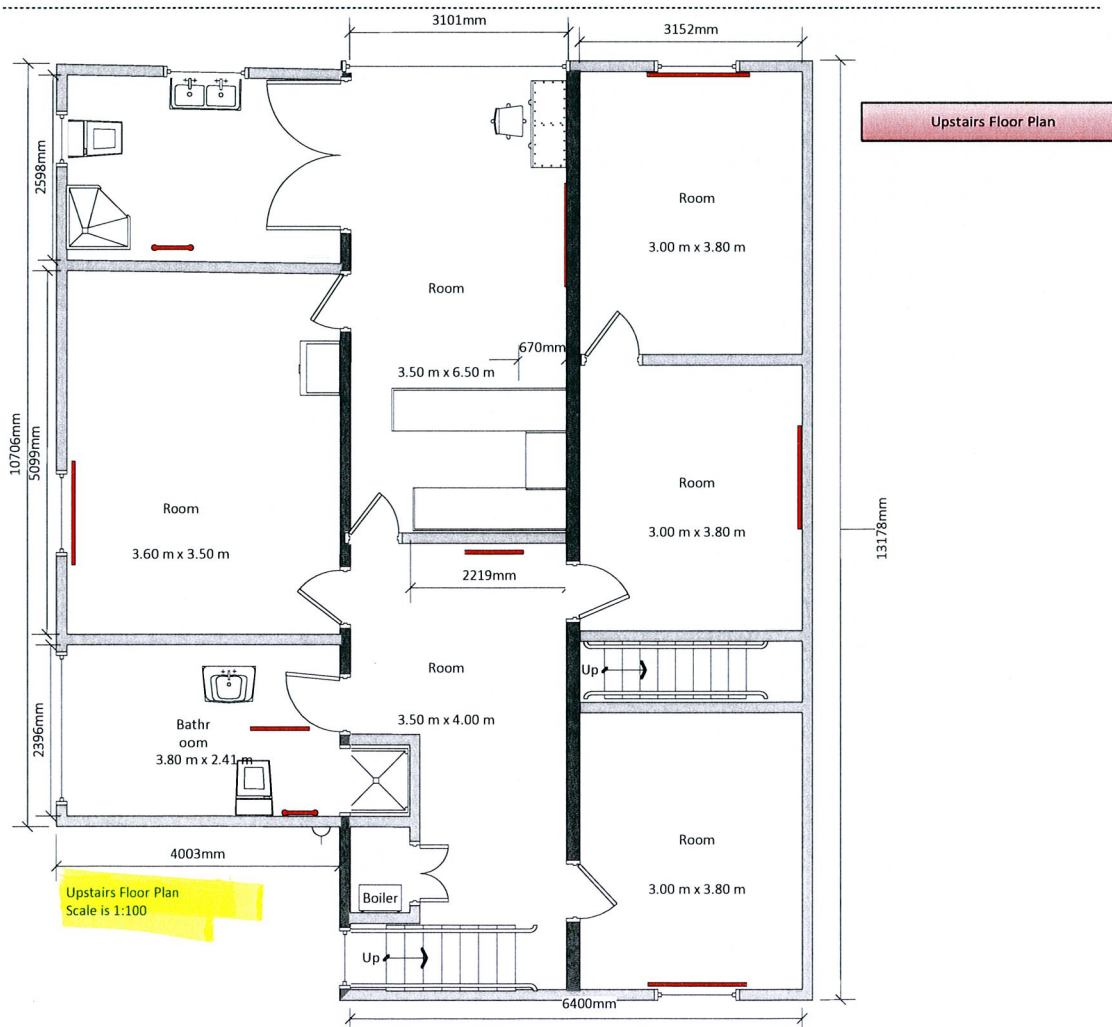


Scale – 1:100 at A4


Side View - Existing

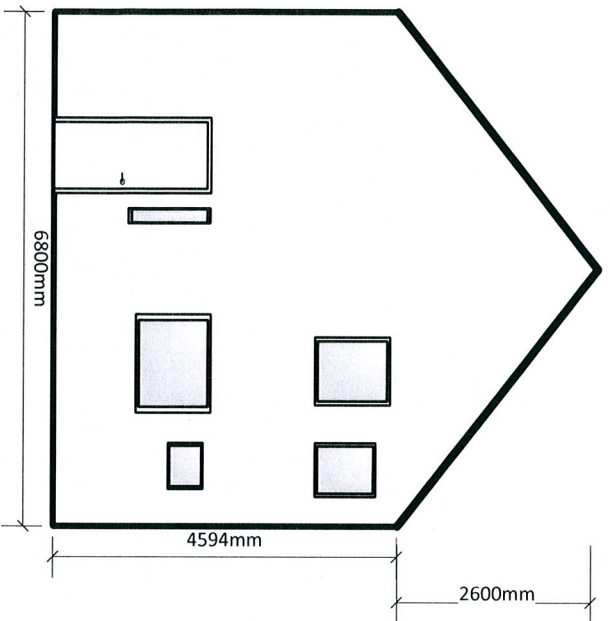

Side View - Proposal

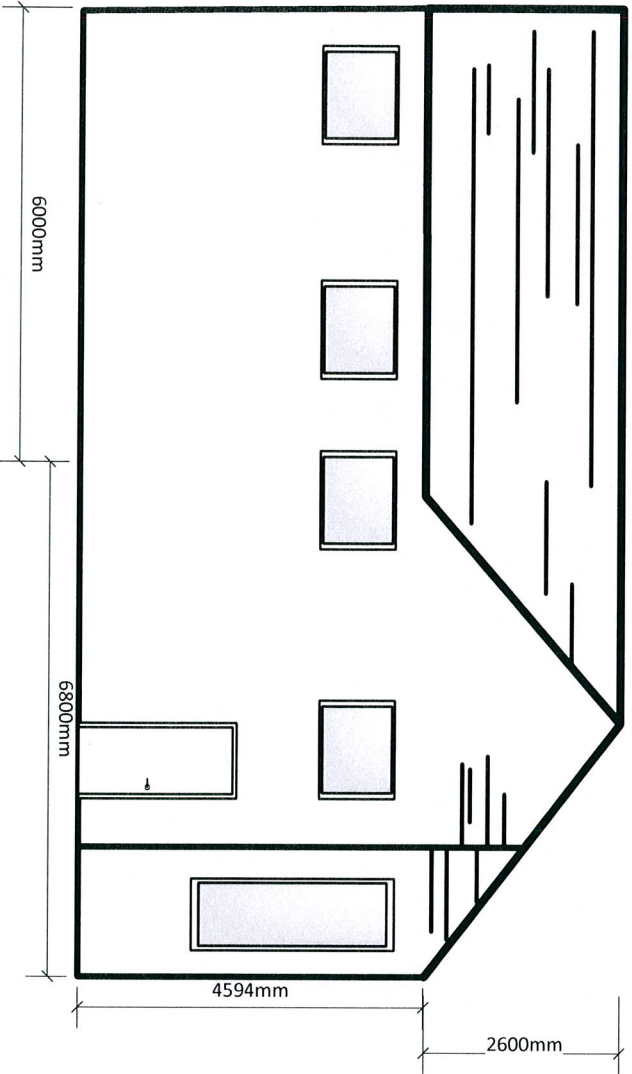

3D View

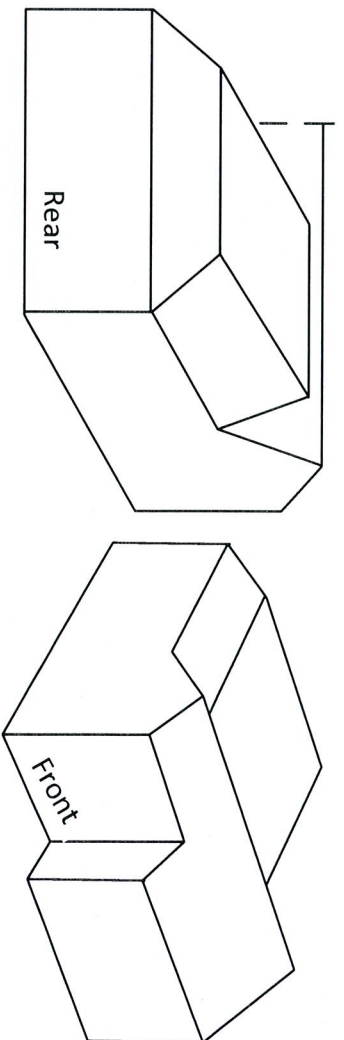

General Info

Proposal to build a two storey garage to the side of the property and also to extend to the rear to create additional living /space.


There will also be a loft conversion and the roof design will create this functional room by having a flat section between the two proposed gable ends.

All building materials will be the same as the existing structure of as close as possible.


There are no trees affected by this development.

There is a shared access drive that will remain as is. The current outer building will be demolished and the asbestos removed.


Front View - Existing

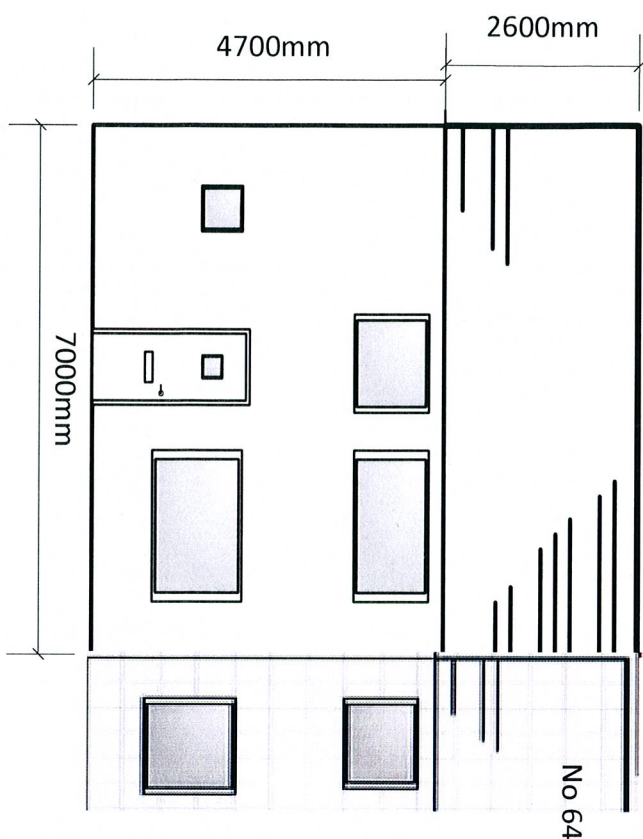

Rear View - Existing

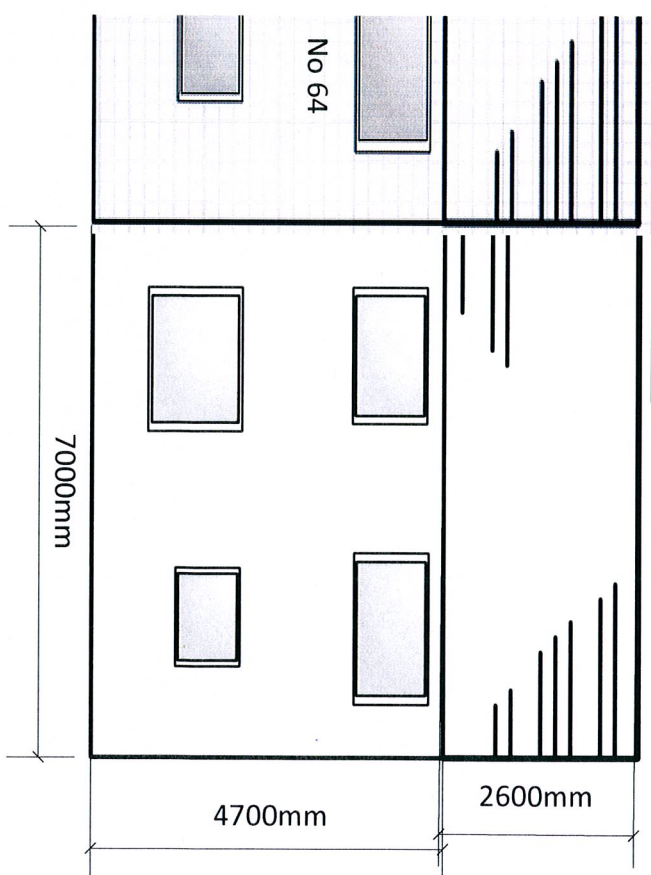

Front View - Proposal

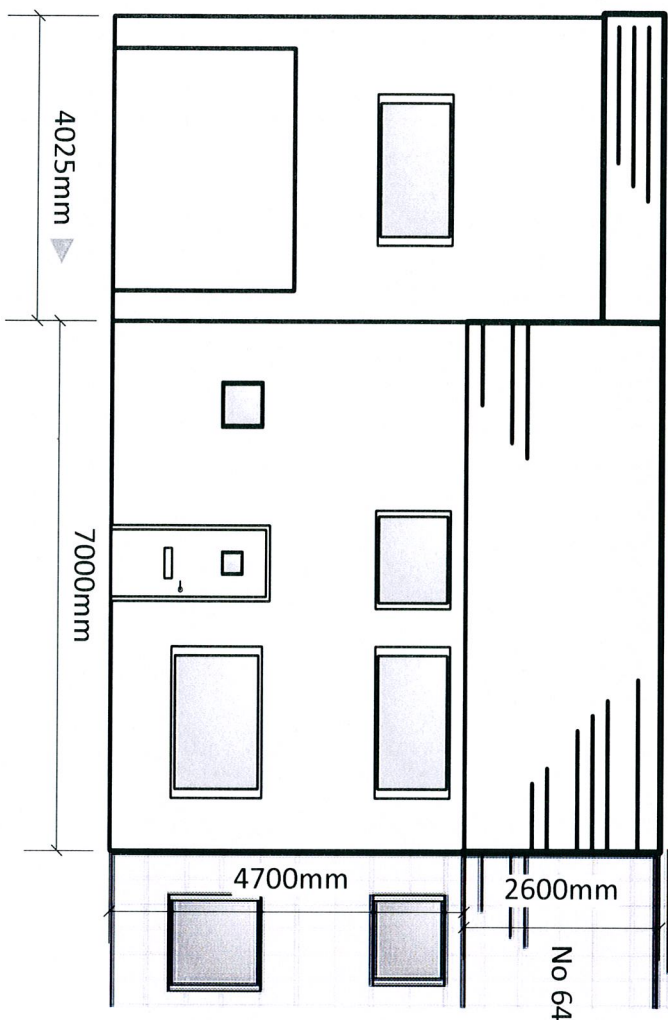

Rear View - Proposal

