


Notes

THIS DRAWING READ IN CONJUNCTION WITH :



Rev	Description	Date	Dr by	App by
original by JDW		date created 07/20/26	approved by PD	

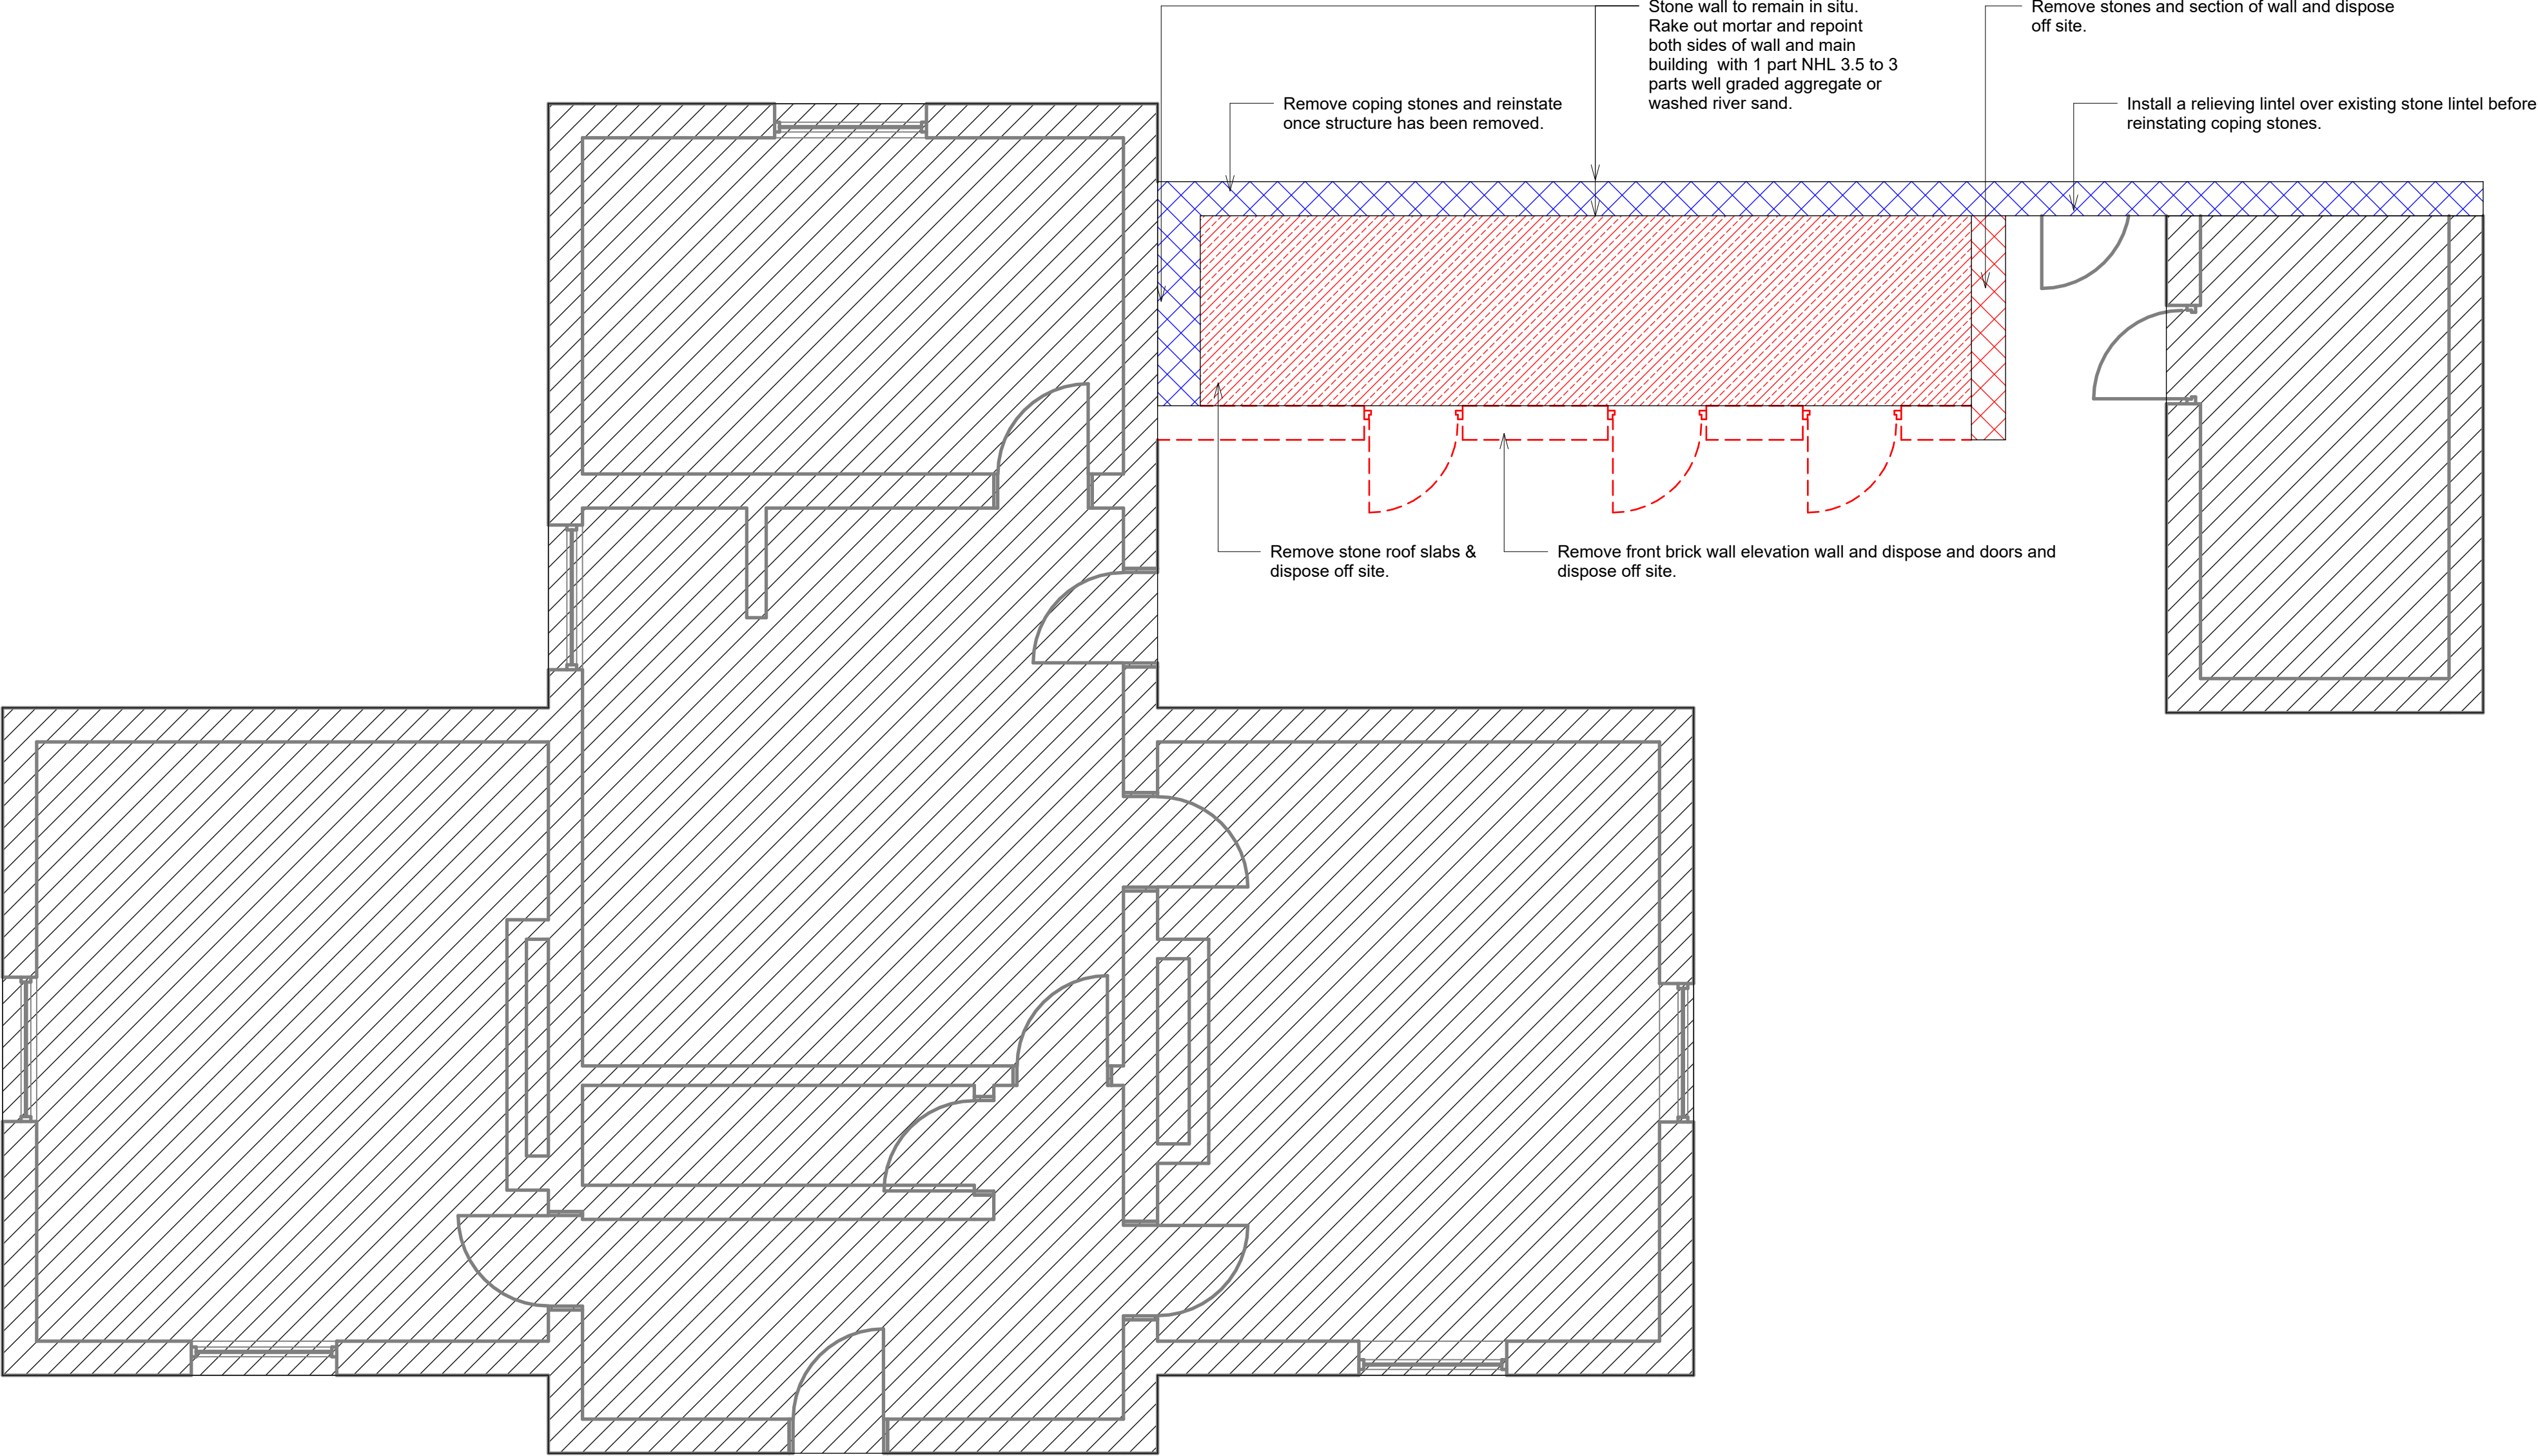

AHR Building Consultancy Ltd
Norwich Union House
High Street
Huddersfield
HD1 2LF
United Kingdom

T +44(0)1484 537411
E huddersfield@ahr.co.uk
www.ahr.co.uk

client name Diocese of Sheffield Academies Trust		
project Elsecar Holy Trinity Primary School - Structural		
drawing PROPOSED		
computer file R:\BC\H\0\2026\2026.00099.007 - Elsecar Holy Trinity Primary School - Structural\insp\007_Design\01\AHR\001.dwg		plot date
project number 2026.00099.007	scale 1 : 50	@A1 issue status
drawing number DSAT-AHR-00-00-DR-A-90-001	rev	
This drawing is to be read in conjunction with all related drawings. All dimensions must be checked and verified on site before commencing any work or producing shop drawings. The originator should be notified immediately of any discrepancy. This drawing is copyright and remains the property of AHR.		