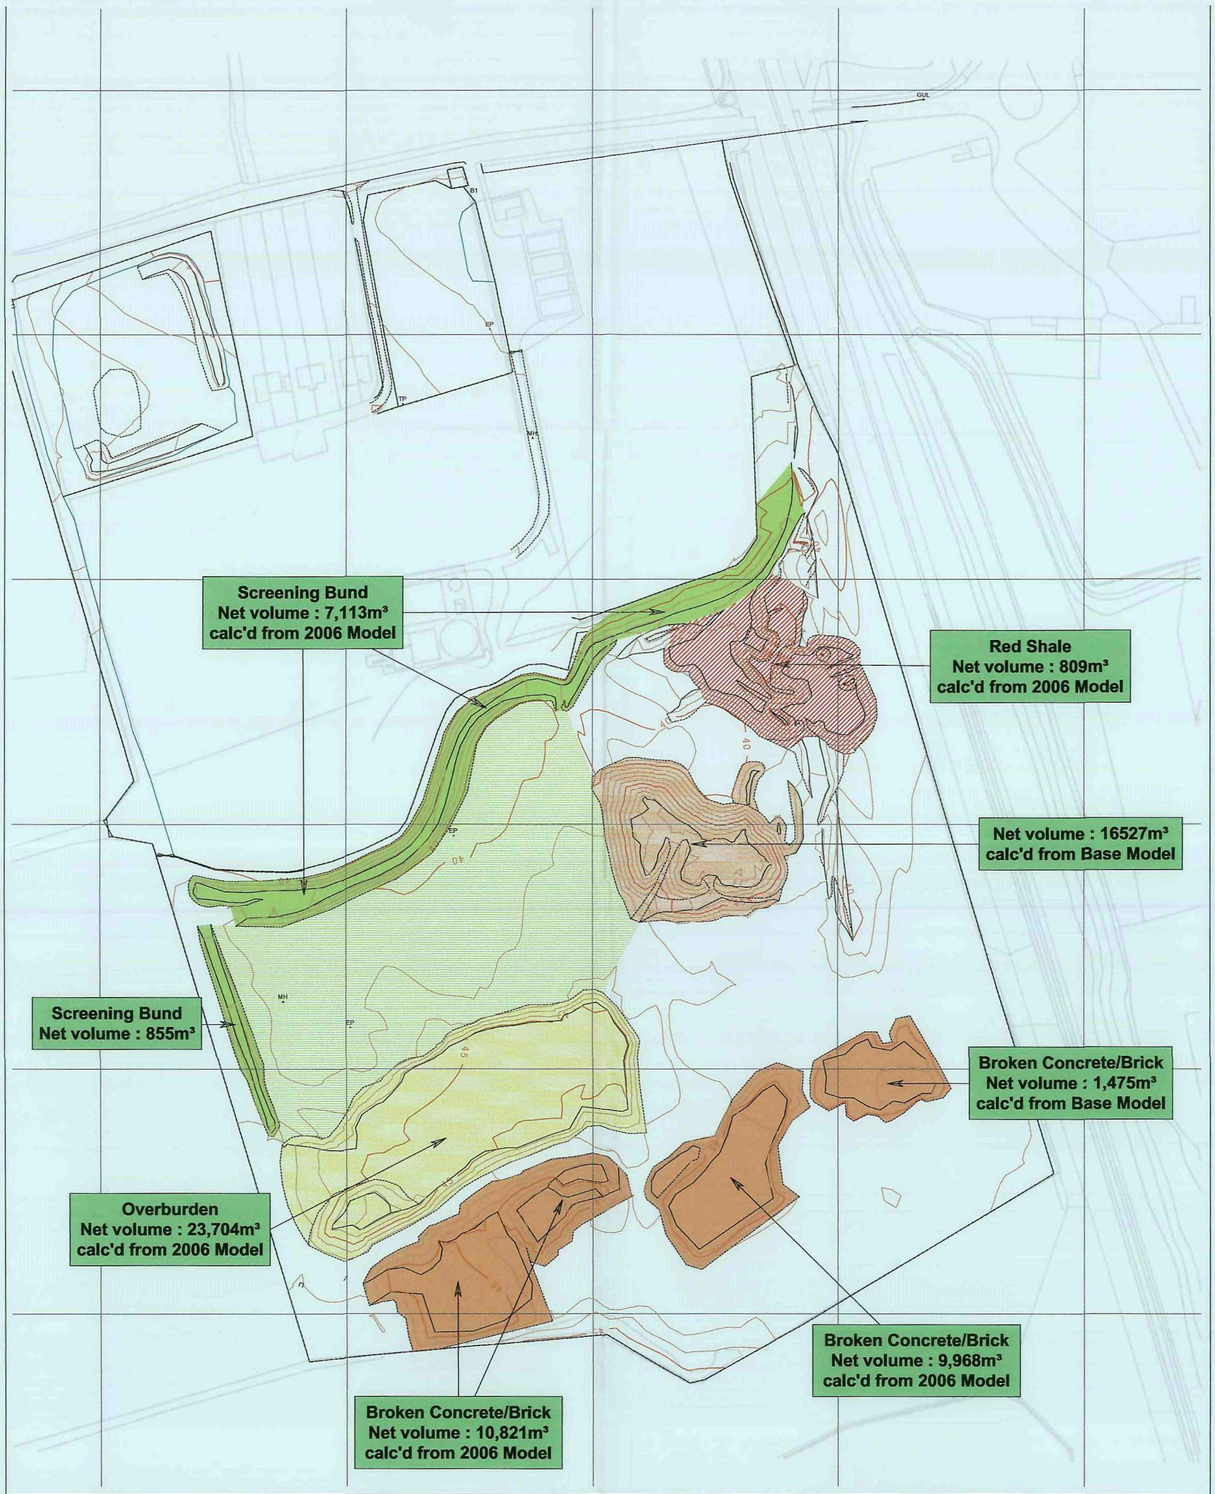

Legend:

Land Under Control of Applicant

Planning Application Area

Top of Bank
Top of Quarry face
Bottom of Bank
Road
Track
Verge
Fence Type 1
Fence Type 2
Fence Type 3
Gate
Flood/Stream/Ditch/Pond
Overhead Electricity Cable
Building
1m Contour Interval
Ordnance Survey Backdath

BH Borehole/Trial Pit
OM Ordnance Survey Bench Mark
Survey Control Station
Electricity Pylon
TP Telegraph Pole
LP Lamp post
MH Man Hole
ST Stop Tap (Gas/Water/Telecom)
WL Water Level
Trees (broadleaved)

- 3 OCT 2011

REVISIONS

	Date	Description	By
//	//	//	//
//	//	//	//
//	//	//	//
//	//	//	//

N

LINEAR SURVEYS LIMITED

LINEAR SURVEYS LIMITED
18 Radcliff Gardens
Liversedge
West Yorkshire
WF15 6AT

Tel - 01274 878336
Mob - 07884434452

e-mail - linearsurveys@gmail.com

Client

D.T.S

Job Title
Carlton Colliery

Project Title
INSERT JOB TITLE HERE

Scale	Date	Drawn by	Checked
1:1250	09.09.11	PR	JC

Dwg. title
Topographical Survey 5th September 2011

DWG No.	Job. no.	Rev.
DTS/CC-SEPT11	01	00

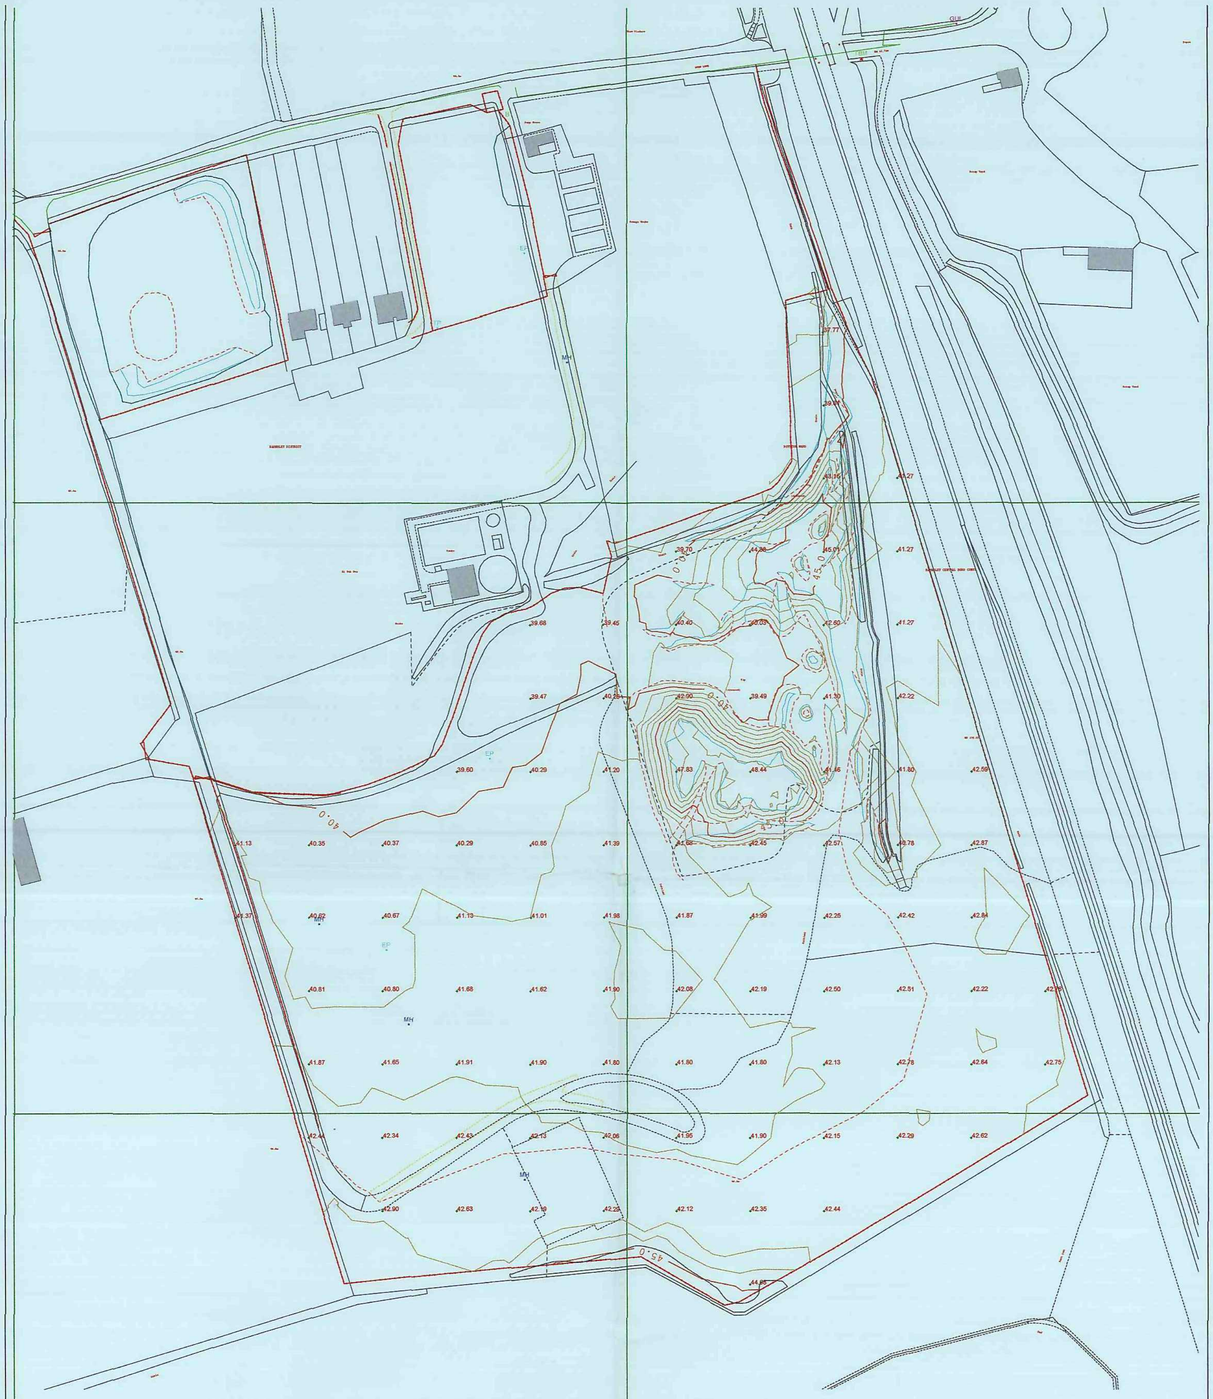

- 3 OCT 2011

Legend:

- Planning Permissions Area
- Land Under Control of Applicant
- Top of Bank
- Top of Quarry face
- Bottom of Bank
- Road
- Track
- Verge
- Fence Type 1
- Fence Type 2
- Fence Type 3
- Gate
- River/Stream/Ditch/Pond
- Overhead Electricity Cable
- Building
- 1m Contour Interval
- Ordnance Survey Backcloth
- Borehole/Well Pit
- Ordnance Survey Bench Mark
- Survey Control Station
- Electricity Pylon
- Telegraph Pole
- Lamp post
- Man Hole
- Stop Tap (Gas/Water/Telecom)
- Water Level
- Tree (broadleaved)

REVISIONS

	Date	Description	By
///	//	//	//
///	//	//	//
///	//	//	//
///	//	//	//
///	//	//	//

N

FGB Fennell, Green & Bates
MINING ENGINEERS, SURVEYORS & ENVIRONMENTAL CONSULTANTS

FENNELL, GREEN & BATES
25 Smyth Street
Wakefield
West Yorkshire
WF1 1ED

Tel - 01924 372497
Fax - 01924 385959

e-mail - fgb@fgb-surveyors.co.uk

Client
Paul Thackray
Shotties Island
Shaw Lane
Carlton
Barnsley

Job Title
Former Carlton Colliery

Project Title
Former Carlton Colliery

Scale	Date	Drawn by	Checked
1:1250	Nov 06	PS	

Dwg. title
Topographical Survey

DWG No.	Job. no.	Rev.
DTS/CC/2006	01	00

PLOT SIZE: A3 PLOT SCALE: 1 : 1250