




6No SLIDING DOOR (FRAMES 1-2 4-7)
3No TRICKLE VENTS PER FRAME
215mm CILL
SMARTS VISAGLIDE+ SYSTEM

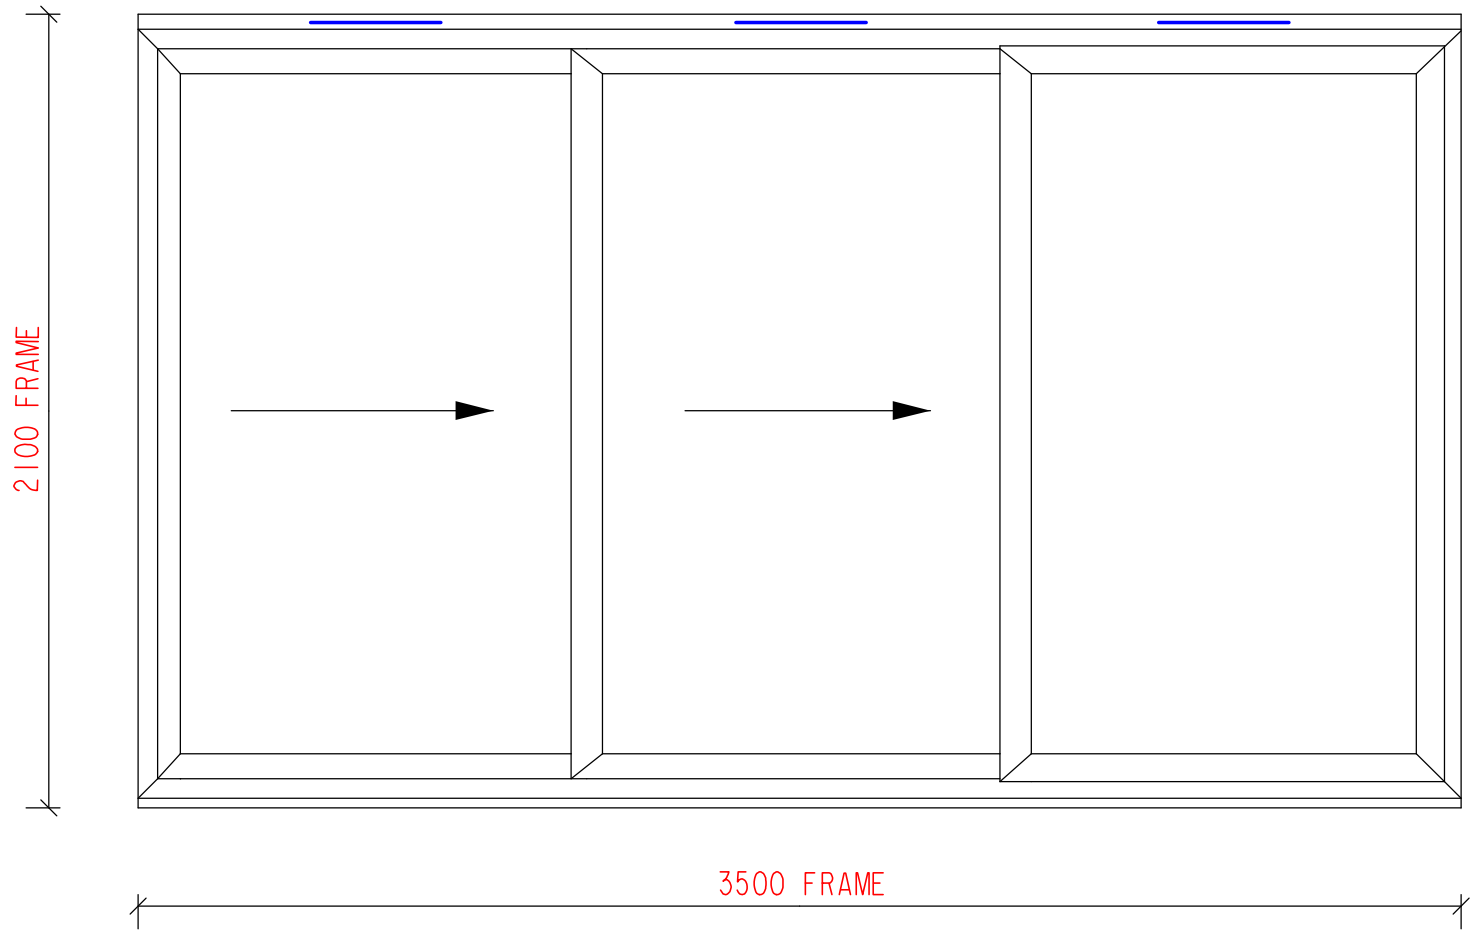


1No FIXED WINDOW (FRAMES 3)
NO TRICKLE VENTS
SMARTS MC600 CURTAIN WALL SYSTEM

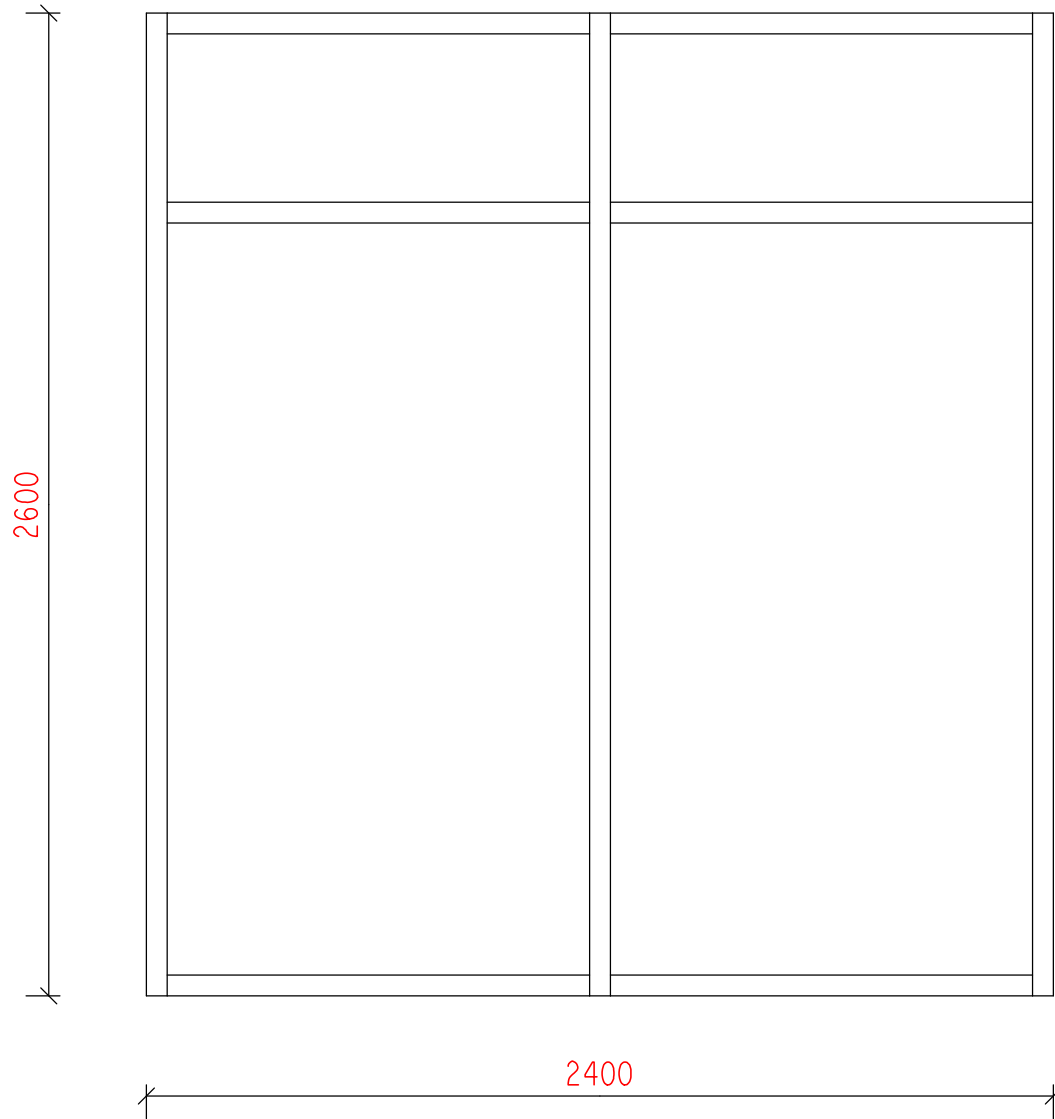


7No FIXED WINDOW (FRAME 8, 15-17, 19-21)
NO TRICKLE VENTS
150mm CILL
SMARTS ALITHERM 700 SYSTEM

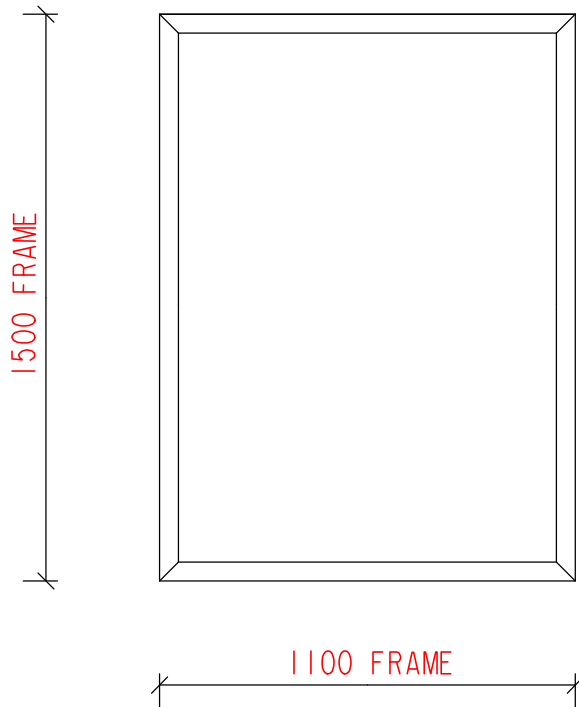


1No FIXED WINDOW (FRAME 10) DOOR BY OTHERS
NO TRICKLE VENTS
150mm CILL
SMARTS ALITHERM 700 SYSTEM

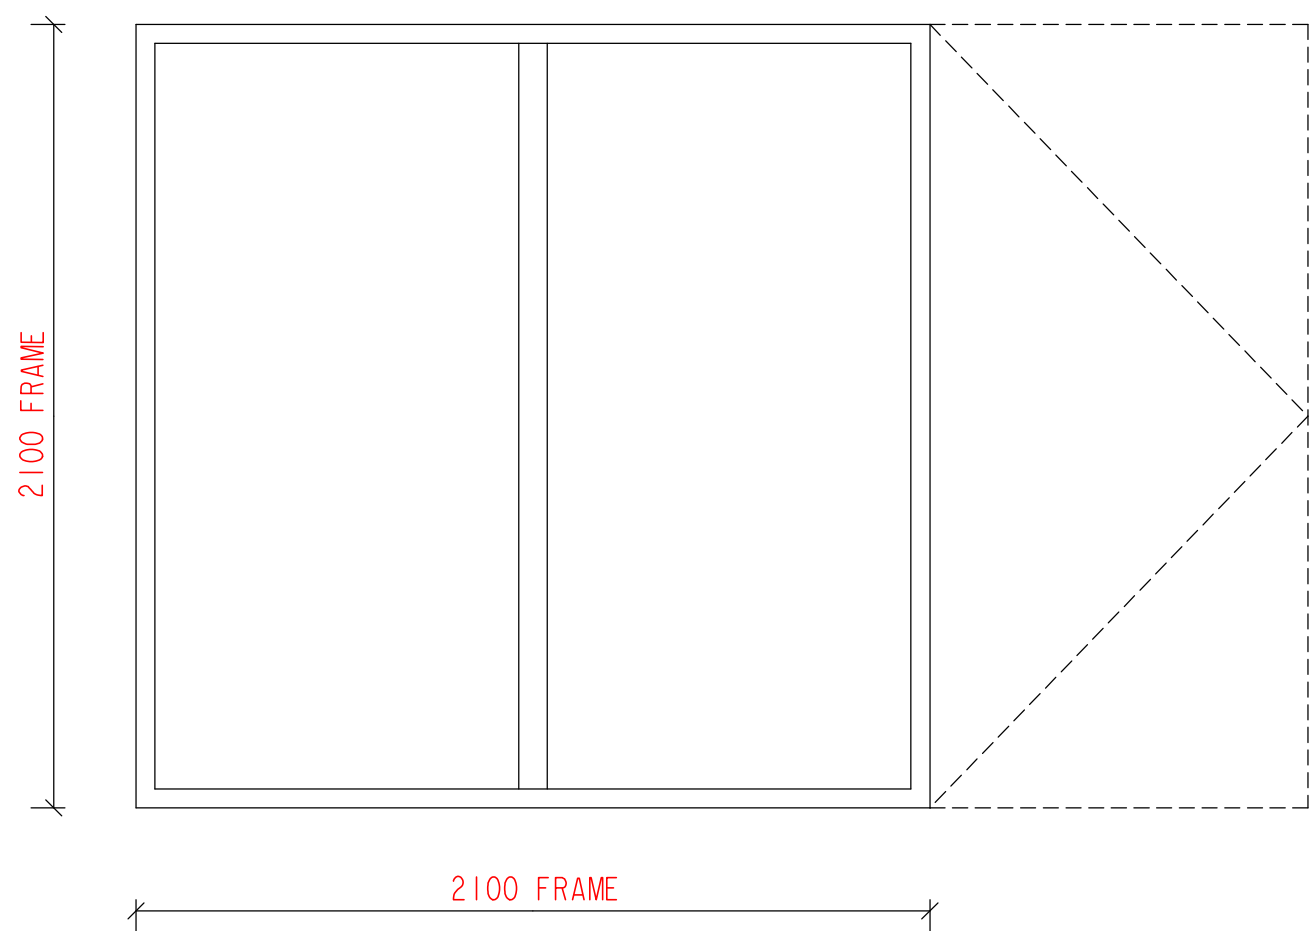


1No FIXED/TOP HUNG WINDOW (FRAME 8)
1 No TRICKLE VENTS
150mm CILL
SMARTS ALITHERM 700 SYSTEM

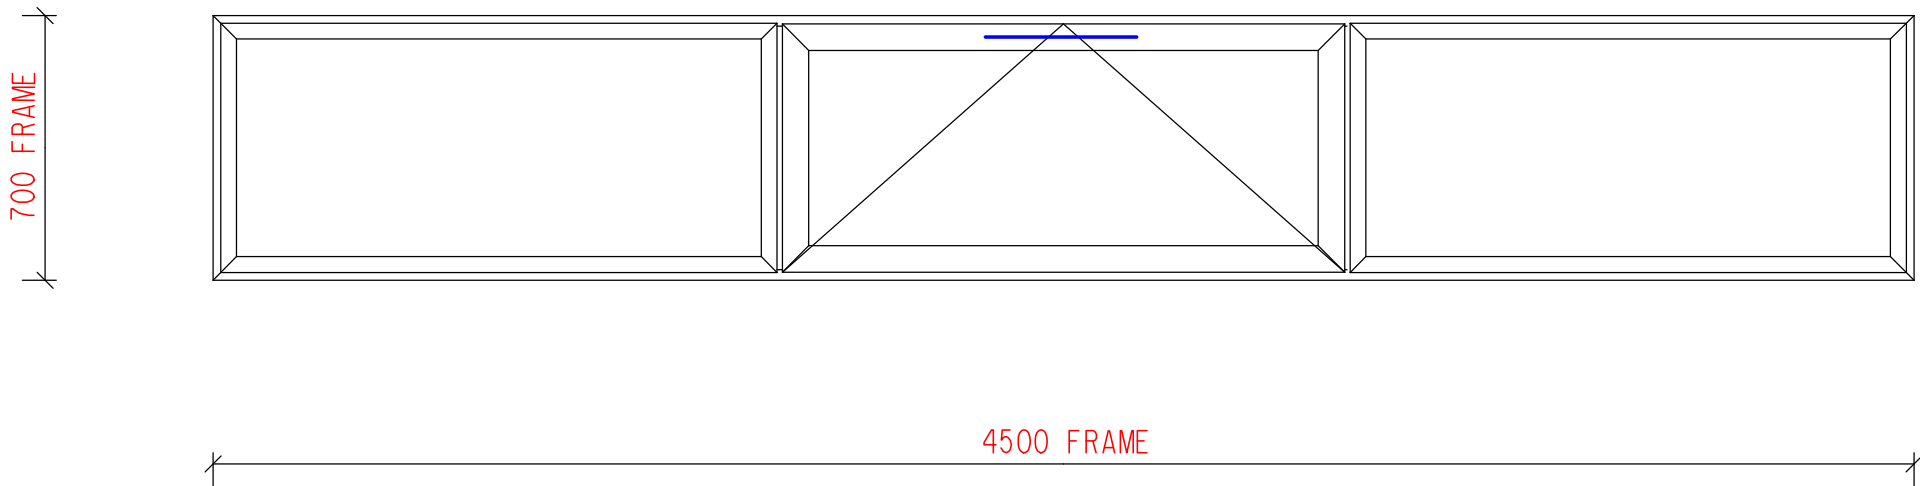


1No TILT ONLY WINDOW (FRAME 11)
1 No TRICKLE VENTS
150mm CILL
SMARTS ECOFUTURAL SYSTEM

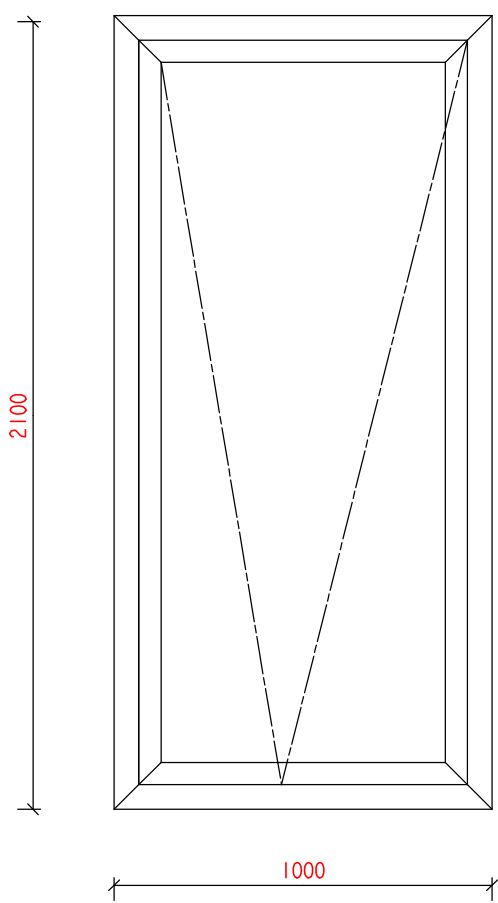

1No SIDE HUNG (FRAME 14)
1No TRICKLE VENTS
150mm CILL
SMARTS ALITHERM 700 SYSTEM

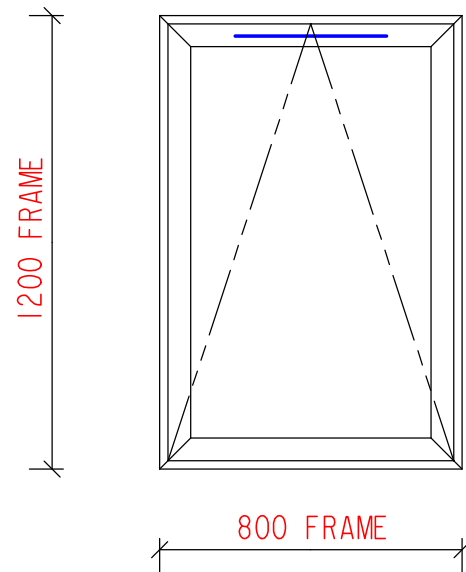

2No FIXED/ TILT AND TURN (FRAME 18 22)
1No TRICKLE VENTS
SMARTS MC600 CURTAIN WALL SYSTEM
WITH A ECOFUTURAL WINDOW INSERT

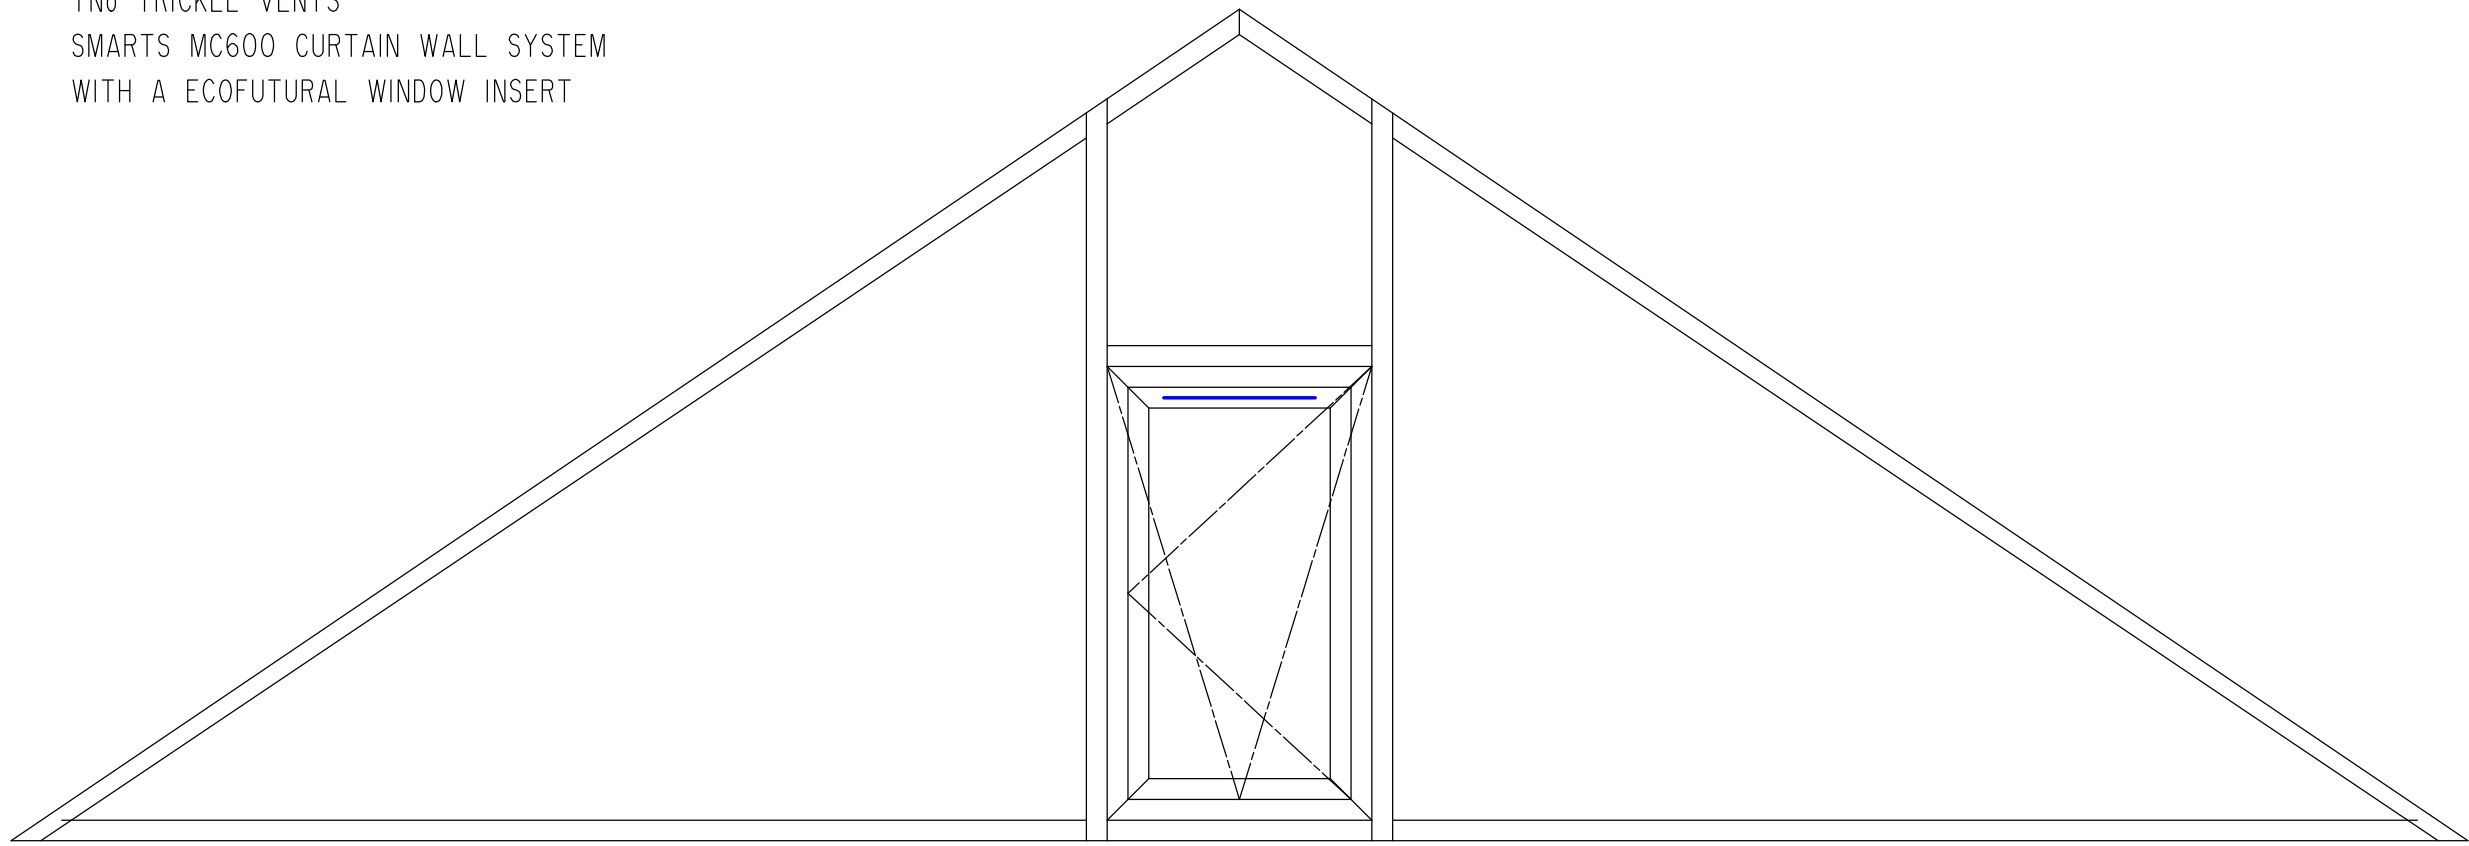

Rev.	Date	Description
MAYFAYRE ALUMINIUM SYSTEMS LTD Commercial Aluminium Windows, Doors and Curtain Wall Systems. ALDHAM HOUSE IND ESTATE, WOMBWELL BARNSELY, S73 8HA Tel 01226 756 060 Fax 01226 757 090		
CLIENT: Mr D. GREEN		
SITE: PINE LODGE WENTWORTH		
TITLE: WINDOW SCHEDULE		
CONTRACT No.: J4860	DRAWN BY: G. HOWSON	
DATE DRAWN: 18-04-2023	DATE APPROVED:	CHECKED BY:
SCALE: 1:20	DRAWING No.: 4860-3	REV.: -