


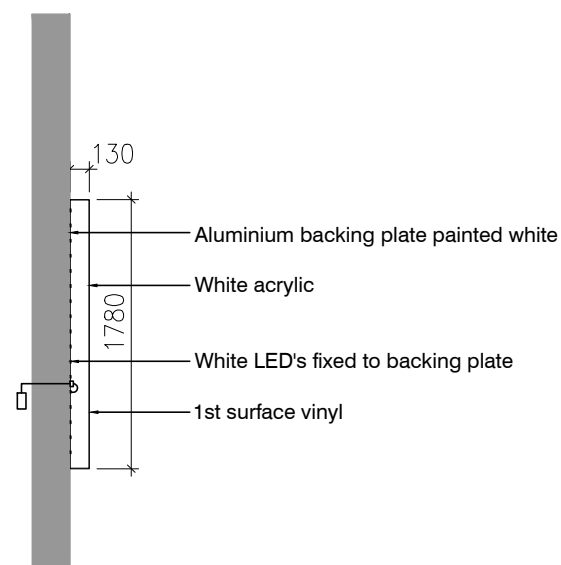

SECTION



ELEVATION

LOGO & LETTERS

Faces to be white acrylic, vinyl to be applied 1st surface leaving a white keyline border around all the letters and logo.

Vinyl colours to be:

Orange - 3M 3630-3123

Magenta - 3M 3630-1379

Dark Brown - 3M 3630-59

Letters and Logo illuminated with white LEDs to 300Lux

GATEWAY 36 ROCKINGHAM

DUNKIN DONUT'S - SIGNAGE

TALBOT CHAMBERS 2-6 NORTH CHURCH STREET SHEFFIELD S1 2DH

TEL 0114 2490944 FAX 0114 2490966 www.axis-architecture.com

SCALE 1:50

27075_(70)02

© COPYRIGHT

