


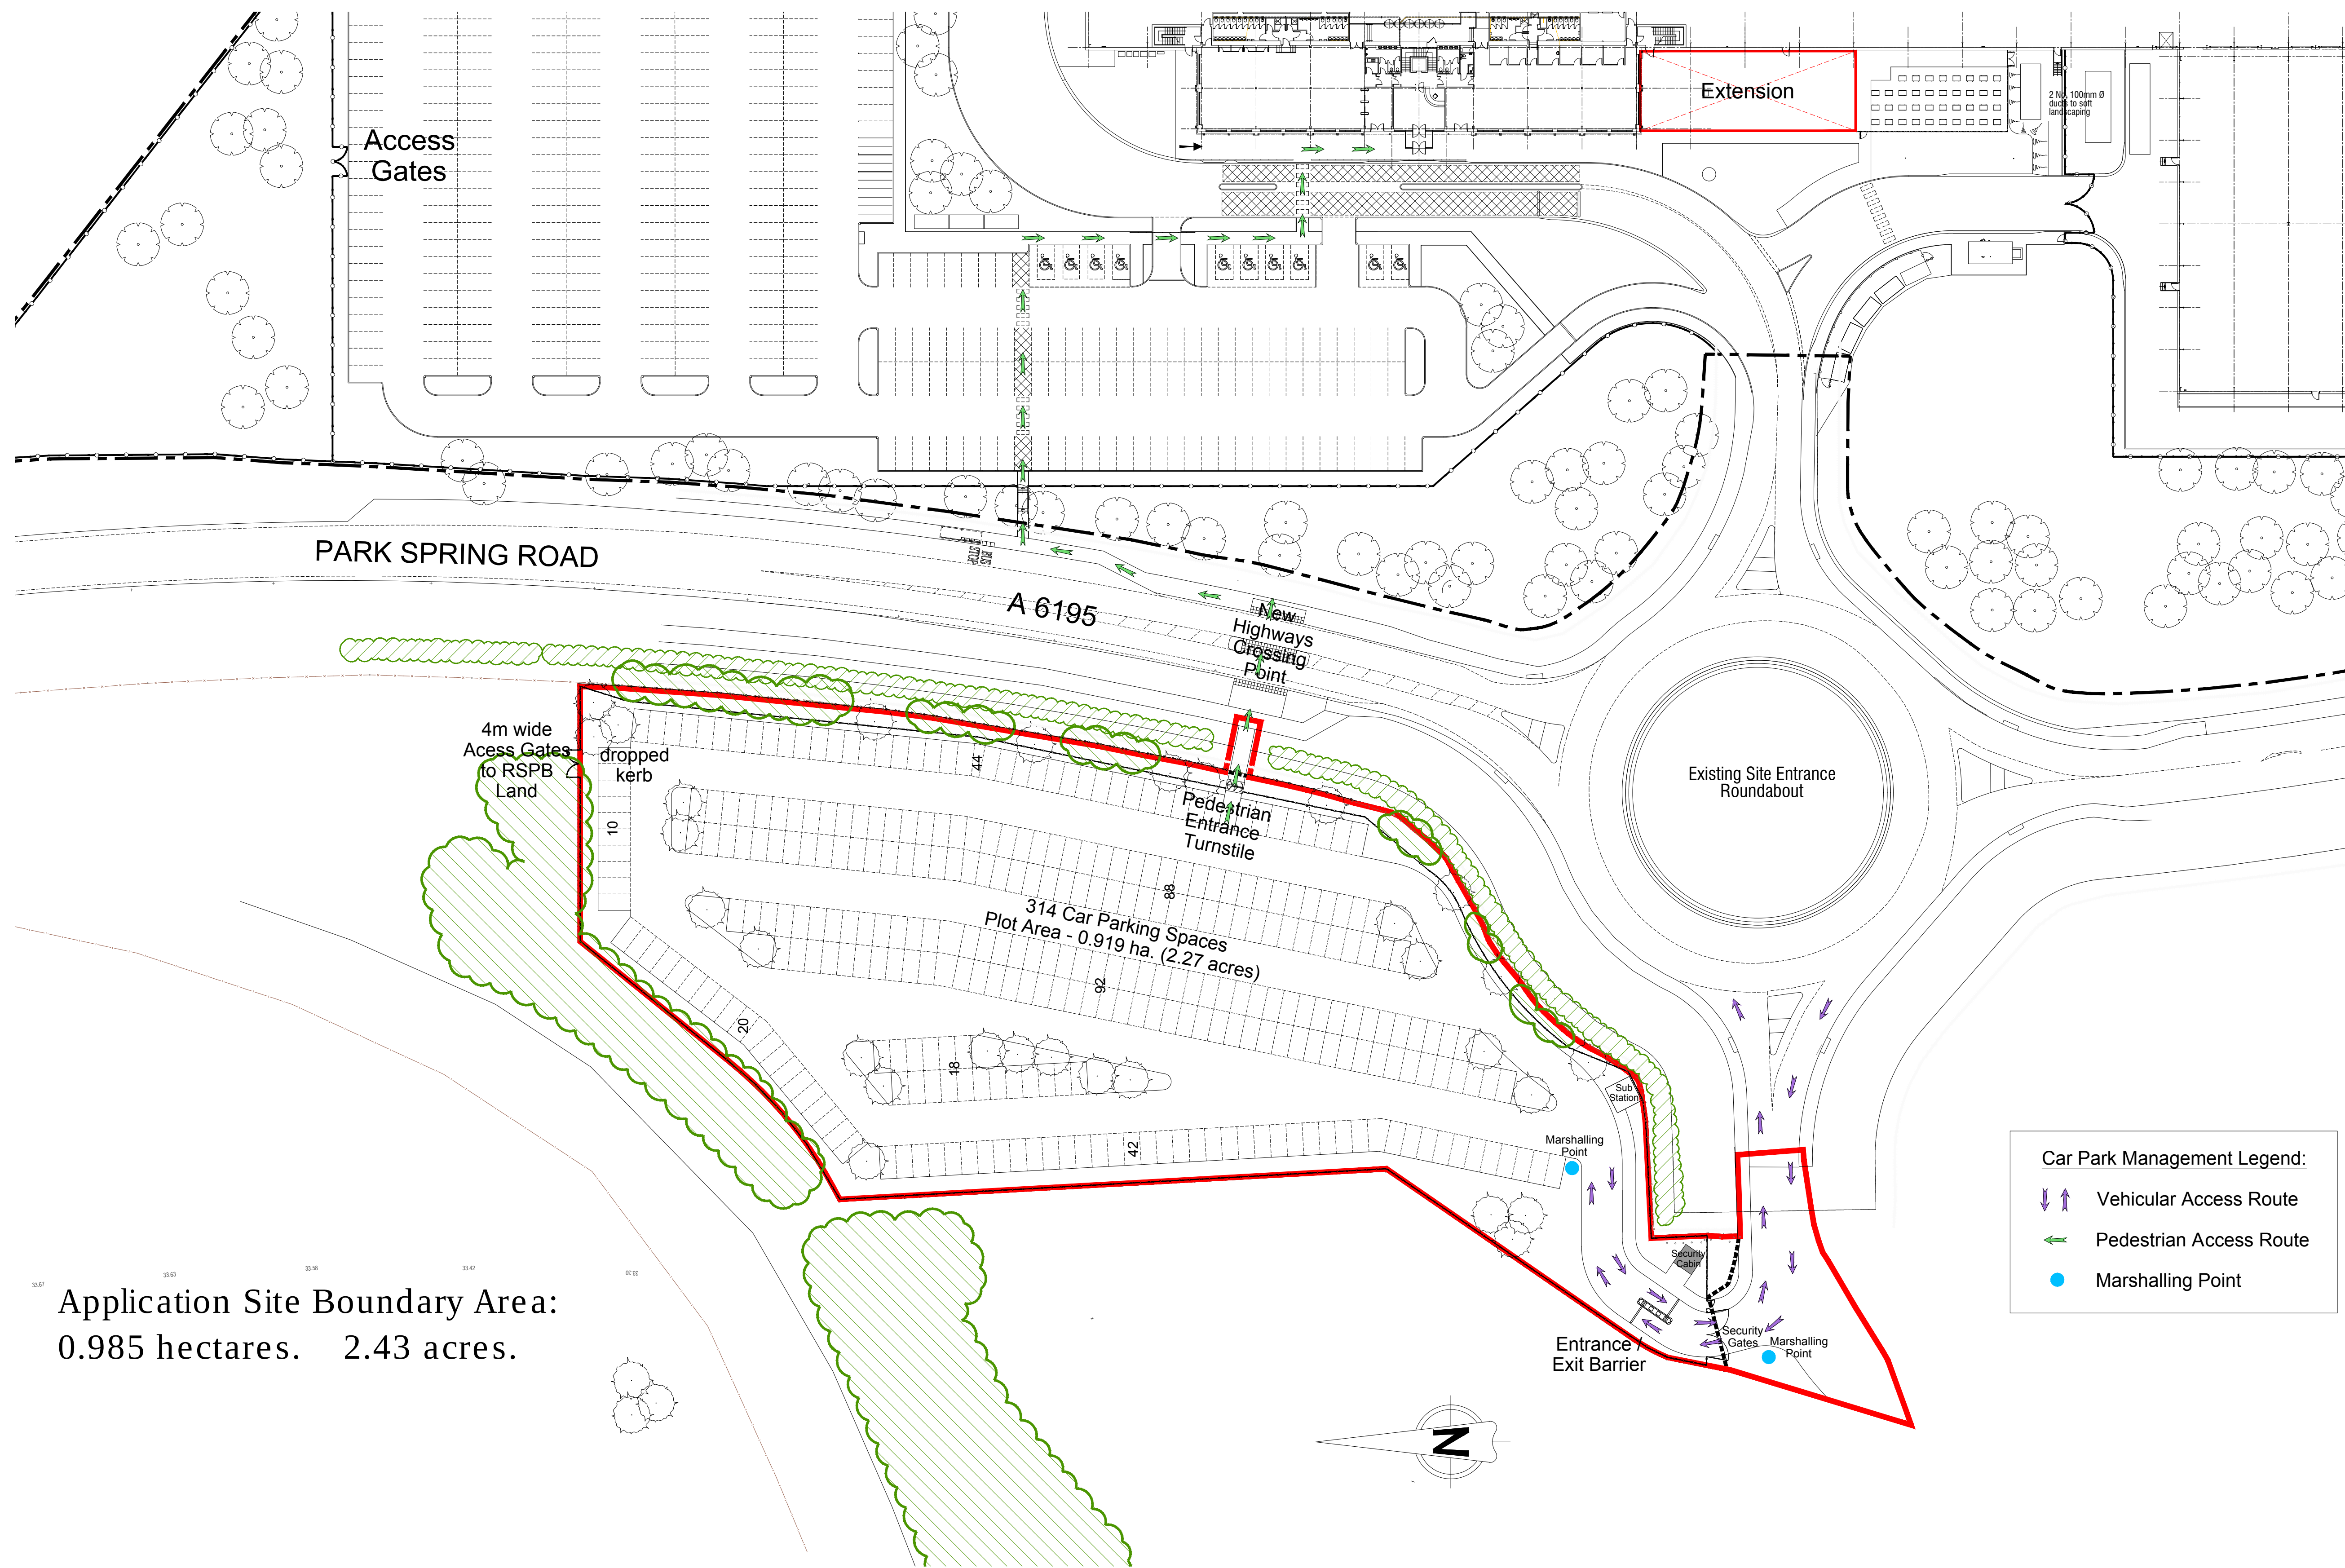

For Soft Landscaping
please refer to JBLA
Landscaping Proposals

no.	date	revision	by
-----	------	----------	----



aja architects llp
1170 Elliott Court
Herald Avenue
Coventry Business Park
COVENTRY CV5 6UB

T: 024 7625 3200
F: 024 7625 3210
E: aja@aja-architects.com
W: www.aja-architects.com

aja architects llp is a limited liability partnership registered in England No. OC324721

client



project

Proposed Car Park
ASOS.COM
Spring Park Road
Little Houghton, Youkshire

drawing

Proposed Car Park Layout
- showing Access Routes

scale	1:500@A1	drawn	RPW
-------	----------	-------	-----

checked	SPP	date	30.10.17
---------	-----	------	----------

no

6057 - 009