


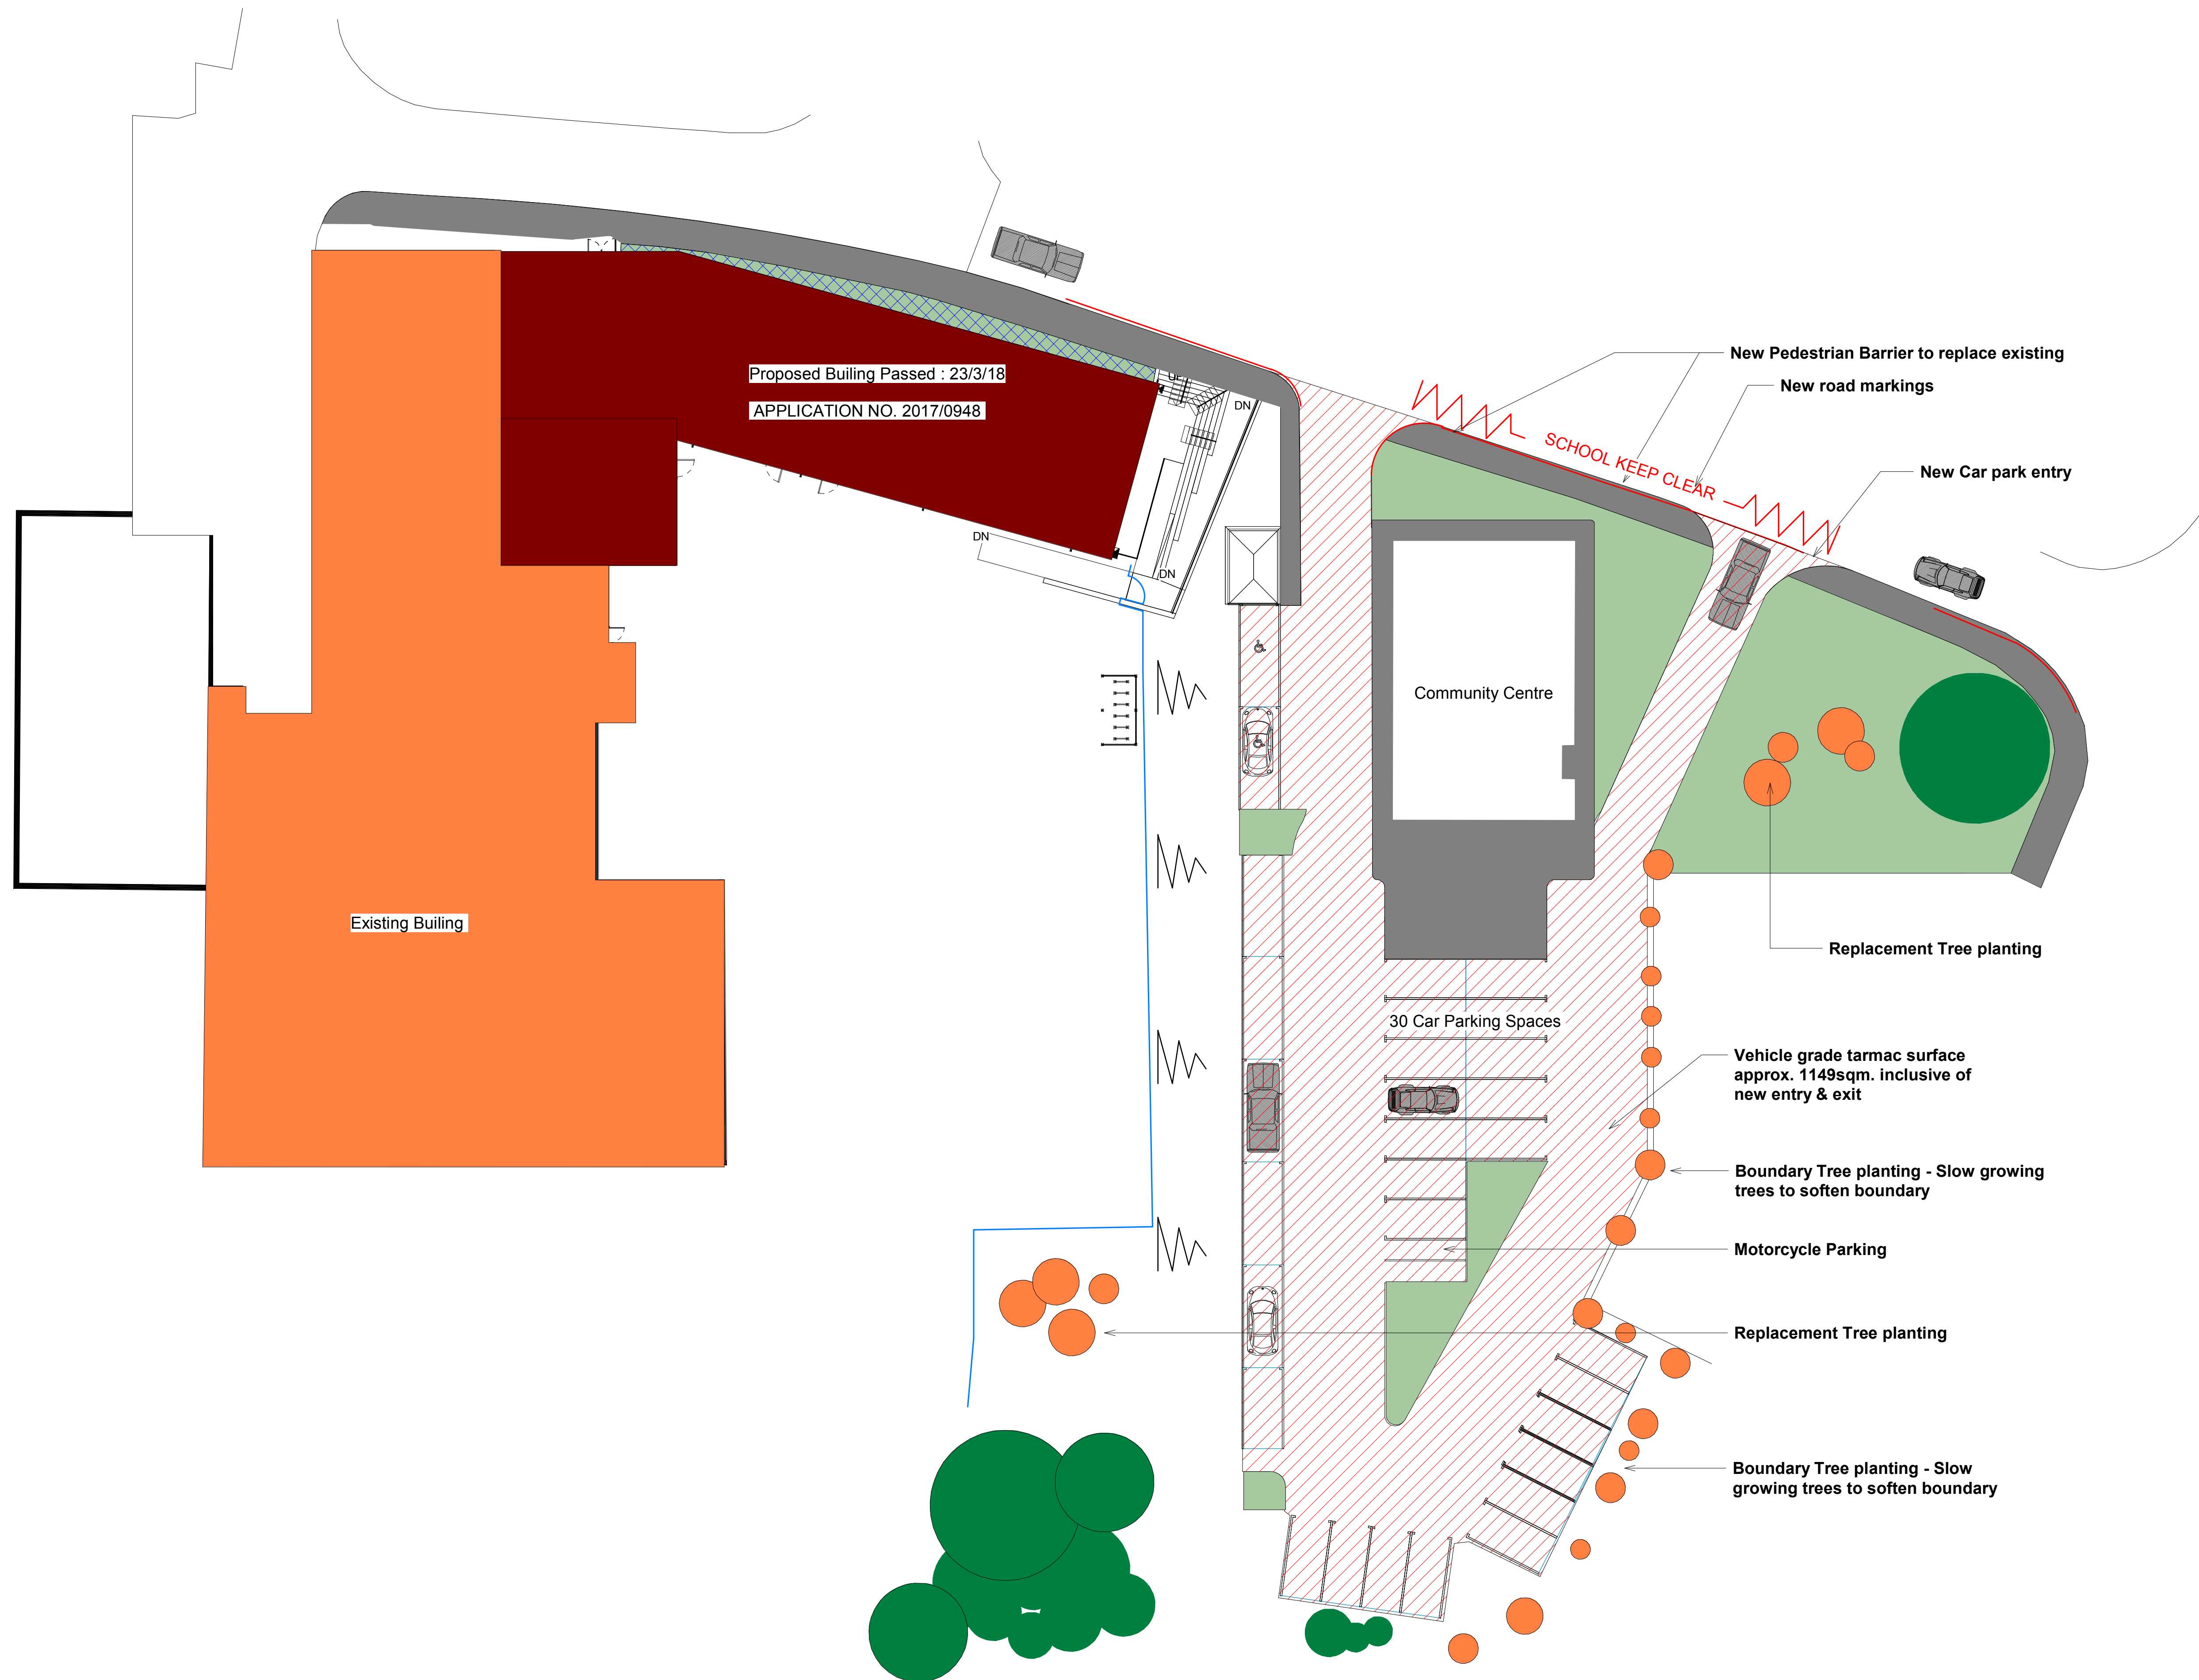

1 Site Works Plan
1 : 200

Rev		Description	Date	Dr	App
original by		date created	05/24/17	by	by
GR				PD	

AHR

AHR Building Consultancy Ltd
Norwich Union House
High Street
Huddersfield
HD1 2LF
United Kingdom

T +44(0)1484 537411
F +44(0)1484 530332
E huddersfield@ahr-global.com
www.ahr-global.com

client name	
Saint John the Baptist Primary School	
project	
New Car Park at Junior School	
drawing	
Site Works Plan	
computer file	plot date
H:\BC\H\002015\00996.000 - St John the Baptist - Phase 04 - Junior School 2016-1910\BIM\10.0\WIP\CarPark.dwg	
Planning\CarPark.rvt	
project number	scale
2015.00996.000	1 : 200 @A1
drawing number	rev
PEN-AHR-XX-00-DR-A-90-003	PLANNING

This drawing is to be read in conjunction with all related drawings. All dimensions must be checked and verified on site before commencing any work or producing shop drawings. The originator should be notified immediately of any discrepancy.
This drawing is copyright and remains the property of AHR.