



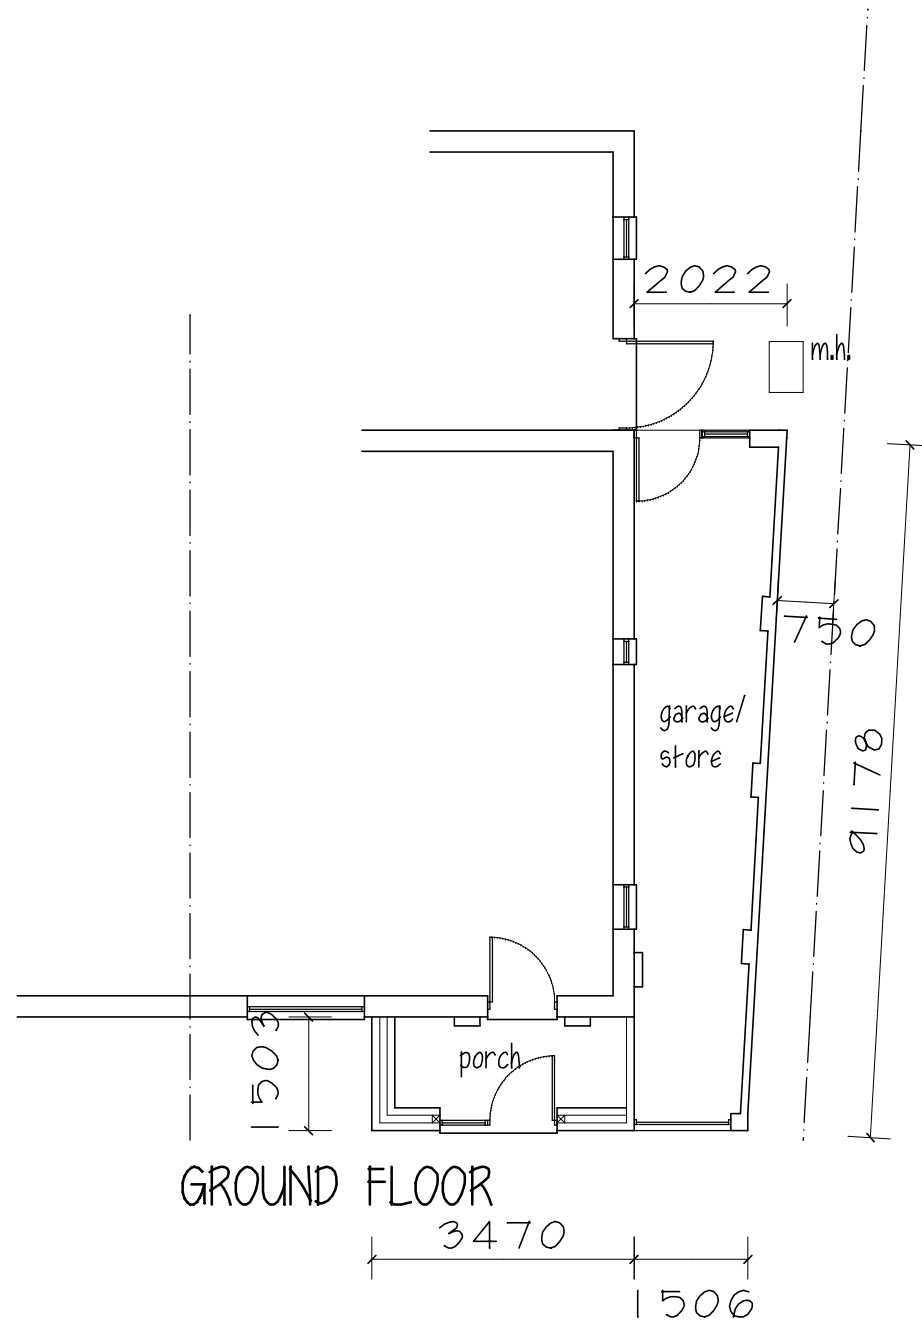


GROUND FLOOR

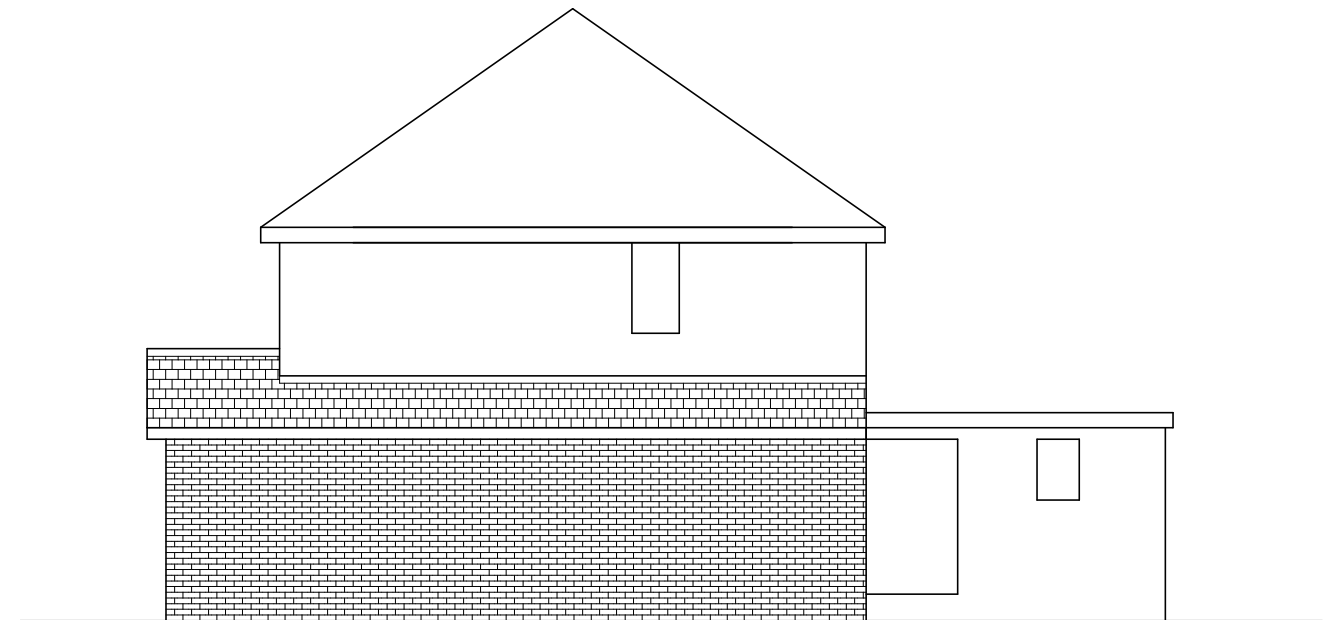


SIDE ELEVATION

WALLS - brick to match  
ROOF - tiles to match

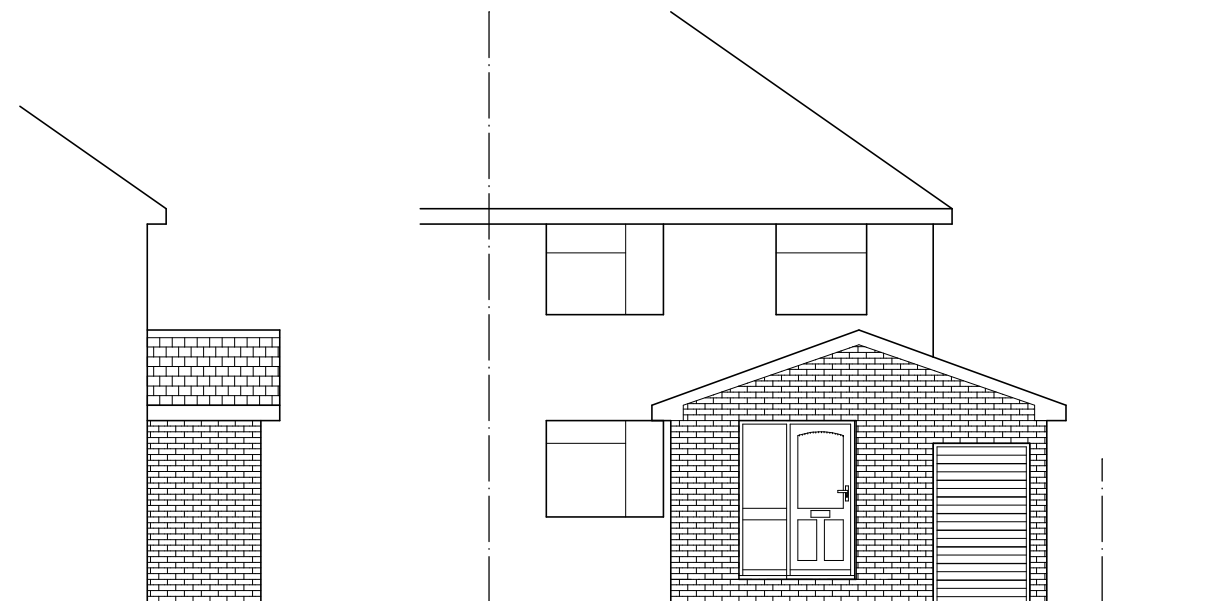

FRONT ELEVATION

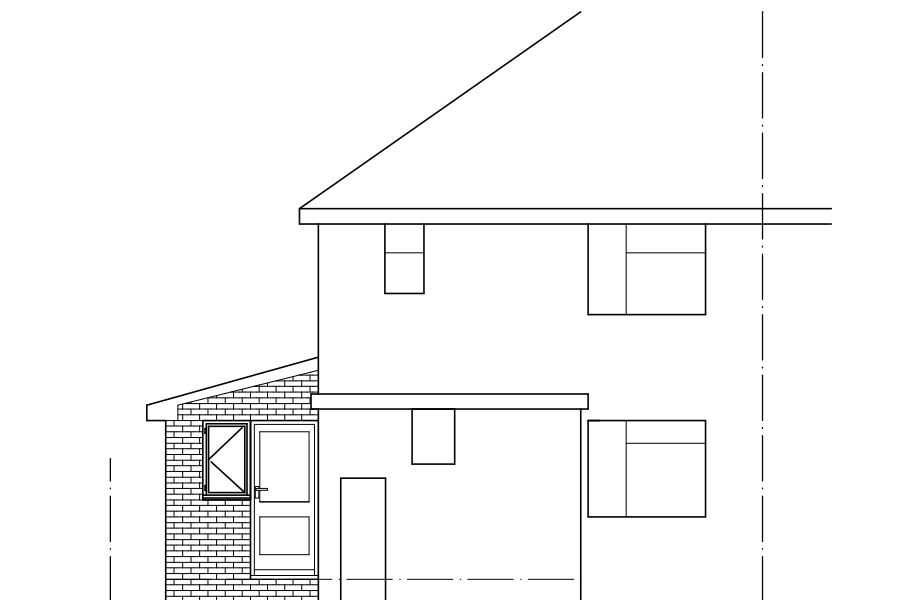

REAR ELEVATION

SIDE ELEVATION

Mrs A YOUNGS

PROPOSED PORCH &  
SIDE EXTENSION  
85 WINGFIELD RD.  
ATHERSLEY SOUTH

SKETCH PLAN & ELEVATIONS

1:100@A3 APRIL 24

Peter Thompson

"Linwood"

Barnsley Road

Dodworth

Barnsley S75 3JR

e-mail peter-thompson@hotmail.co.uk

telf. 01226 201391

m. 07973251730

