


Cable and trench cross section

All Cables,
Laid in Agricultural Land

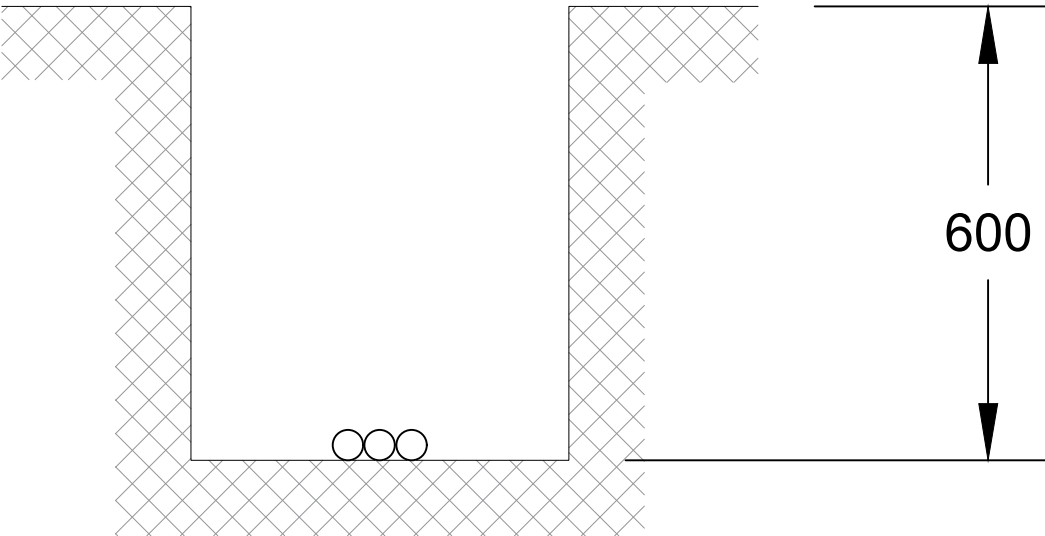

PROJECT NOTES

Height to Panels: 600 mm
Panel Pitch: 25°

- Notes

01020cm

REV	DATE	COMMENTS	BY
1	19/10/2022	Initial Layout	MP
2	13/12/2022	Updated layout	MP
3	-/-/-	-	-
4	-/-/-	-	-
5	-/-/-	-	-
6	-/-/-	-	-
7	-/-/-	-	-

Total Install Capacity:

308 x 455W = 140.14kWp

SYSTEM INFORMATION

Equipment	Manufacturer	Model
Module	JA	JAM72S20 455/MR
Inverter	Huawei	1 x 100KTL 1 x 20KTL
Mounting System	Alumero	Landscape 2.2

Client	Booth Brothers		
Address	Bullhouse Mill House, Lee Lane, Millhouse Green, Penistone, S36 9NN		
Drawing	Trench Detail		
Drawn by:	MP	Checked by:	DO
Scale	1 : 10 @ A3		
Drawing No:	Q52363_005		
Status	Proposed		

BeBa Energy UK Ltd

Unit 11, Sovereign Park,
Cleveland Way,
Hemel Hempstead,
Hertfordshire,
HP2 7DA

Tel: 01442 220 100

Email: info@beba-energy.co.uk

www.beba-energy.co.uk

BeBa

energy

COPYRIGHT: ALL RIGHTS RESERVED. THIS DRAWING
MUST NOT BE REPRODUCED WITHOUT PERMISSION FROM
BEBA ENERGY UK LTD. DO NOT SCALE FROM THIS
DRAWING, USE FIGURED DIMENSIONS ONLY. ALL
DIMENSIONS MUST BE CHECKED ON SITE PRIOR TO
STARTING WORK. ANY DISCREPANCIES TO BE REPORTED
TO BEBA ENERGY UK LTD.