
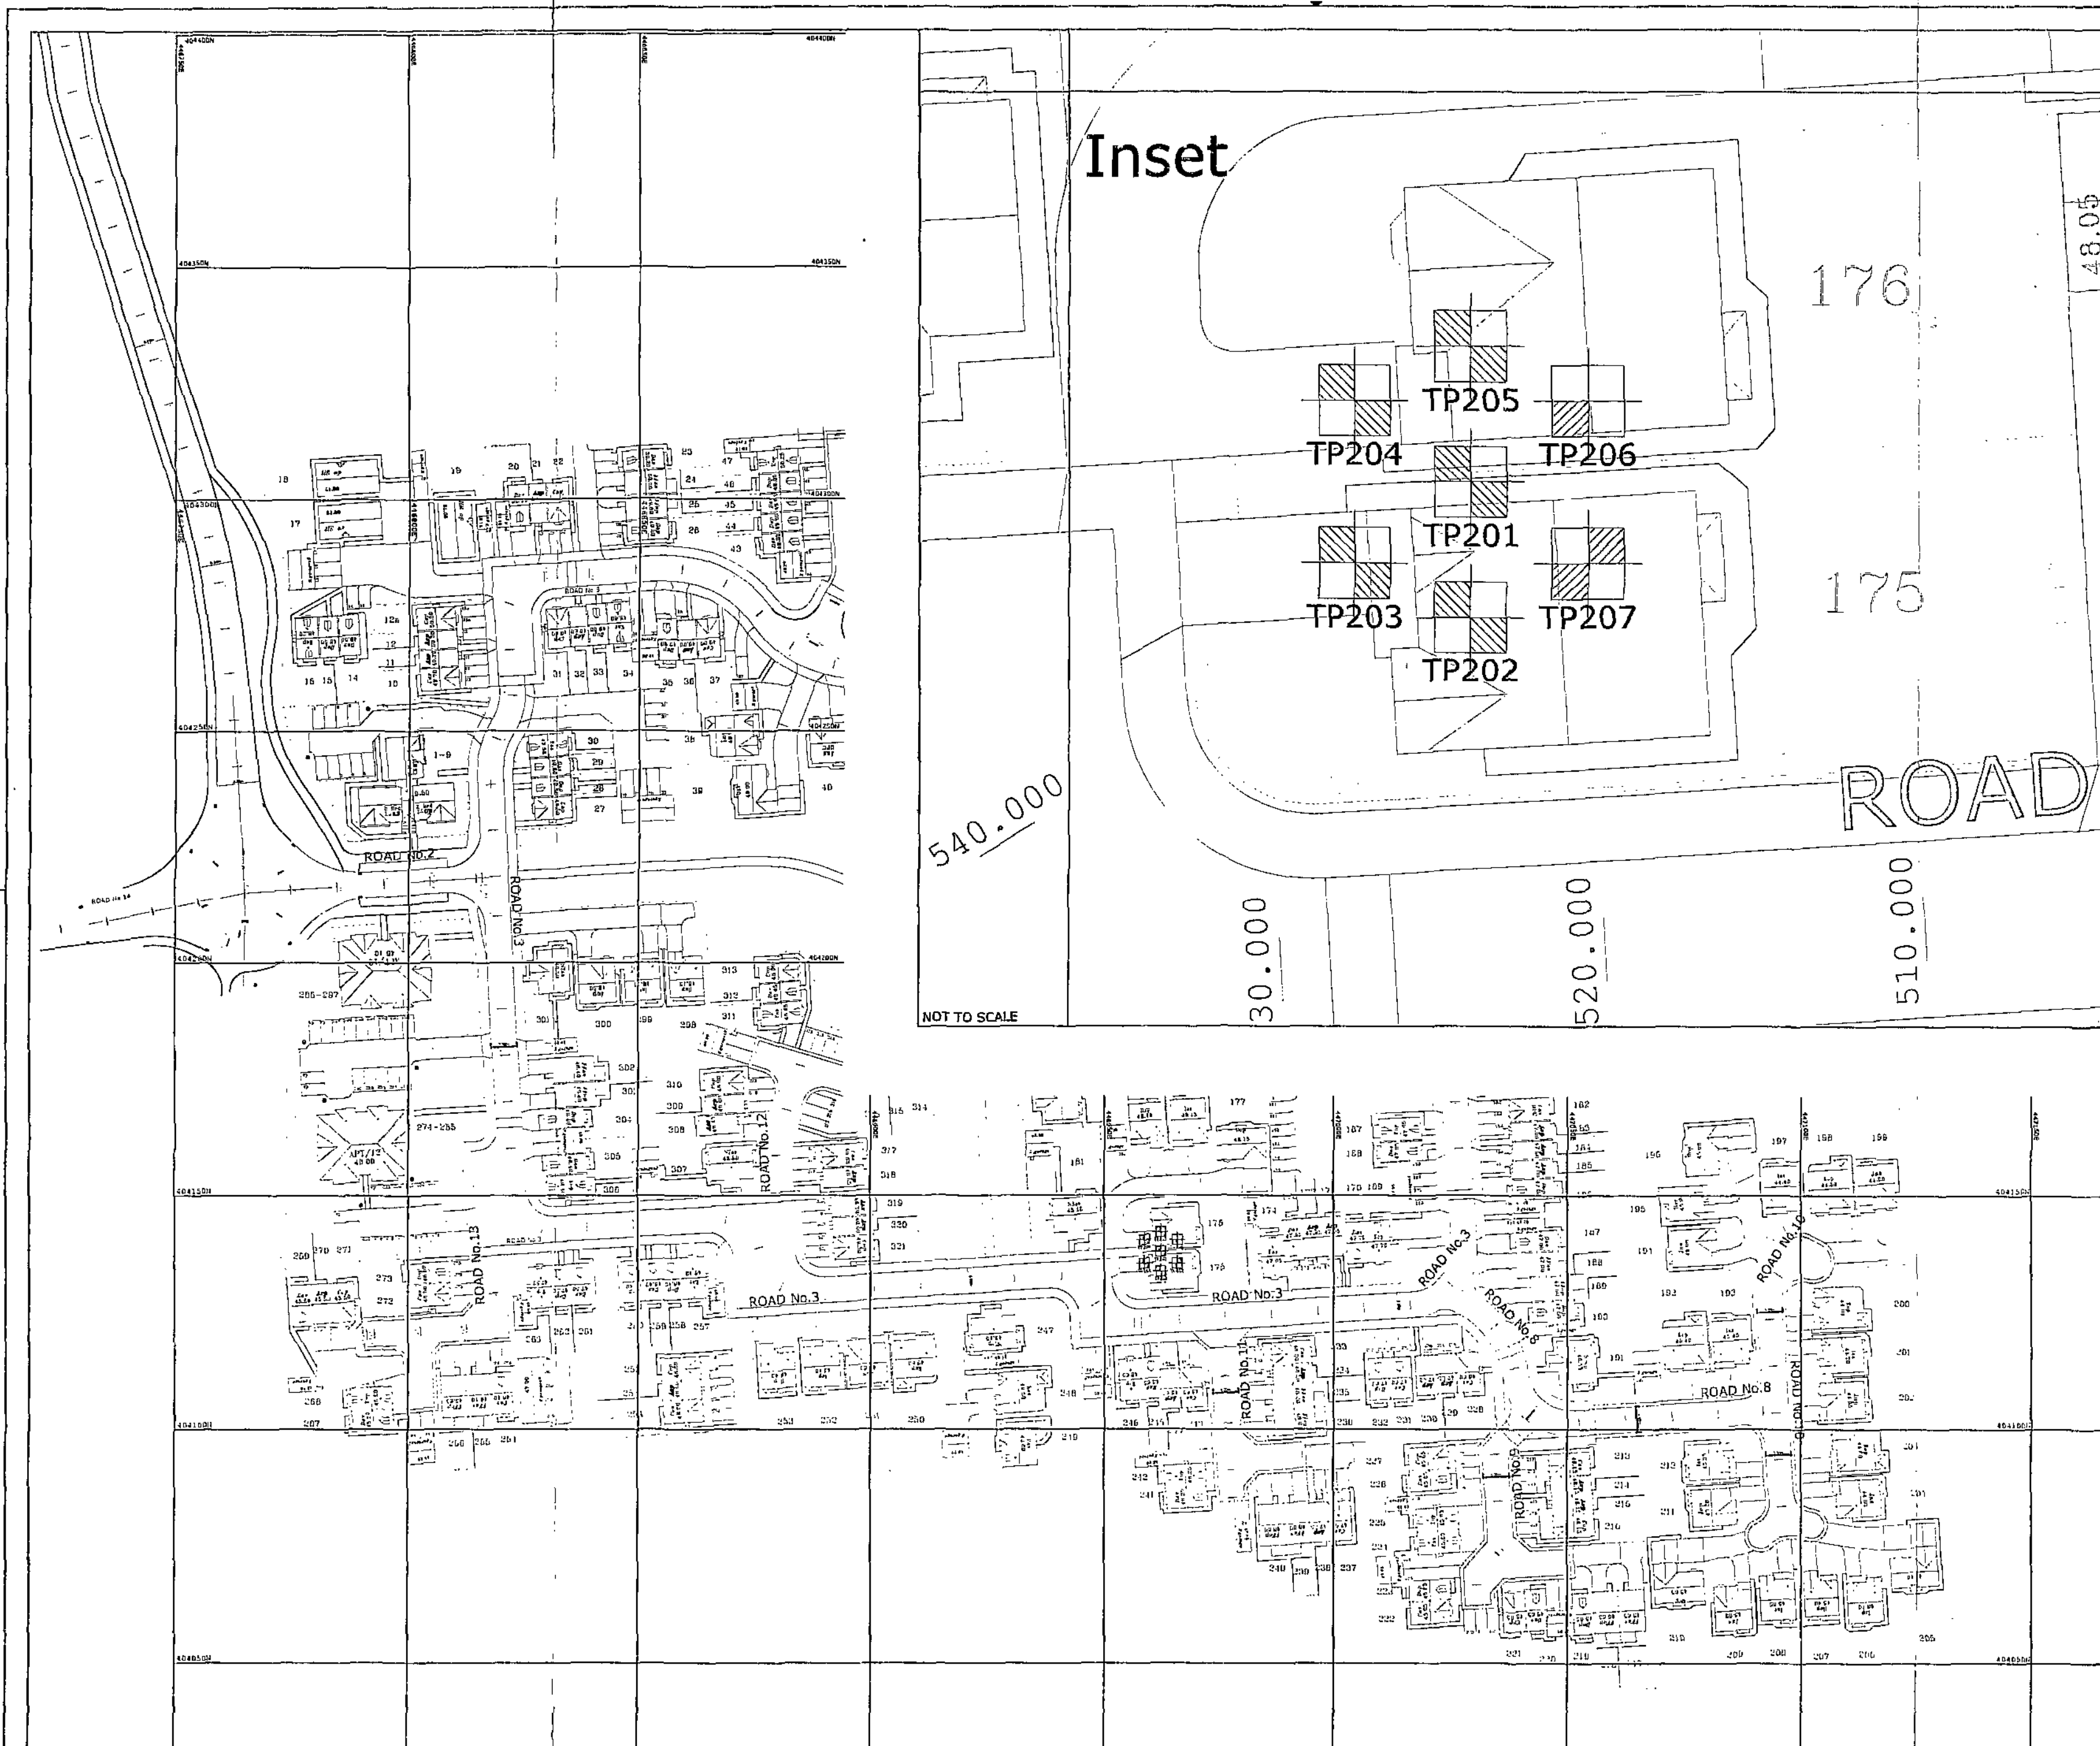


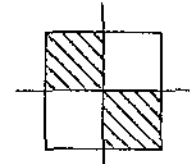


REV.	DESCRIPTION	DATE

KEY

 Trial Pit

TP203

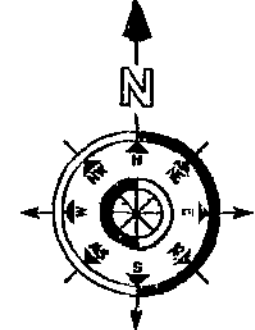

ENCIA
CONSULTING
LIMITED

ENCIA HOUSE, AUDBY LANE
WETHERBY, WEST YORKSHIRE
TEL: - 01937 589955 FAX: - 01937 589944

Ben Bailey
HOMES LIMITED

Elizabeth House
Cliff Street, Mexborough
South Yorkshire, S24 9HQ
Tel: 01709 588261 Fax: 01709 570008

Client


Goldthorpe Colliery,
Goldthorpe

Drawing Title

Location of TP201 - TP207

DRAWN BY	SIGNATURE	DATE	STATUS
MJC		19/07/07	FOR COMMENT ☐
APPROVED BY	SIGNATURE	DATE	FOR APPROVAL ☐
SRJ		19/07/07	DRAFT ☐
			FINAL ☒

SCALE	SHEET SIZE	DRAWING NO.	REVISION
1:1000/NTS	A2	9060/004	

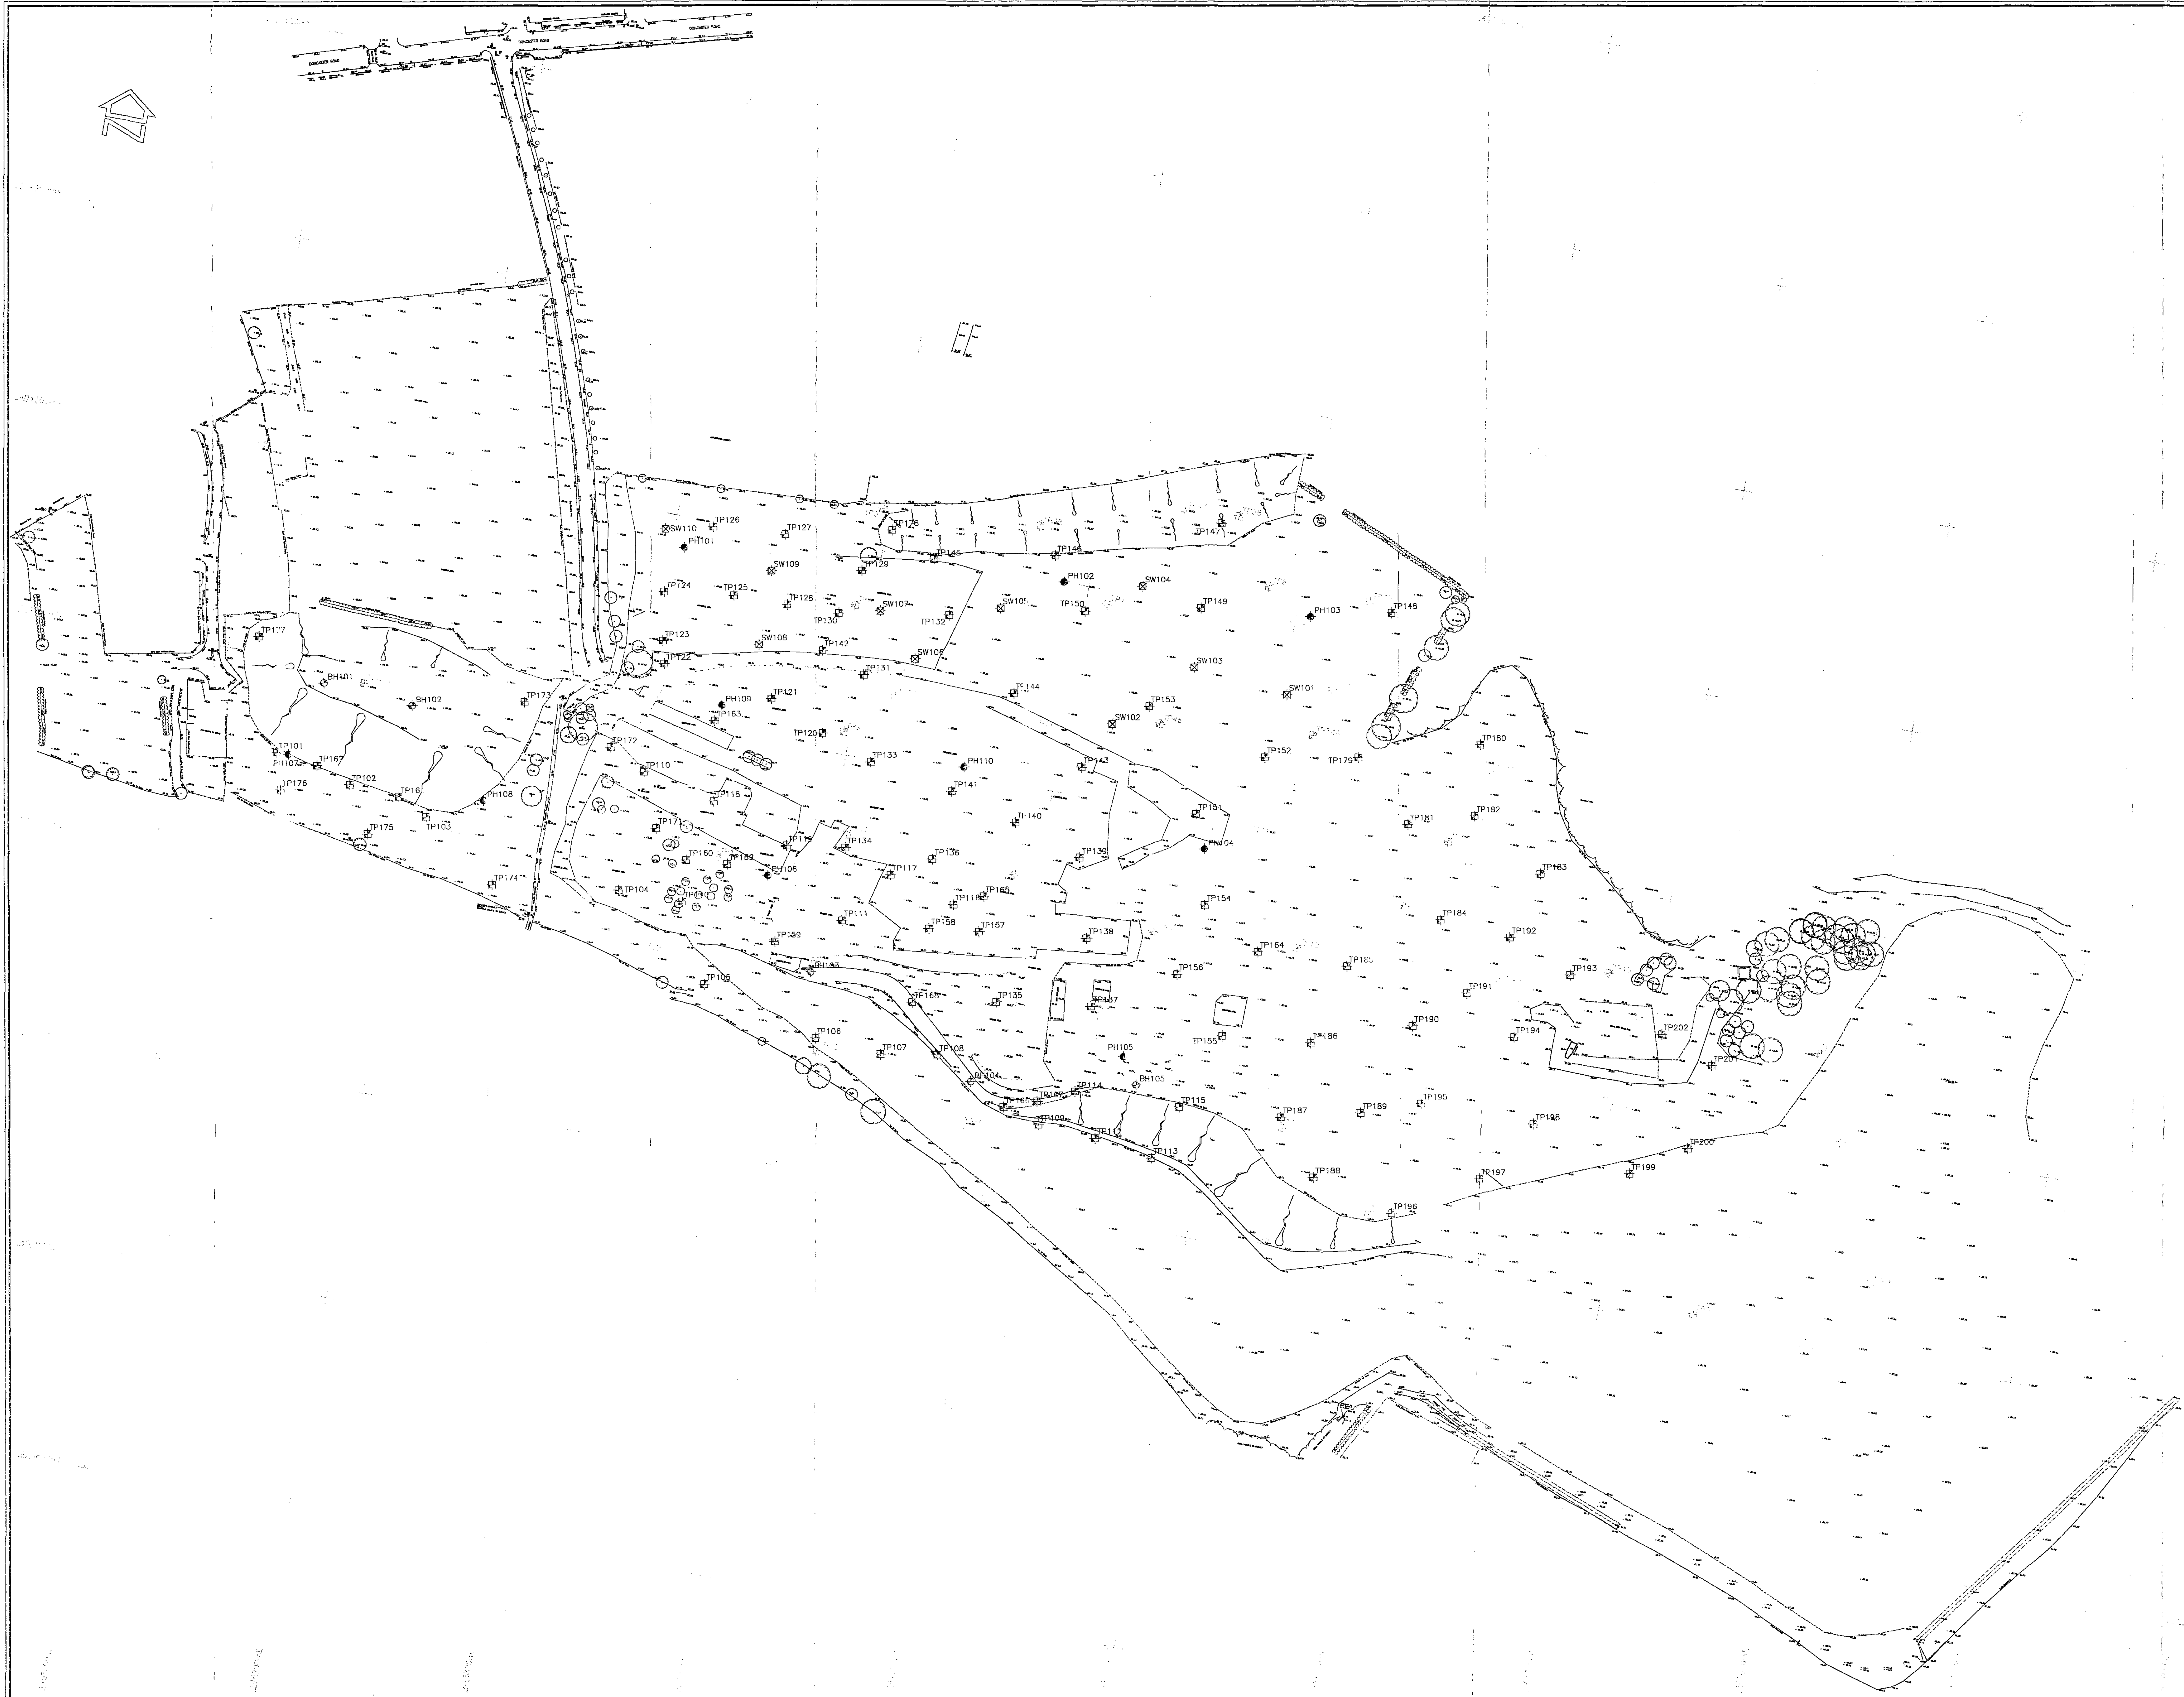

AIG Consultants

AND HOUSE, ALDERLEY LANE,
WETHERBY WEST YORKSHIRE LS22 7RU
TEL: 01937 58955 FAX: 01937 58944

en : iley
SILVERDALE HOUSE
CLIFF STREET, MEXBOROUGH
SOUTH YORKSHIRE, S64 5SD
TEL: 01709 566281 FAX: 01710 570006

**GOLDTHORPE COLLIERY
GOLDTHORPE**


**EXPLORATORY
HOLE
LOCATION
PLAN**

FINAL

DESIGNED BY: G.H. DATE: 30/04/

APPROVED BY: R.H. DATE:

SCALE: 1:1000 2500/5

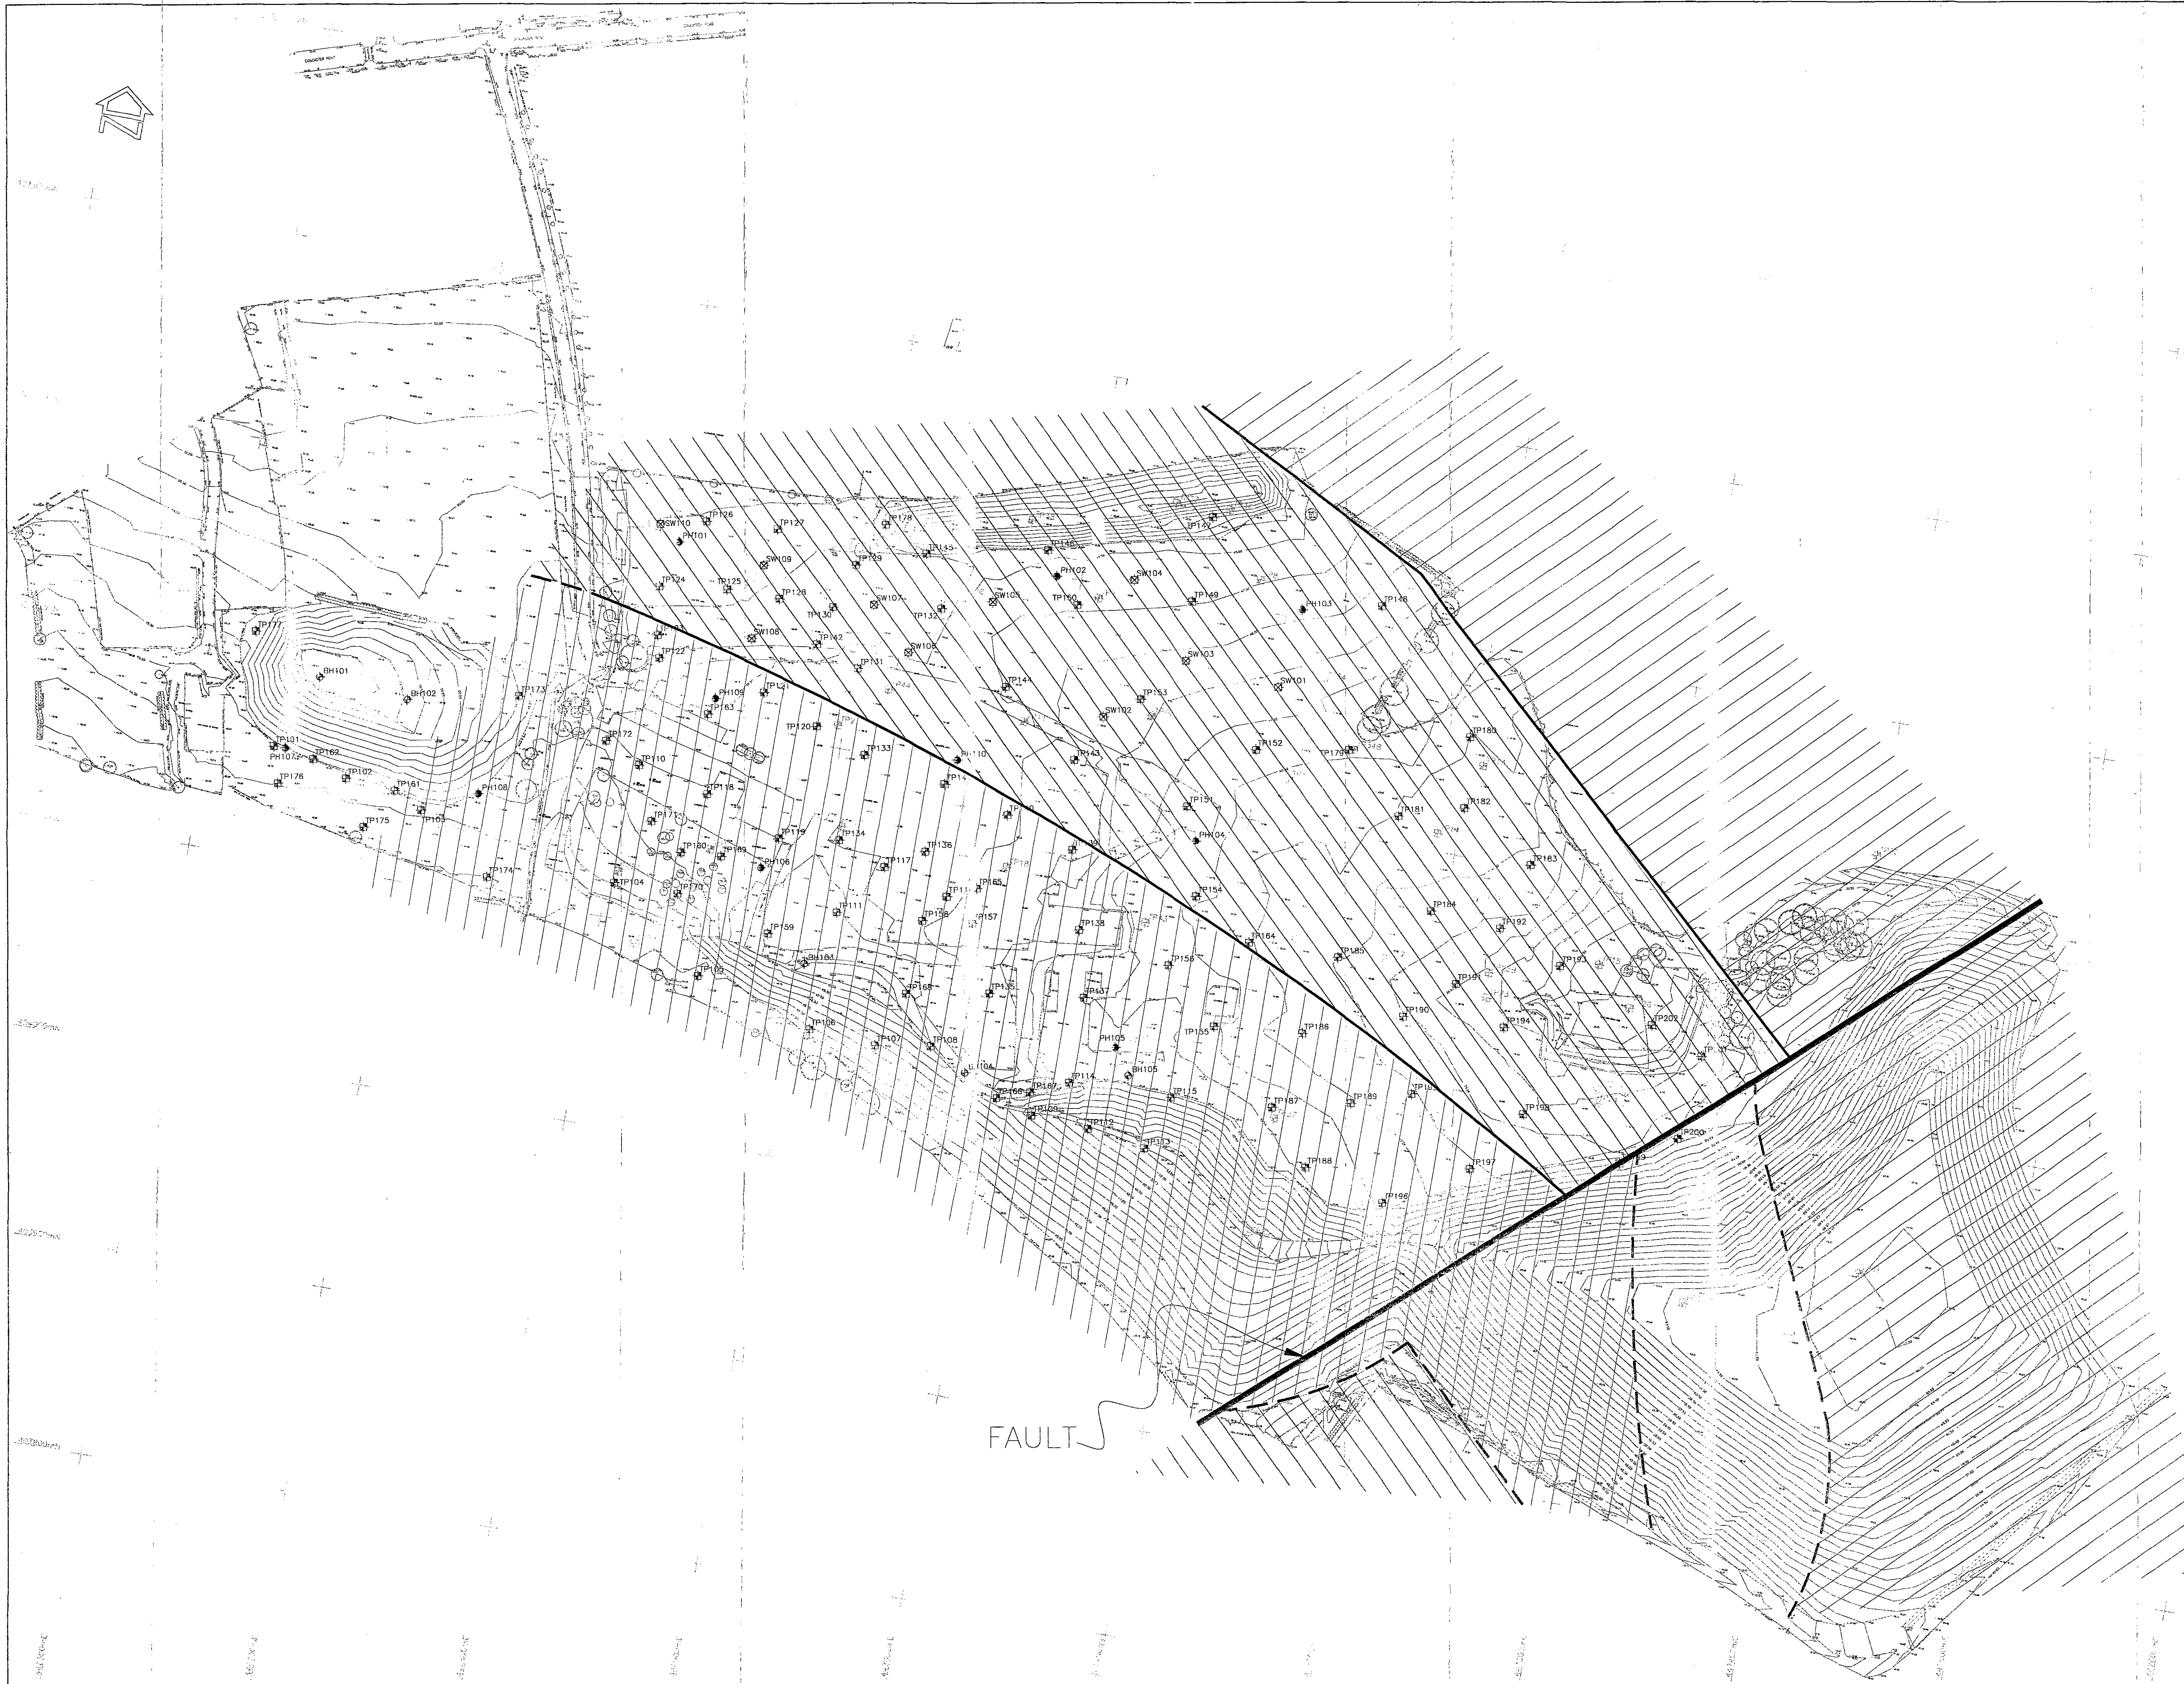

- NOTES
- UPPER COAL MEASURES
 - ACKWORTH ROCK
 - MIDDLE COAL MEASURES
 - SANDSTONE

AIG Consultants
AND HOUSE AUDIT LANE
WETHERBY WEST YORKSHIRE LS22 7ED
TEL: 01937 589655 FAX: 01937 589944

em : iley
SOUTH YORKSHIRE
Elizabeth House
Cliff Street, Mexborough
South Yorkshire, S18 1ED
Tel: 01709 586081 Fax: 01709 670066

JOB TITLE
GOLDTHORPE COLLIERY GOLDTHORPE

DRAWING TITLE
GEOLOGICAL SURVEY

STATUS		FINAL	
DRAWN BY	SIGNATURE	DATE	
G.H.		30/04/02	
APPROVED	SIGNATURE	DATE	
R.H.			
SCALE	DRI No.	2500/7	
1:1000			



NOTES

BOUNDARY OF DEVELOPMENT AREA

MADE GROUND THICKNESS (m)

0 TO 1m

1 TO 2m

2 TO 3m

>3m

AIG Consultants

AIG HOUSE, AUDBY LANE
WETHERBY, WEST YORKSHIRE LS22 7RD
TEL: 01937 589555 FAX: 01937 589944

Ben Bailey
HOMES LIMITED

Elizabeth House
Cliff Street, Mexborough
South Yorkshire, S64 5HQ
Tel: 01709 586261 Fax: 01709 570008

JOB TITLE
GOLDTHORPE
COLLIERY
GOLDTHORPE

DRAWING TITLE
DISTRIBUTION OF
MADE GROUND
THICKNESS

STATUS
FINAL

DRAWN BY
G.H.

SIGNATURE

DATE
28/05/02


APPROVED
R.H.

SIGNATURE

DATE

SCALE
1:500

DRG No.
2500/6

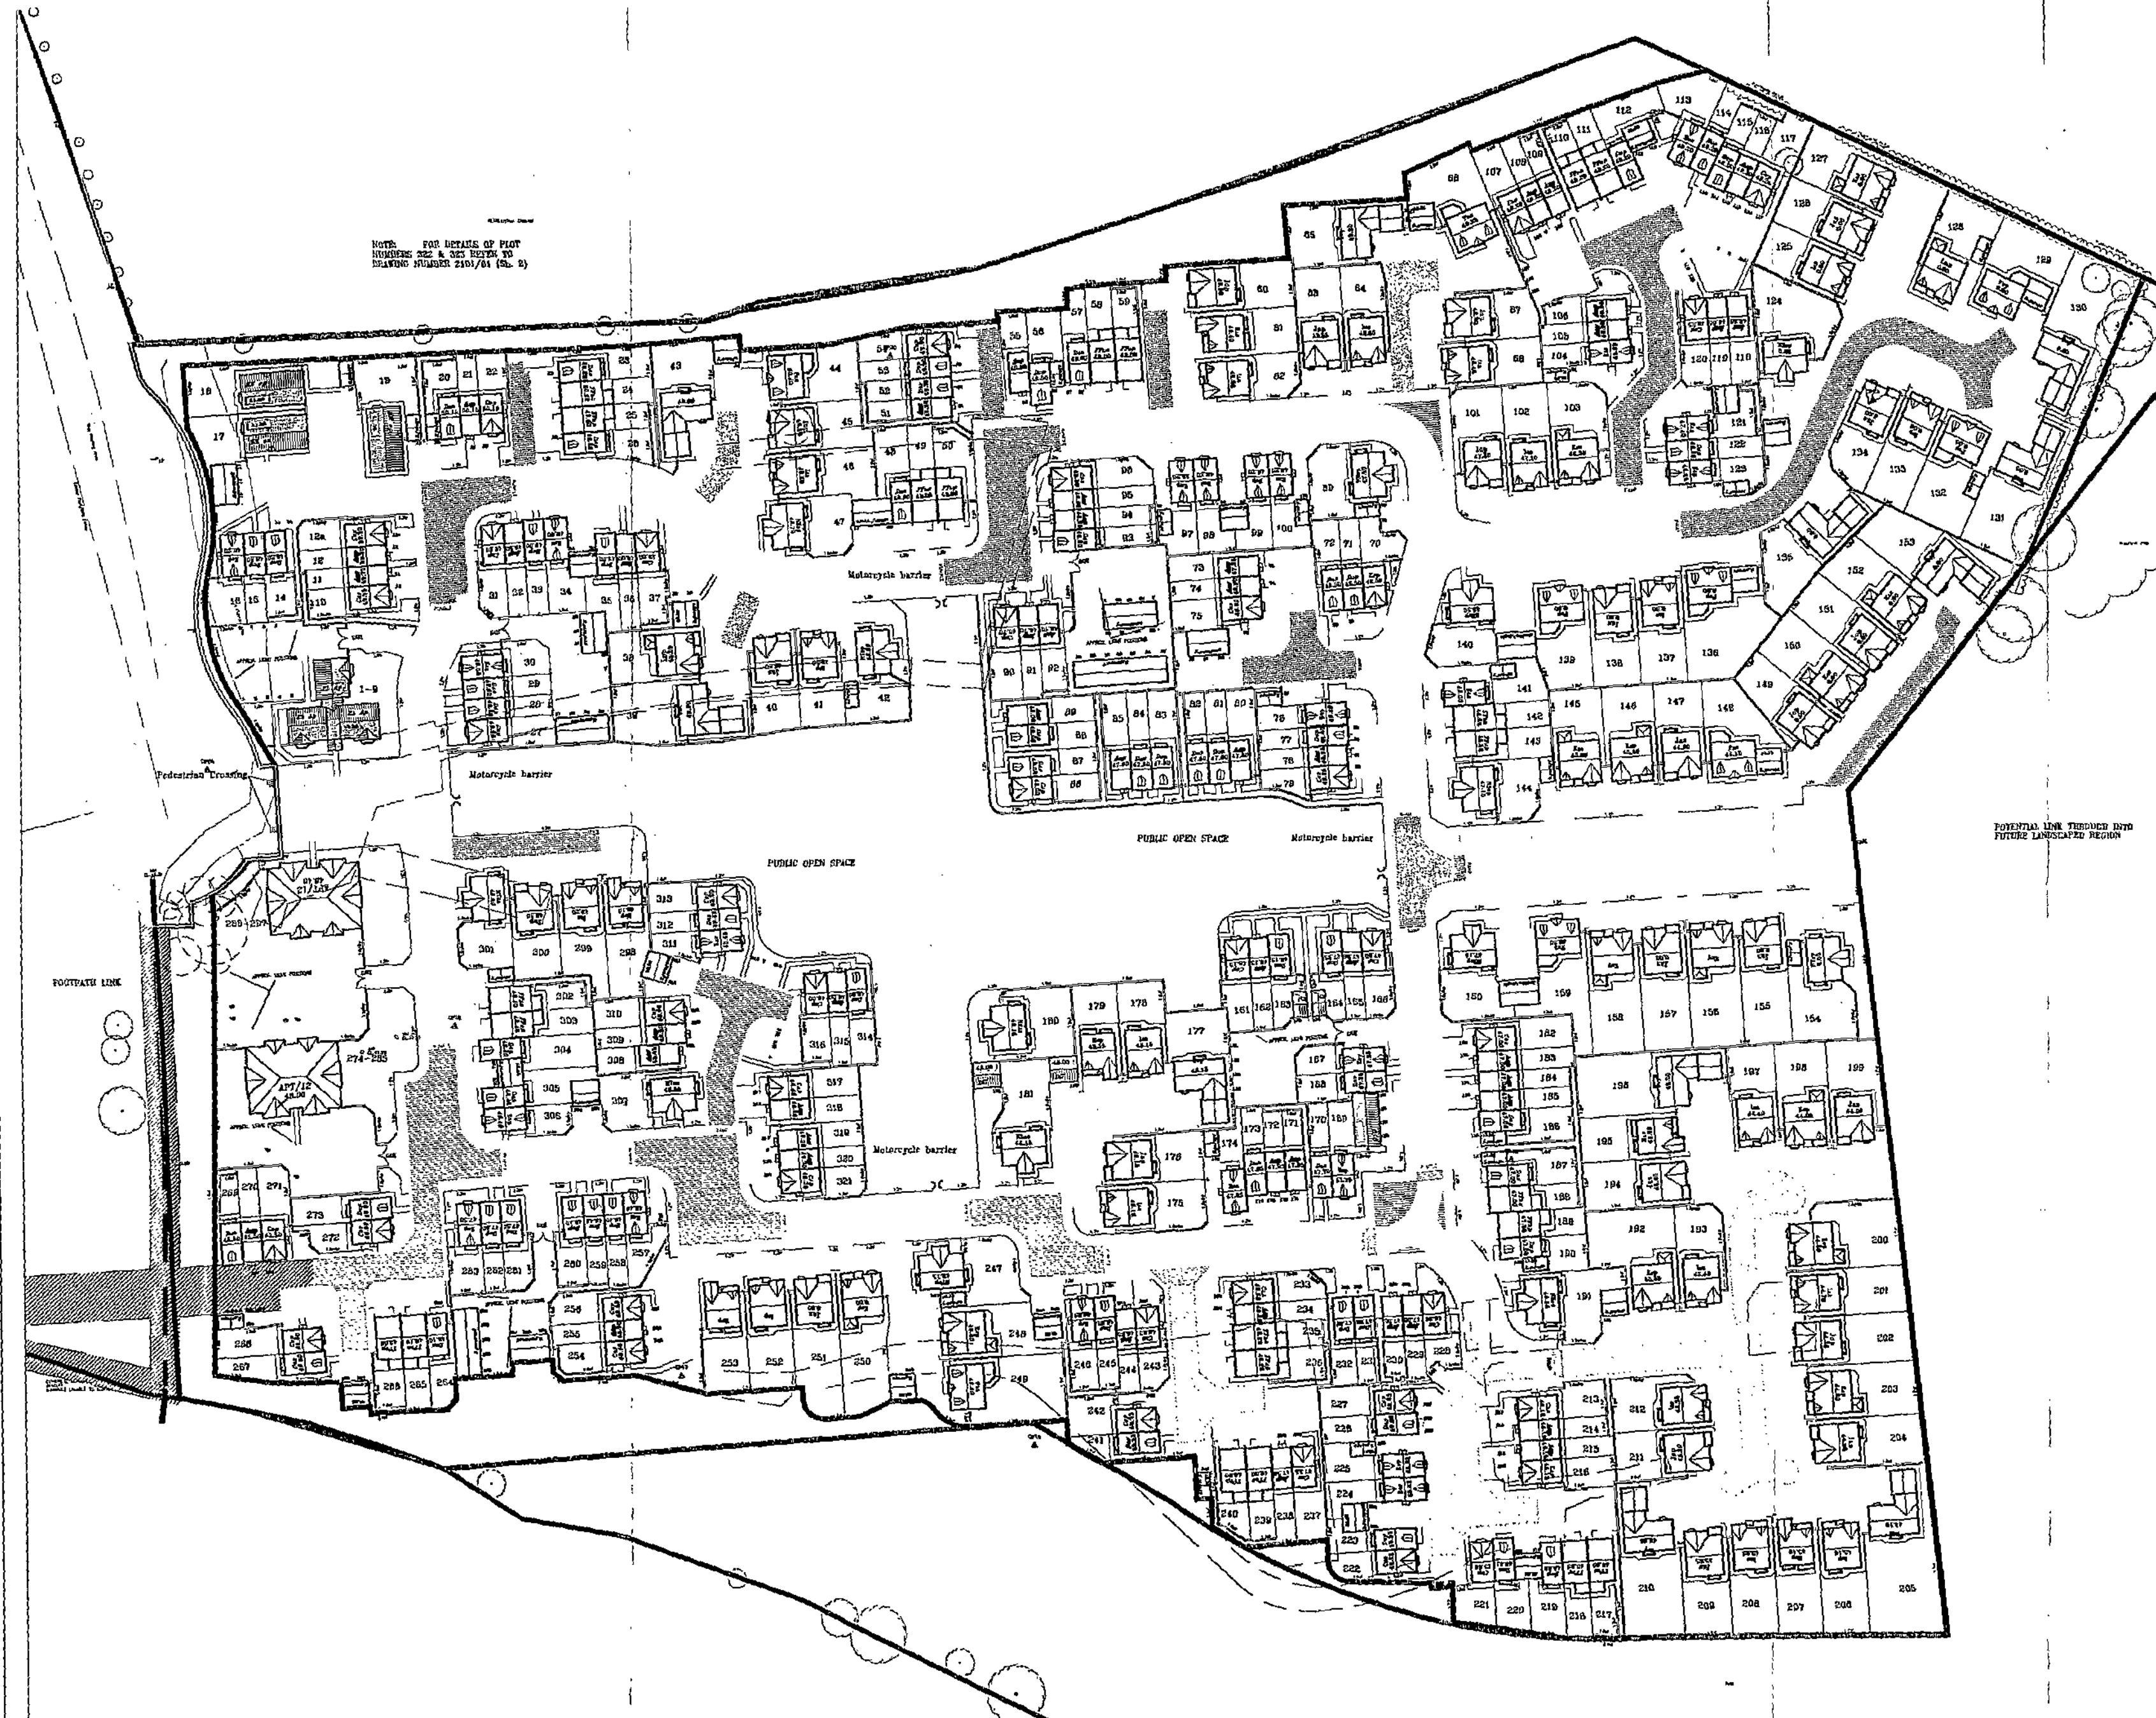

NOTES
BEN BAILEY LAYOUT DRAWING "00 MASTER" - RECEIVED BY EMAIL
16/02/05

REV.	DESCRIPTION	DATE
ENCIA CONSULTING LIMITED ENCIA HOUSE, AUDBY LANE WETHERBY, WEST YORKSHIRE TEL: - 01937 589955 FAX: - 01937 589944		

Ben Bailey
 JONES LIMITED
 Elizabeth House
 Cliff Street, Mexborough
 South Yorkshire, S84 9HQ
 Tel: 01709 586261 Fax: 01709 570008


PROJECT TITLE
GOLDTHORPE COLLIERY, GOLDTHORPE

DRAWING TITLE
PROPOSED LAYOUT

DRAWN BY OGO	SIGNATURE 	DATE 07.03.05	STATUS FOR COMMENT ☐ FOR APPROVAL ☐ DRAFT ☐ FINAL ☒
CHECKED BY RLM	SIGNATURE 	DATE 07.03.05	
SCALE 1:1000		SHEET SIZE A2	

DRAWING NO. **9060/4**

REVISION
A

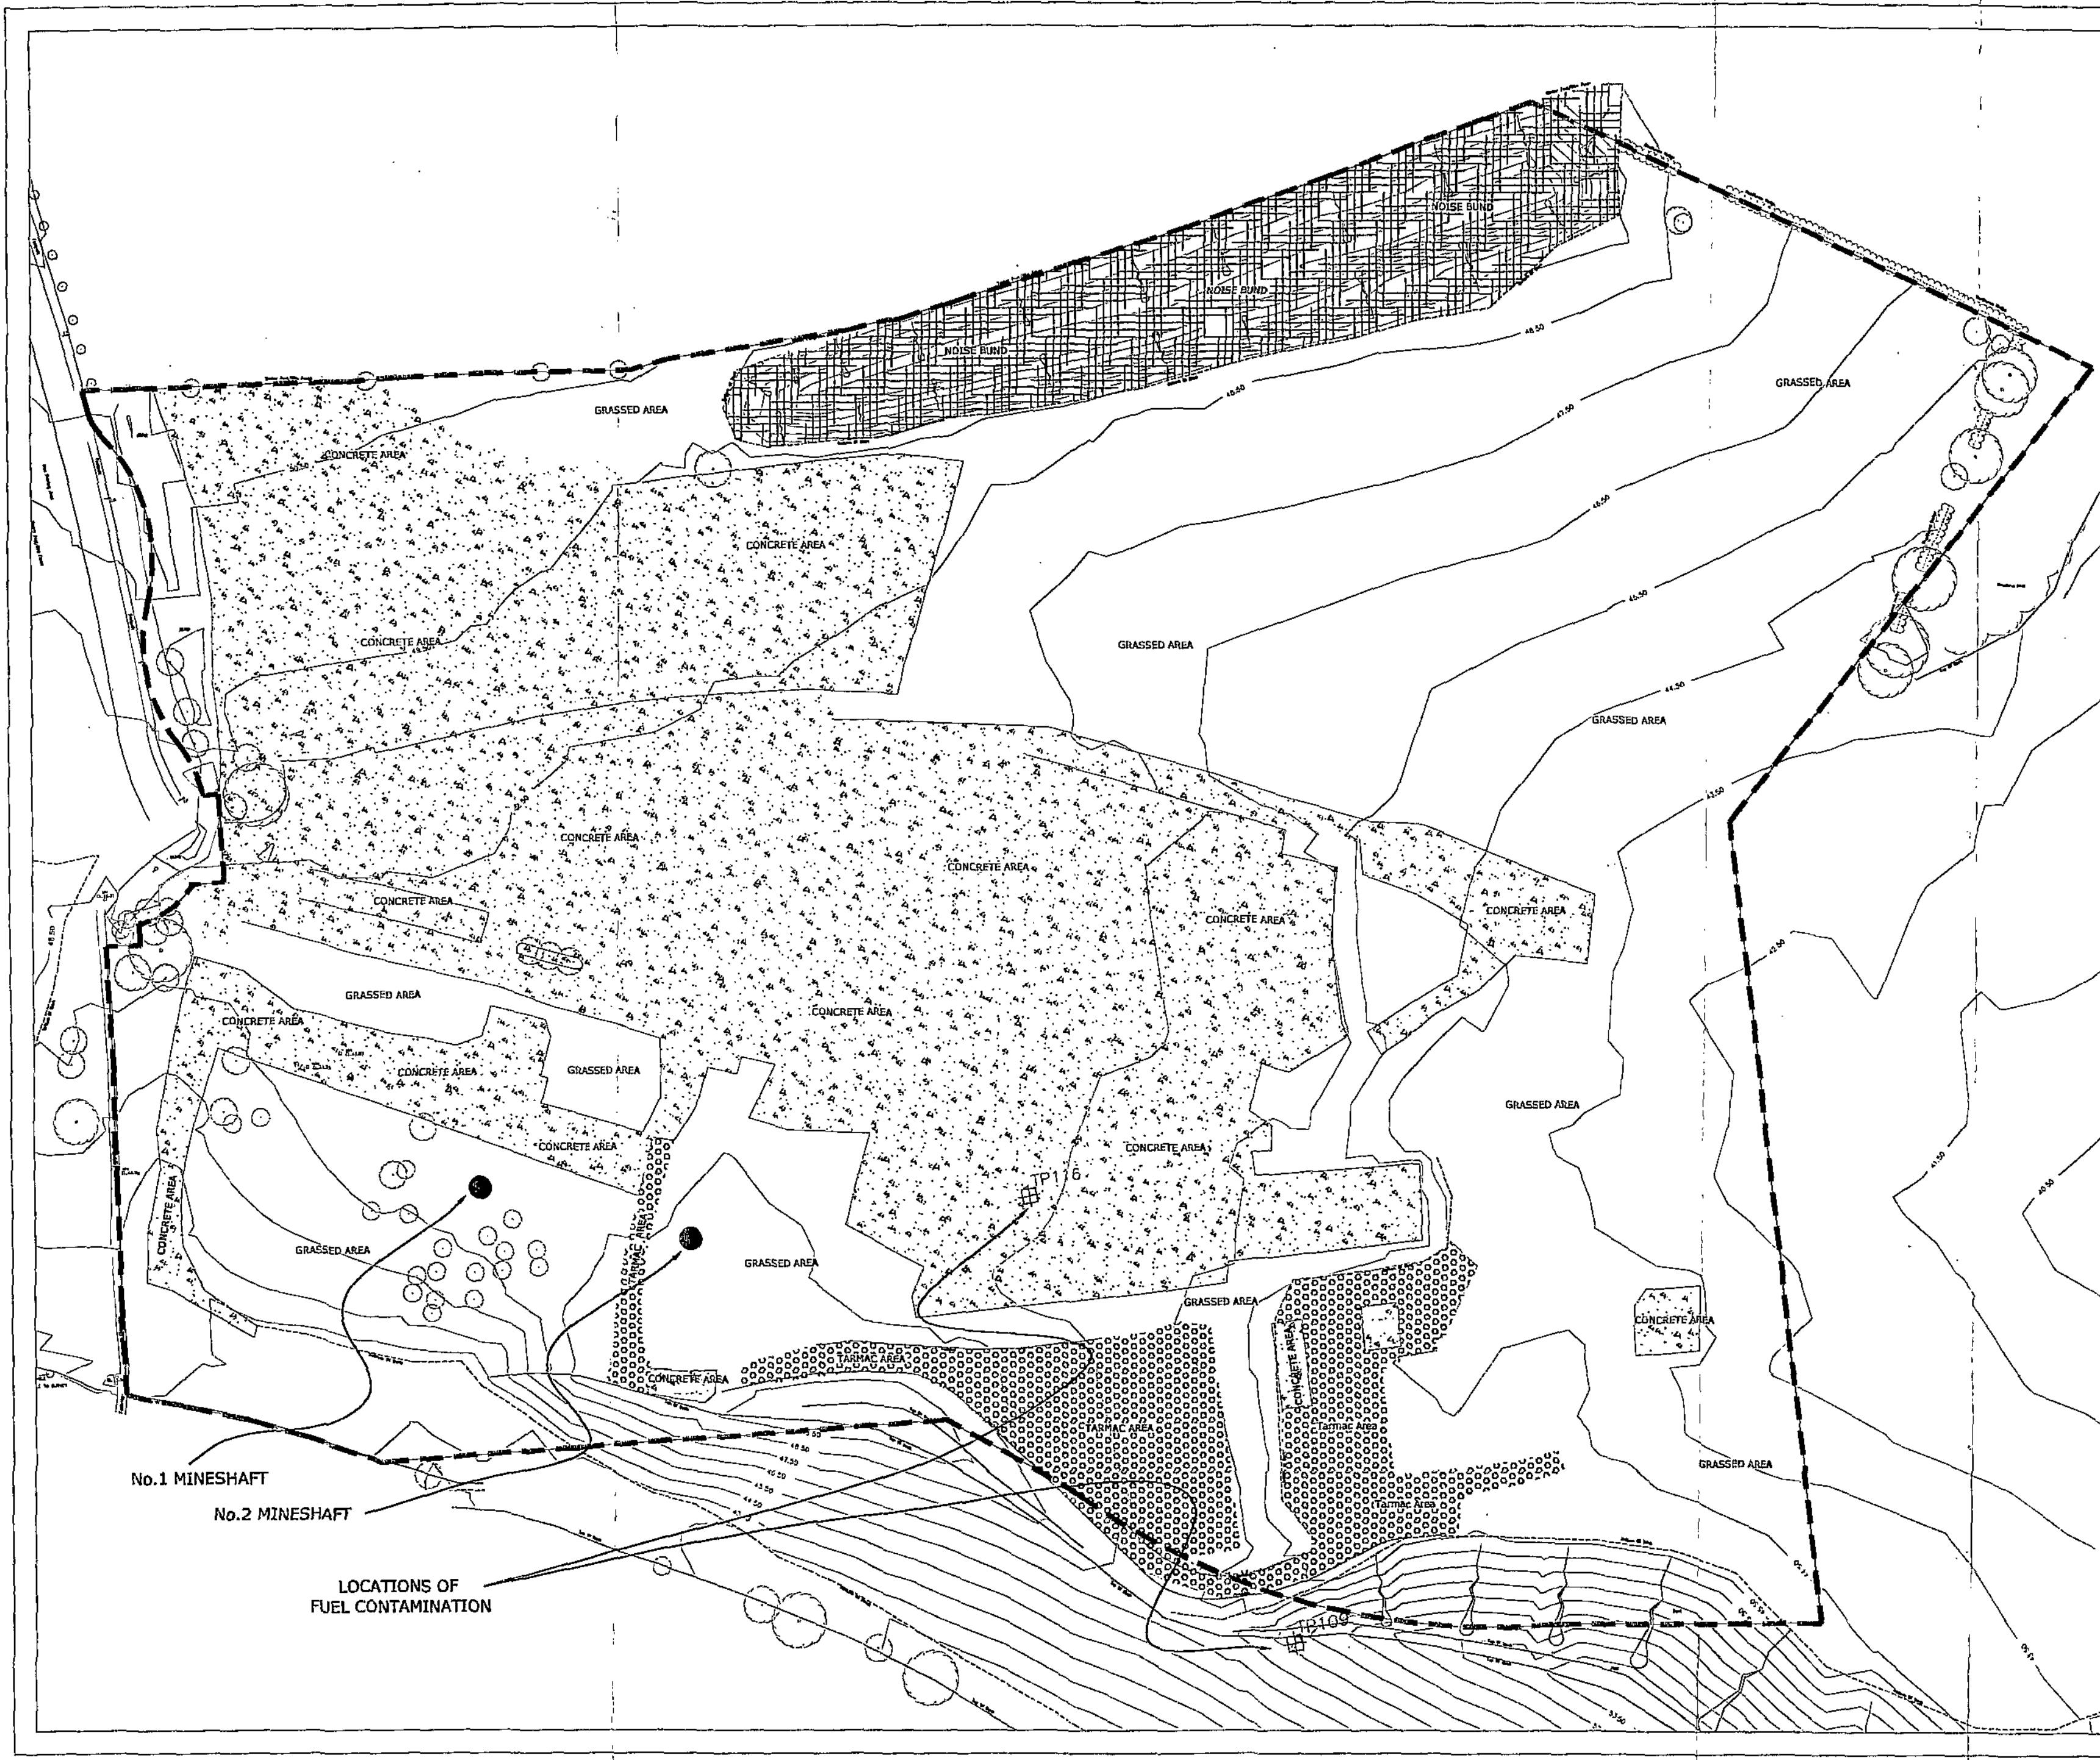

NOTES

KEY

- Concrete Hardstand
- Tarmac Hardstand
- Noise Bund
- Mine Entrance
- TP116 Location of Fuel Contamination
- Approx. Development Site Boundary

REV.	DESCRIPTION	DATE


ENCIA CONSULTING LIMITED
ENCIA HOUSE, AUDBY LANE
WETHERBY, WEST YORKSHIRE
TEL: - 01937 589955 FAX: - 01937 589944

Ben Bailey HOMES LIMITED
Elizabeth House
Cliff Street, Mexborough
South Yorkshire, S84 0HQ
Tel: 01709 588281 Fax: 01709 570008


GOLDTHORPE COLLIERY, GOLDTHORPE

SITE FEATURES

DRAWN BY OGO	SIGNATURE	DATE 07.03.05	STATUS FOR COMMENT ☐ FOR APPROVAL ☐ DRAFT ☐ FINAL ☒
APPROVED BY RLM	SIGNATURE	DATE 07.03.05	
SCALE 1:1000	SHEET SIZE A2	DRAWING NO. 9060/2	REVISION A

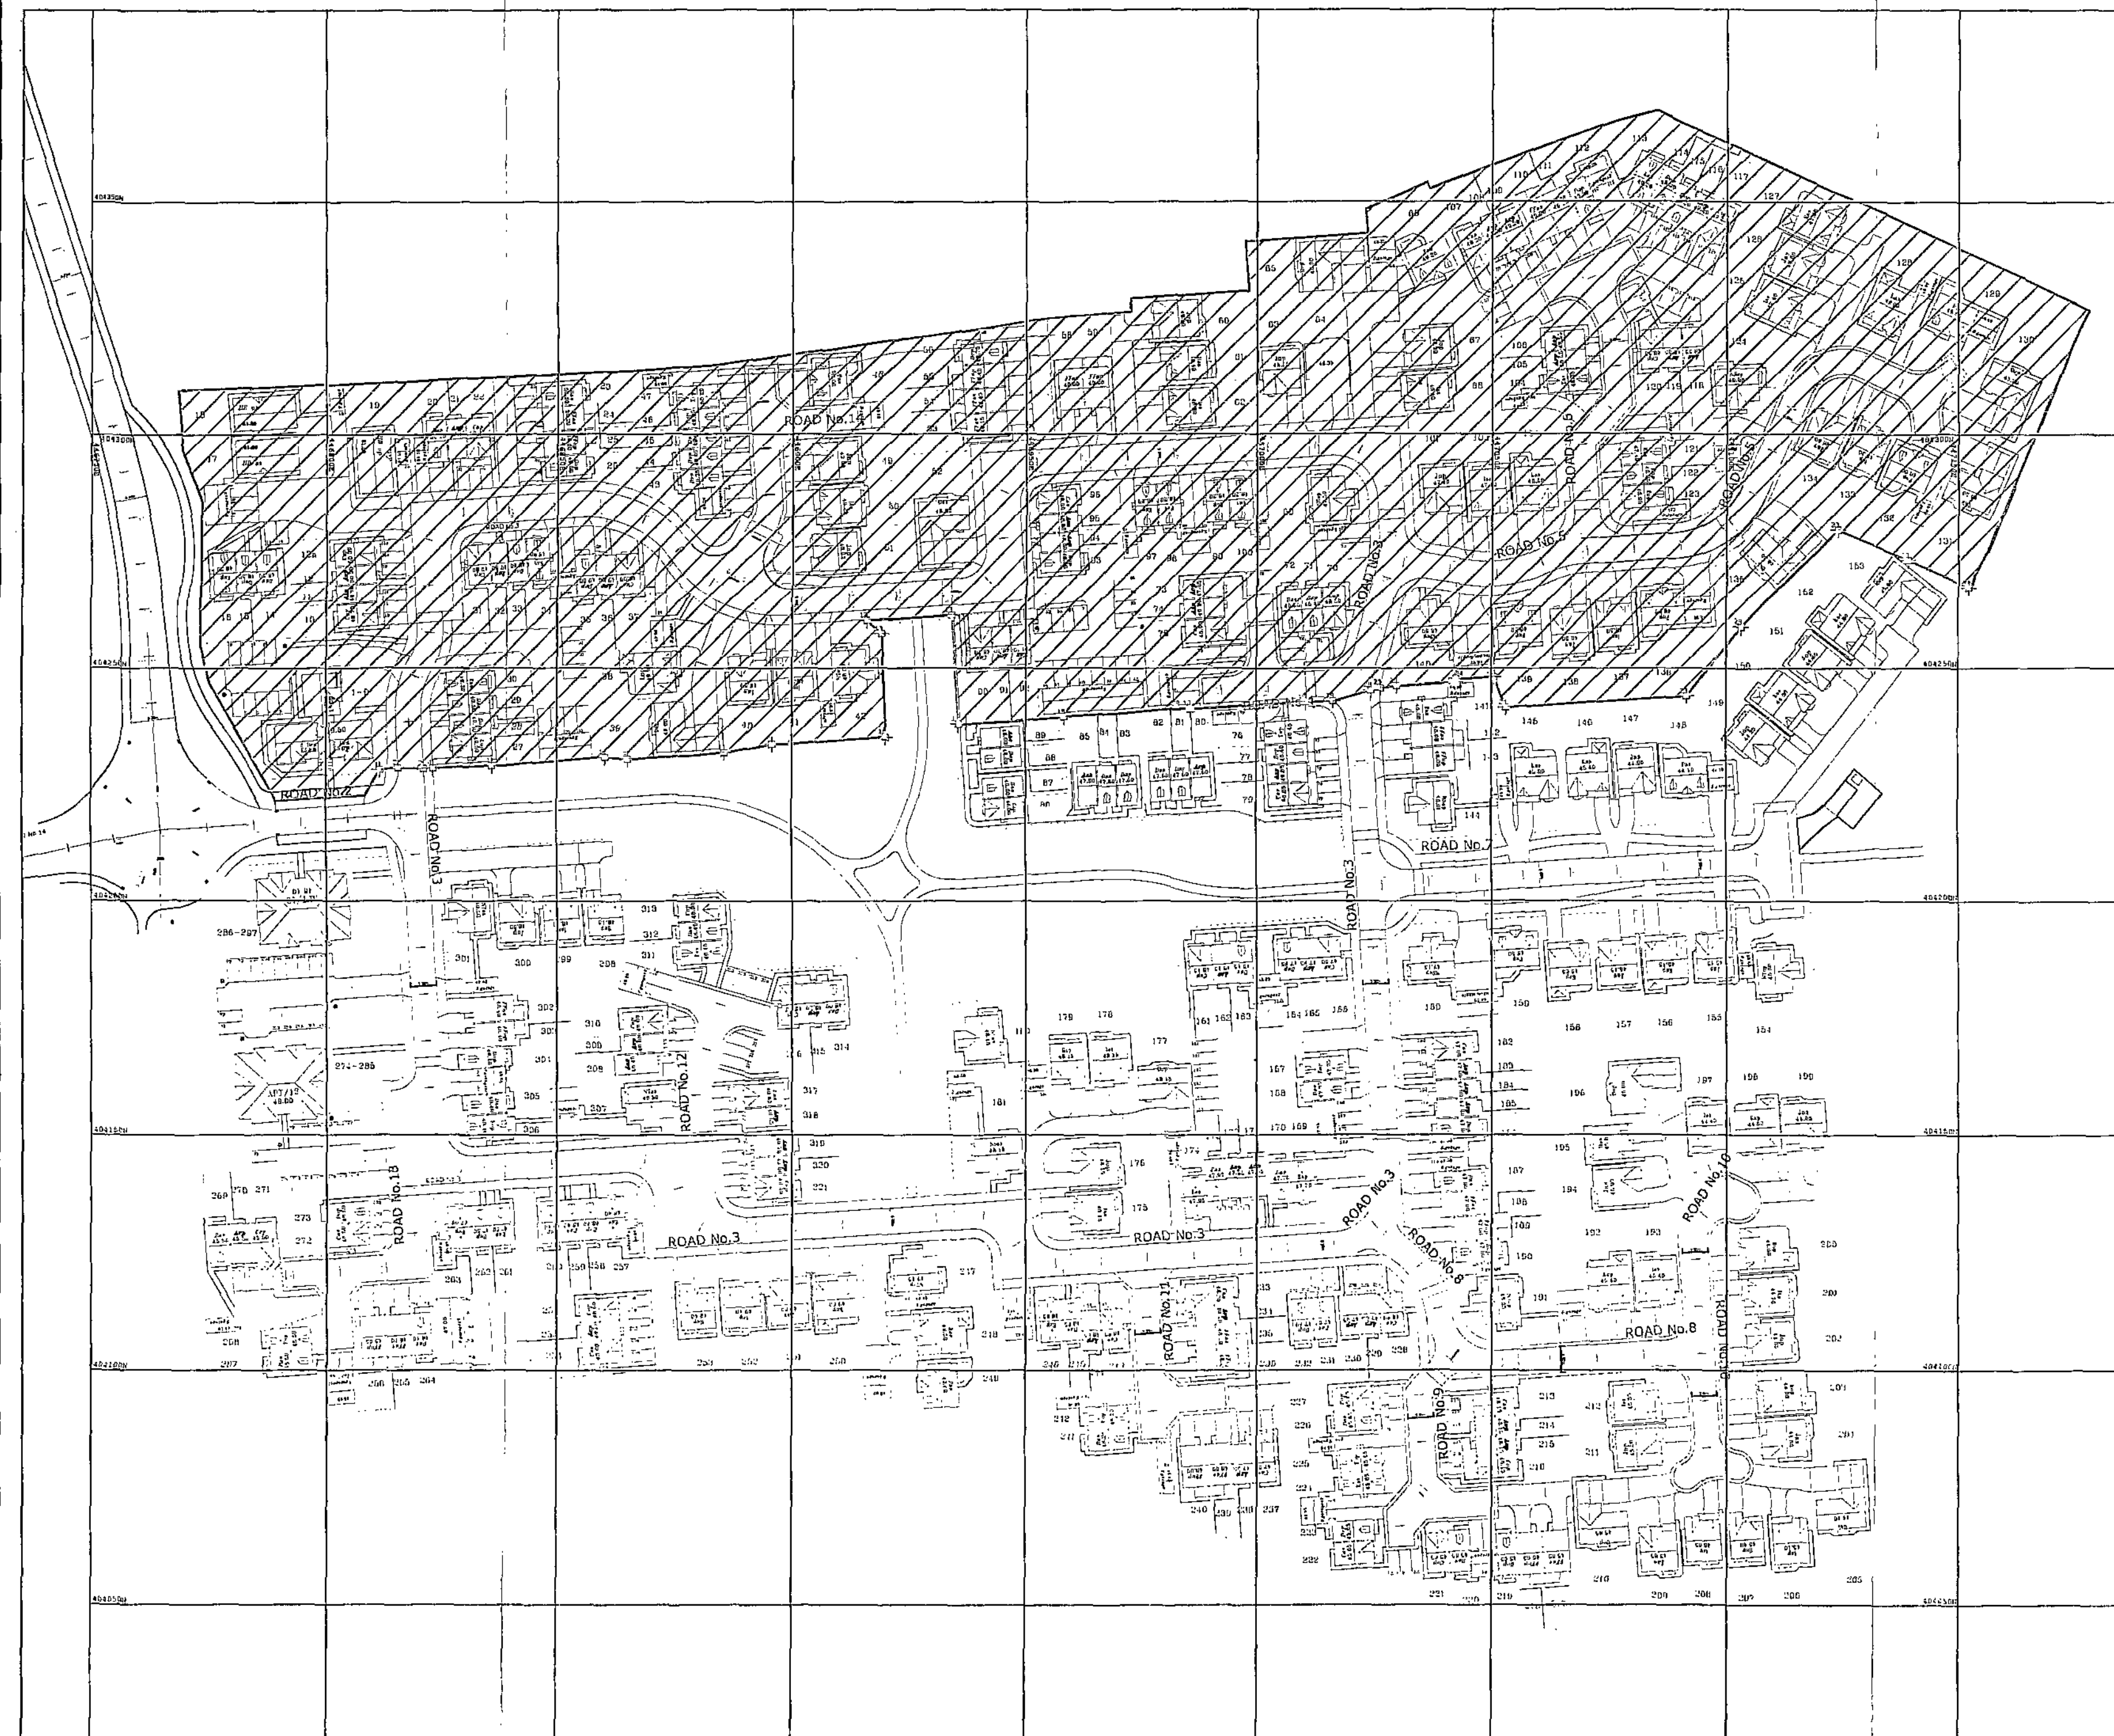


KEY

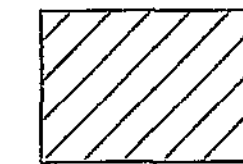

Area stripped of madeground.
Gardens and landscaping within area bounded by green line does not require 1,000mm of clean capping; however, any soil required to raise levels should be chemically 'clean' and suitable for use.

No arisings from other areas of the site should be used within the area bounded by the green line

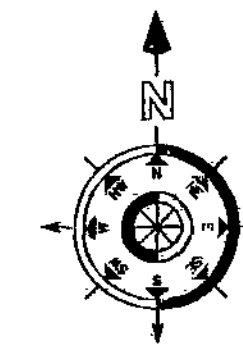

REV.	DESCRIPTION	DATE
------	-------------	------

ENCIA
CONSULTING
LIMITED

ENCIA HOUSE, AUDBY LANE
WETHERBY, WEST YORKSHIRE
TEL: - 01937 589955 FAX: - 01937 589944

CLIENT

Ben Bailey
HOMES LIMITED

Elizabeth House
Cliff Street, Mexborough
South Yorkshire, S84 9HQ
Tel: 01709 586251 Fax: 01709 570000

JOB TITLE


Goldthorpe Colliery,
Goldthorpe

DRAWING TITLE

Area of Made Ground Removal

DRAWN BY MJC	SIGNATURE	DATE 19/07/07	STATUS FOR COMMENT
APPROVED BY SRJ	SIGNATURE	DATE 19/07/07	FOR APPROVAL DRAFT FINAL


SCALE	SHEET SIZE	DRAWING NO.	REVISION
1:1000	A2	9060/003	

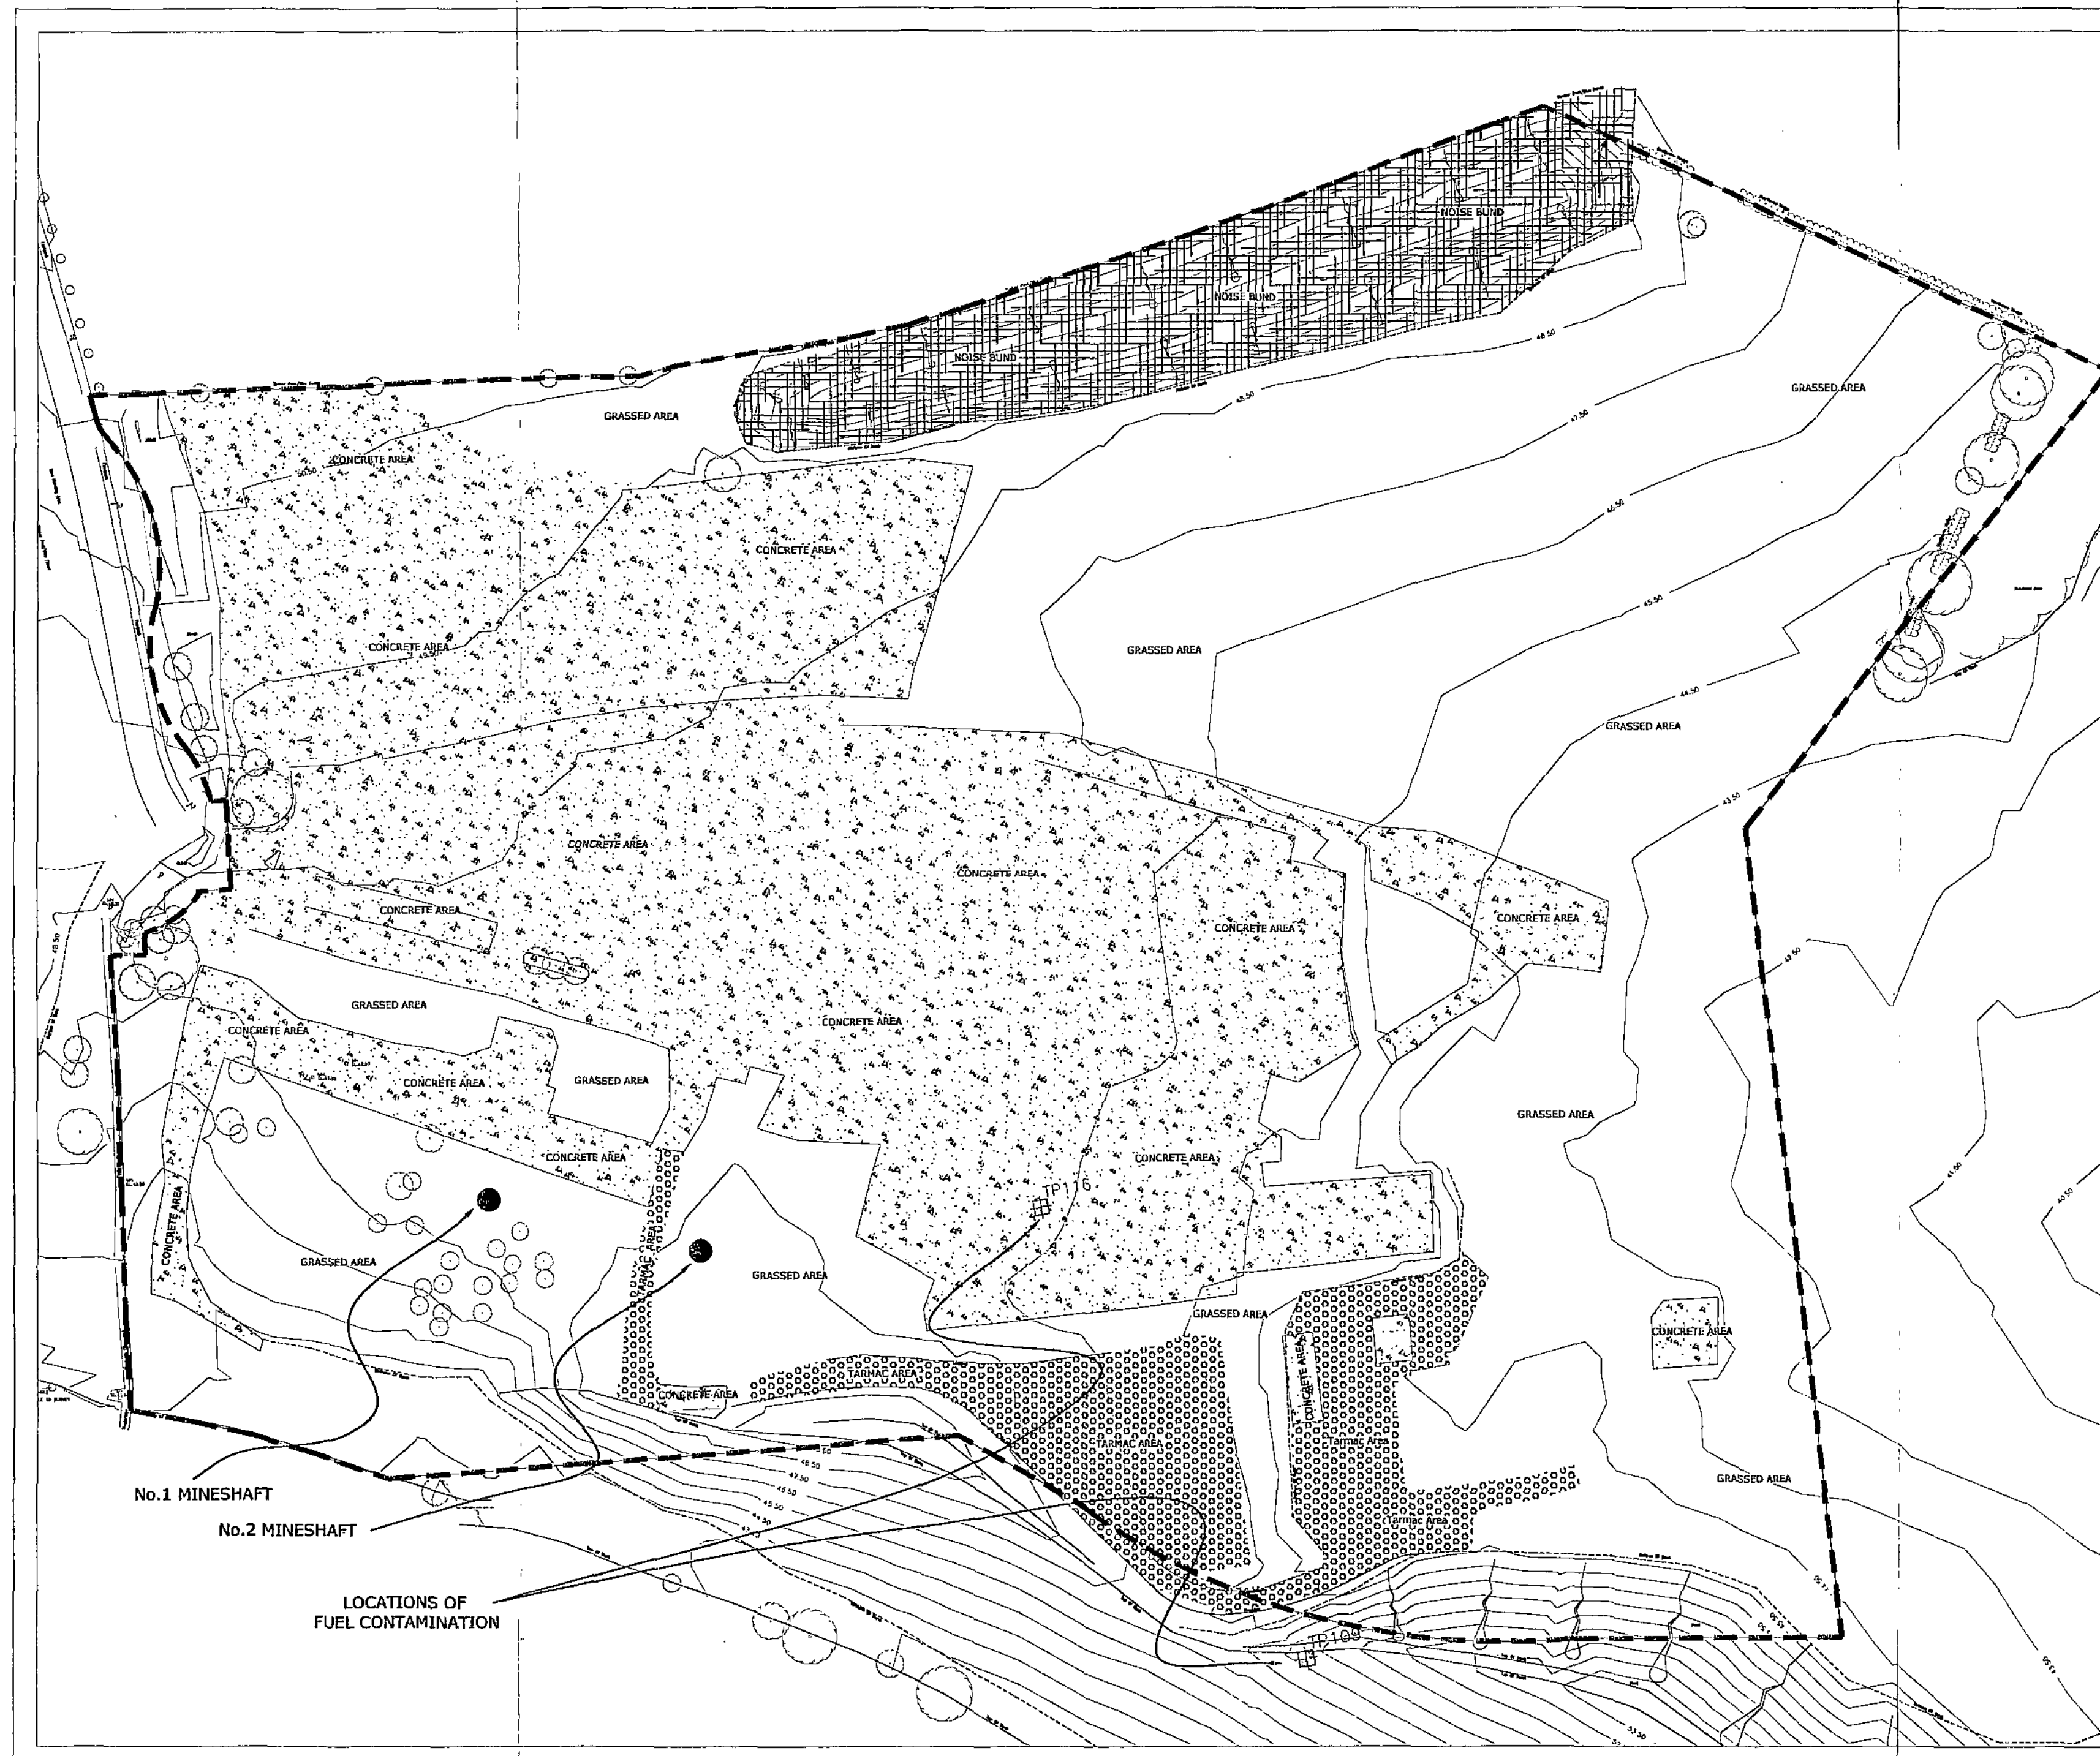

NOTES

KEY

- Concrete Hardstand
- Tarmac Hardstand
- Noise Bund
- Mine Entrance
- TP116 Location of Fuel Contamination
- Approx. Development Site Boundary

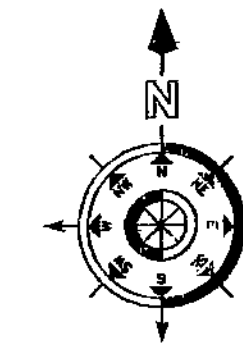

REV.	DESCRIPTION	DATE
------	-------------	------

ENCIA
CONSULTING
LIMITED


ENCIA HOUSE, AUDBY LANE
WETHERBY, WEST YORKSHIRE
TEL: - 01937 589955 FAX: - 01937 589944



**GOLDTHORPE COLLIERY,
GOLDTHORPE**

SITE FEATURES

DRAWN BY MJC	SIGNATURE	DATE 25/07/05	STATUS FOR COMMENT ☐ FOR APPROVAL ☐ DRAFT ☐ FINAL ☒
APPROVED BY SRJ	SIGNATURE	DATE 25/07/05	
SCALE 1:1000	DRAWING NO. A2	REVISION 9060/002	

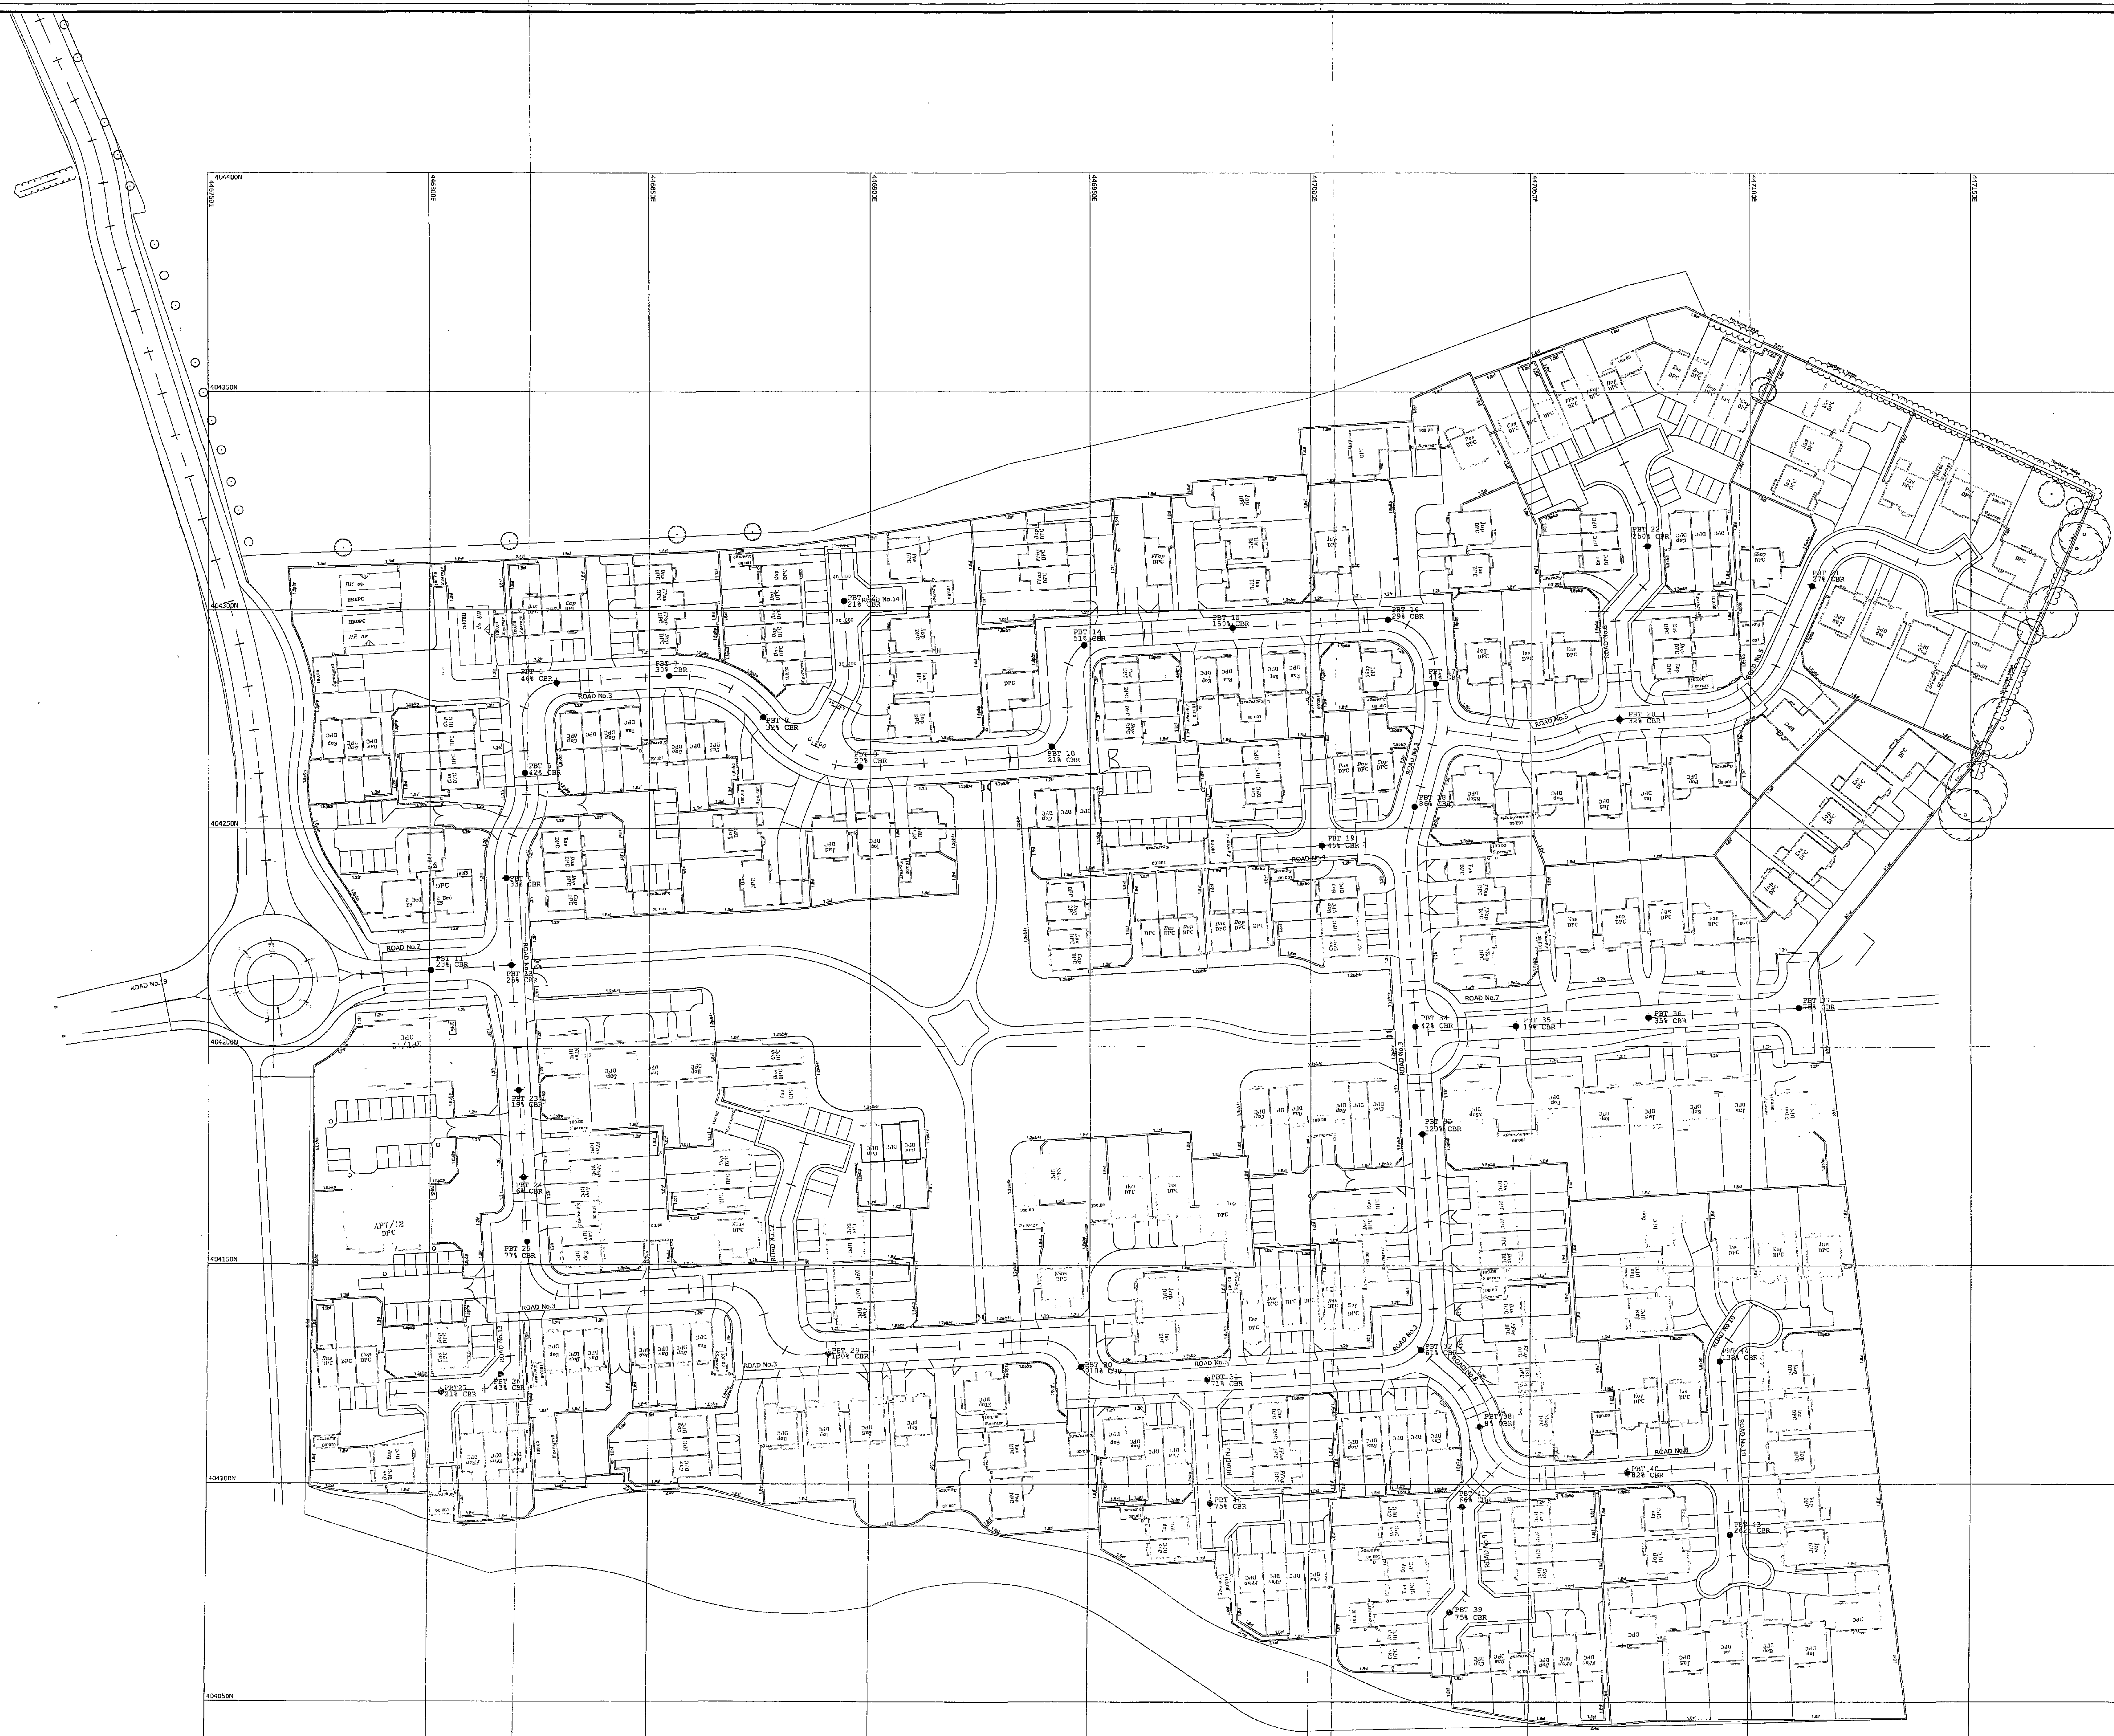

KEY

PBT 29
130% CBR

Plate bearing test
location and %CBR

The Employer must not amend any drawing, design or other intellectual property produced by Encia, without permission in writing from Encia in advance of any amendments being made. In the event that such written permission is not obtained in advance of the amendments being made, Encia shall not be liable for any damage and/or losses occurring as a result of the amended drawing, design or other intellectual property.

CLIENT

Ben Bailey
Elizabeth House
Cliff Street, Metherby
South Yorkshire, S84 9SQ
Tel: 01709 610061 Fax: 01709 670006

ENCIA
CONSULTING
LIMITED
ENCIA HOUSE, AUDBY LANE
WETHERBY, WEST YORKSHIRE
TEL: 01937 589955
FAX: 01937 589944

DWG TITLE

Goldthorpe Colliery,
Goldthorpe



DRAWING TITLE

Plate Bearing Test
Locations

STATUS

FINAL

DRAWN BY	MJC	DATE	17/07/06
APPROVED BY	SRJ	DATE	17/07/06
SCALE	1:500	DRAW NO.	9060/006

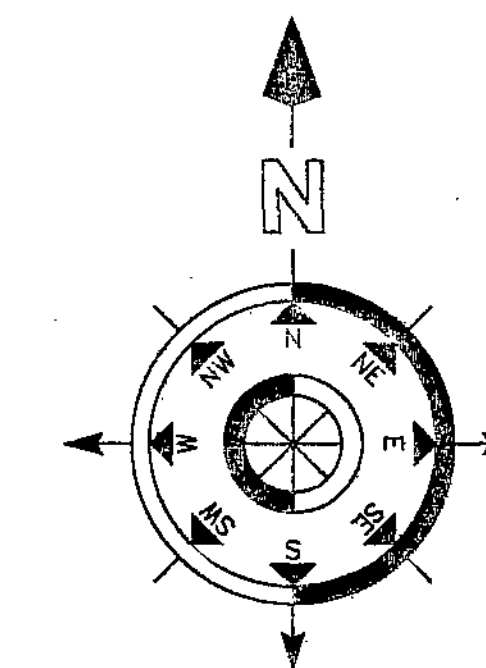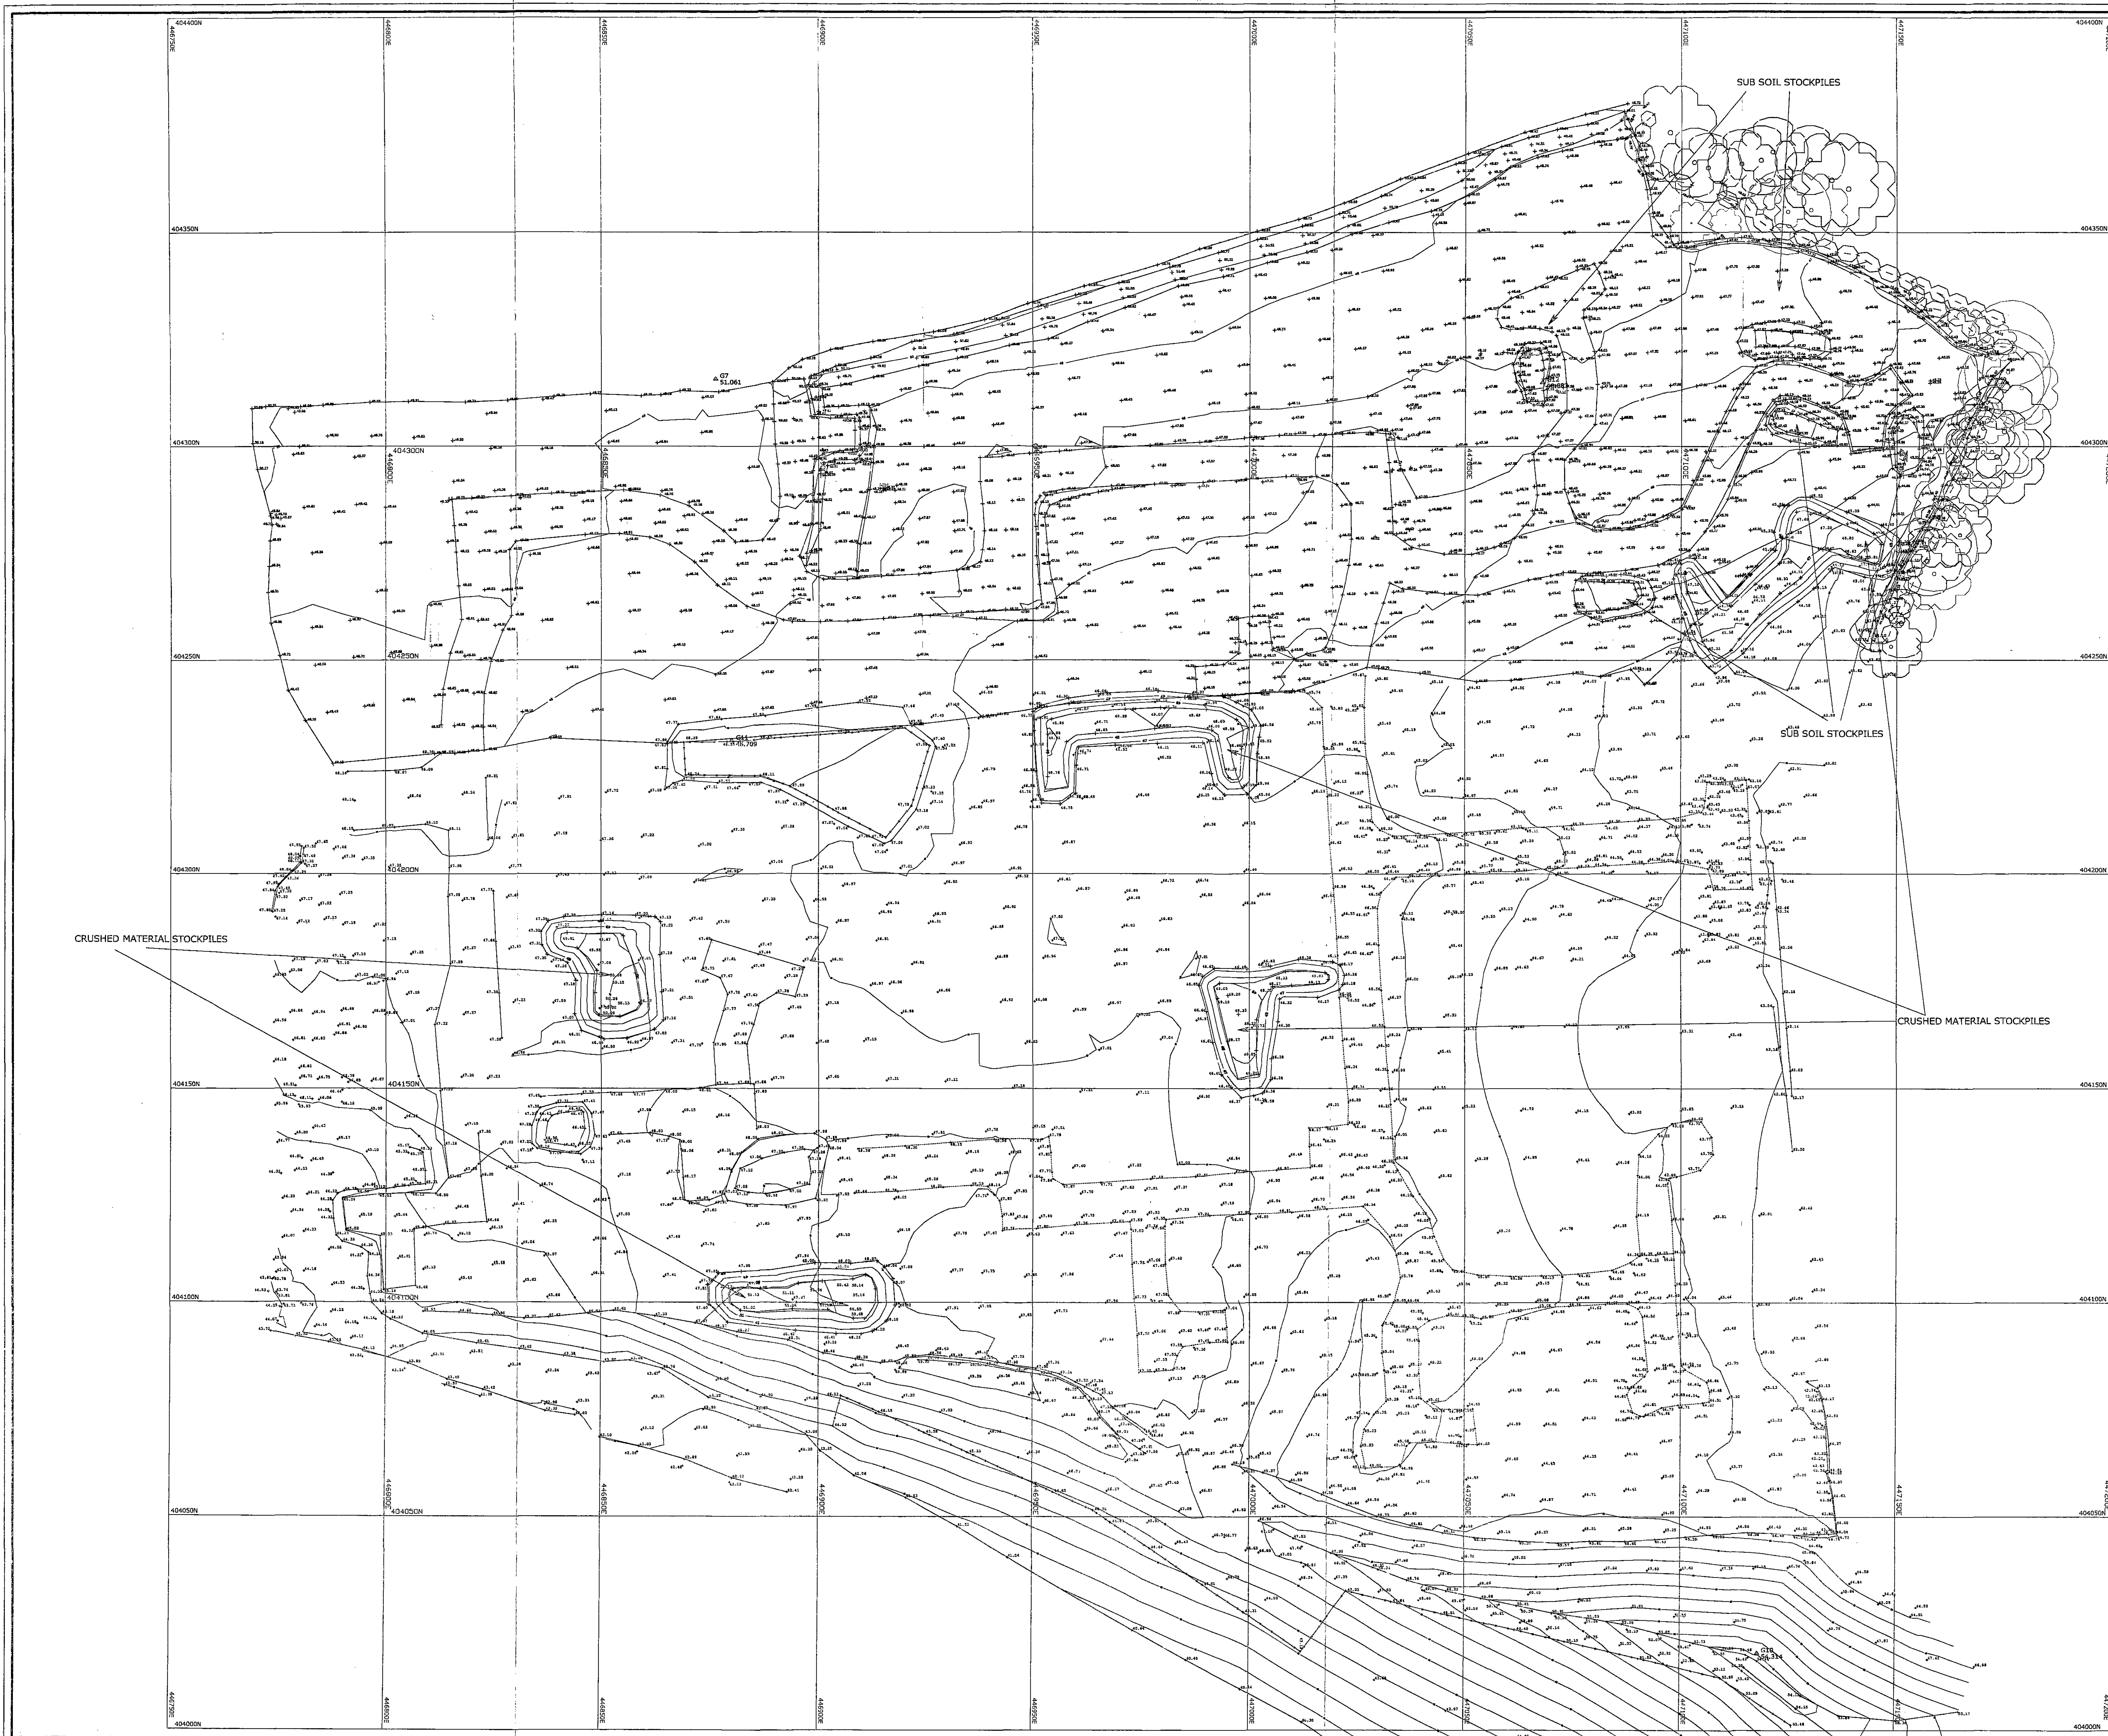

LEGEND

- △ 55.315 Station Point
- + 46.37 Spot Level
- Detail Line
- Primary Contour
- Secondary Contour
- + 46.37 Levels prior to stock piles been placed.

NOTE: Revision K of Engineering Layout used for Gray Underlay.

The Employer must not amend any drawing, design or other intellectual property produced by Encia, without permission in writing from Encia in advance of any amendments being made. In the event that such written permission is not obtained in advance of the amendments being made, Encia shall not be liable for any damage and/or losses occurring as a result of the amended drawing, design or other intellectual property.

CLIENT

Ben Bailey Homes

ENCIA
REMEDIAL LIMITED

ENCIA House Audby Lane
Wetherby West Yorkshire LS22 7RD
TEL: 01937 589977 FAX: 01937 589966

DWG TITLE
Goldthorpe Colliery,
Barnsley

DRAWING TITLE
As Built (All Phases)

STATUS
FOR APPROVAL

DRAWN BY G.R.	SIGNATURE	DATE 04/08/06
APPROVED J.P.B.	SIGNATURE	DATE 04/08/06

SCALE
1:500

DWG NO.
81539/REM/033



NOTES

Development Area Boundary

Main Tip Area

North Arrow

REV.	DESCRIPTION	DATE

ENCIA
CONSULTING
LIMITED

ENCIA HOUSE, AUDBY LANE
WETHERBY, WEST YORKSHIRE
TEL: - 01937 589955 FAX: - 01937 589944

CLIENT

Ben Bailey
HOMES LIMITED

Elizabeth House
Cliff Street, Mexborough
South Yorkshire, S64 0HQ
Tel: 01709 506281 Fax: 01709 570008

PROJECT TITLE


**GOLDTHORPE COLLIERY,
GOLDTHORPE**

DRAWING TITLE

**Development Area
and Main Tip Area**

DRAWN	SIGNATURE	DATE	STATUS
MJC		03/08/06	FOR COMMENT ☐
APPROVED	SIGNATURE	DATE	FOR APPROVAL ☐
SRJ		03/08/06	DRAFT ☐
			FINAL ☒

SCALE	SHEET	DRAWING NO.	REVISION
1:2500	A1	9060/008	

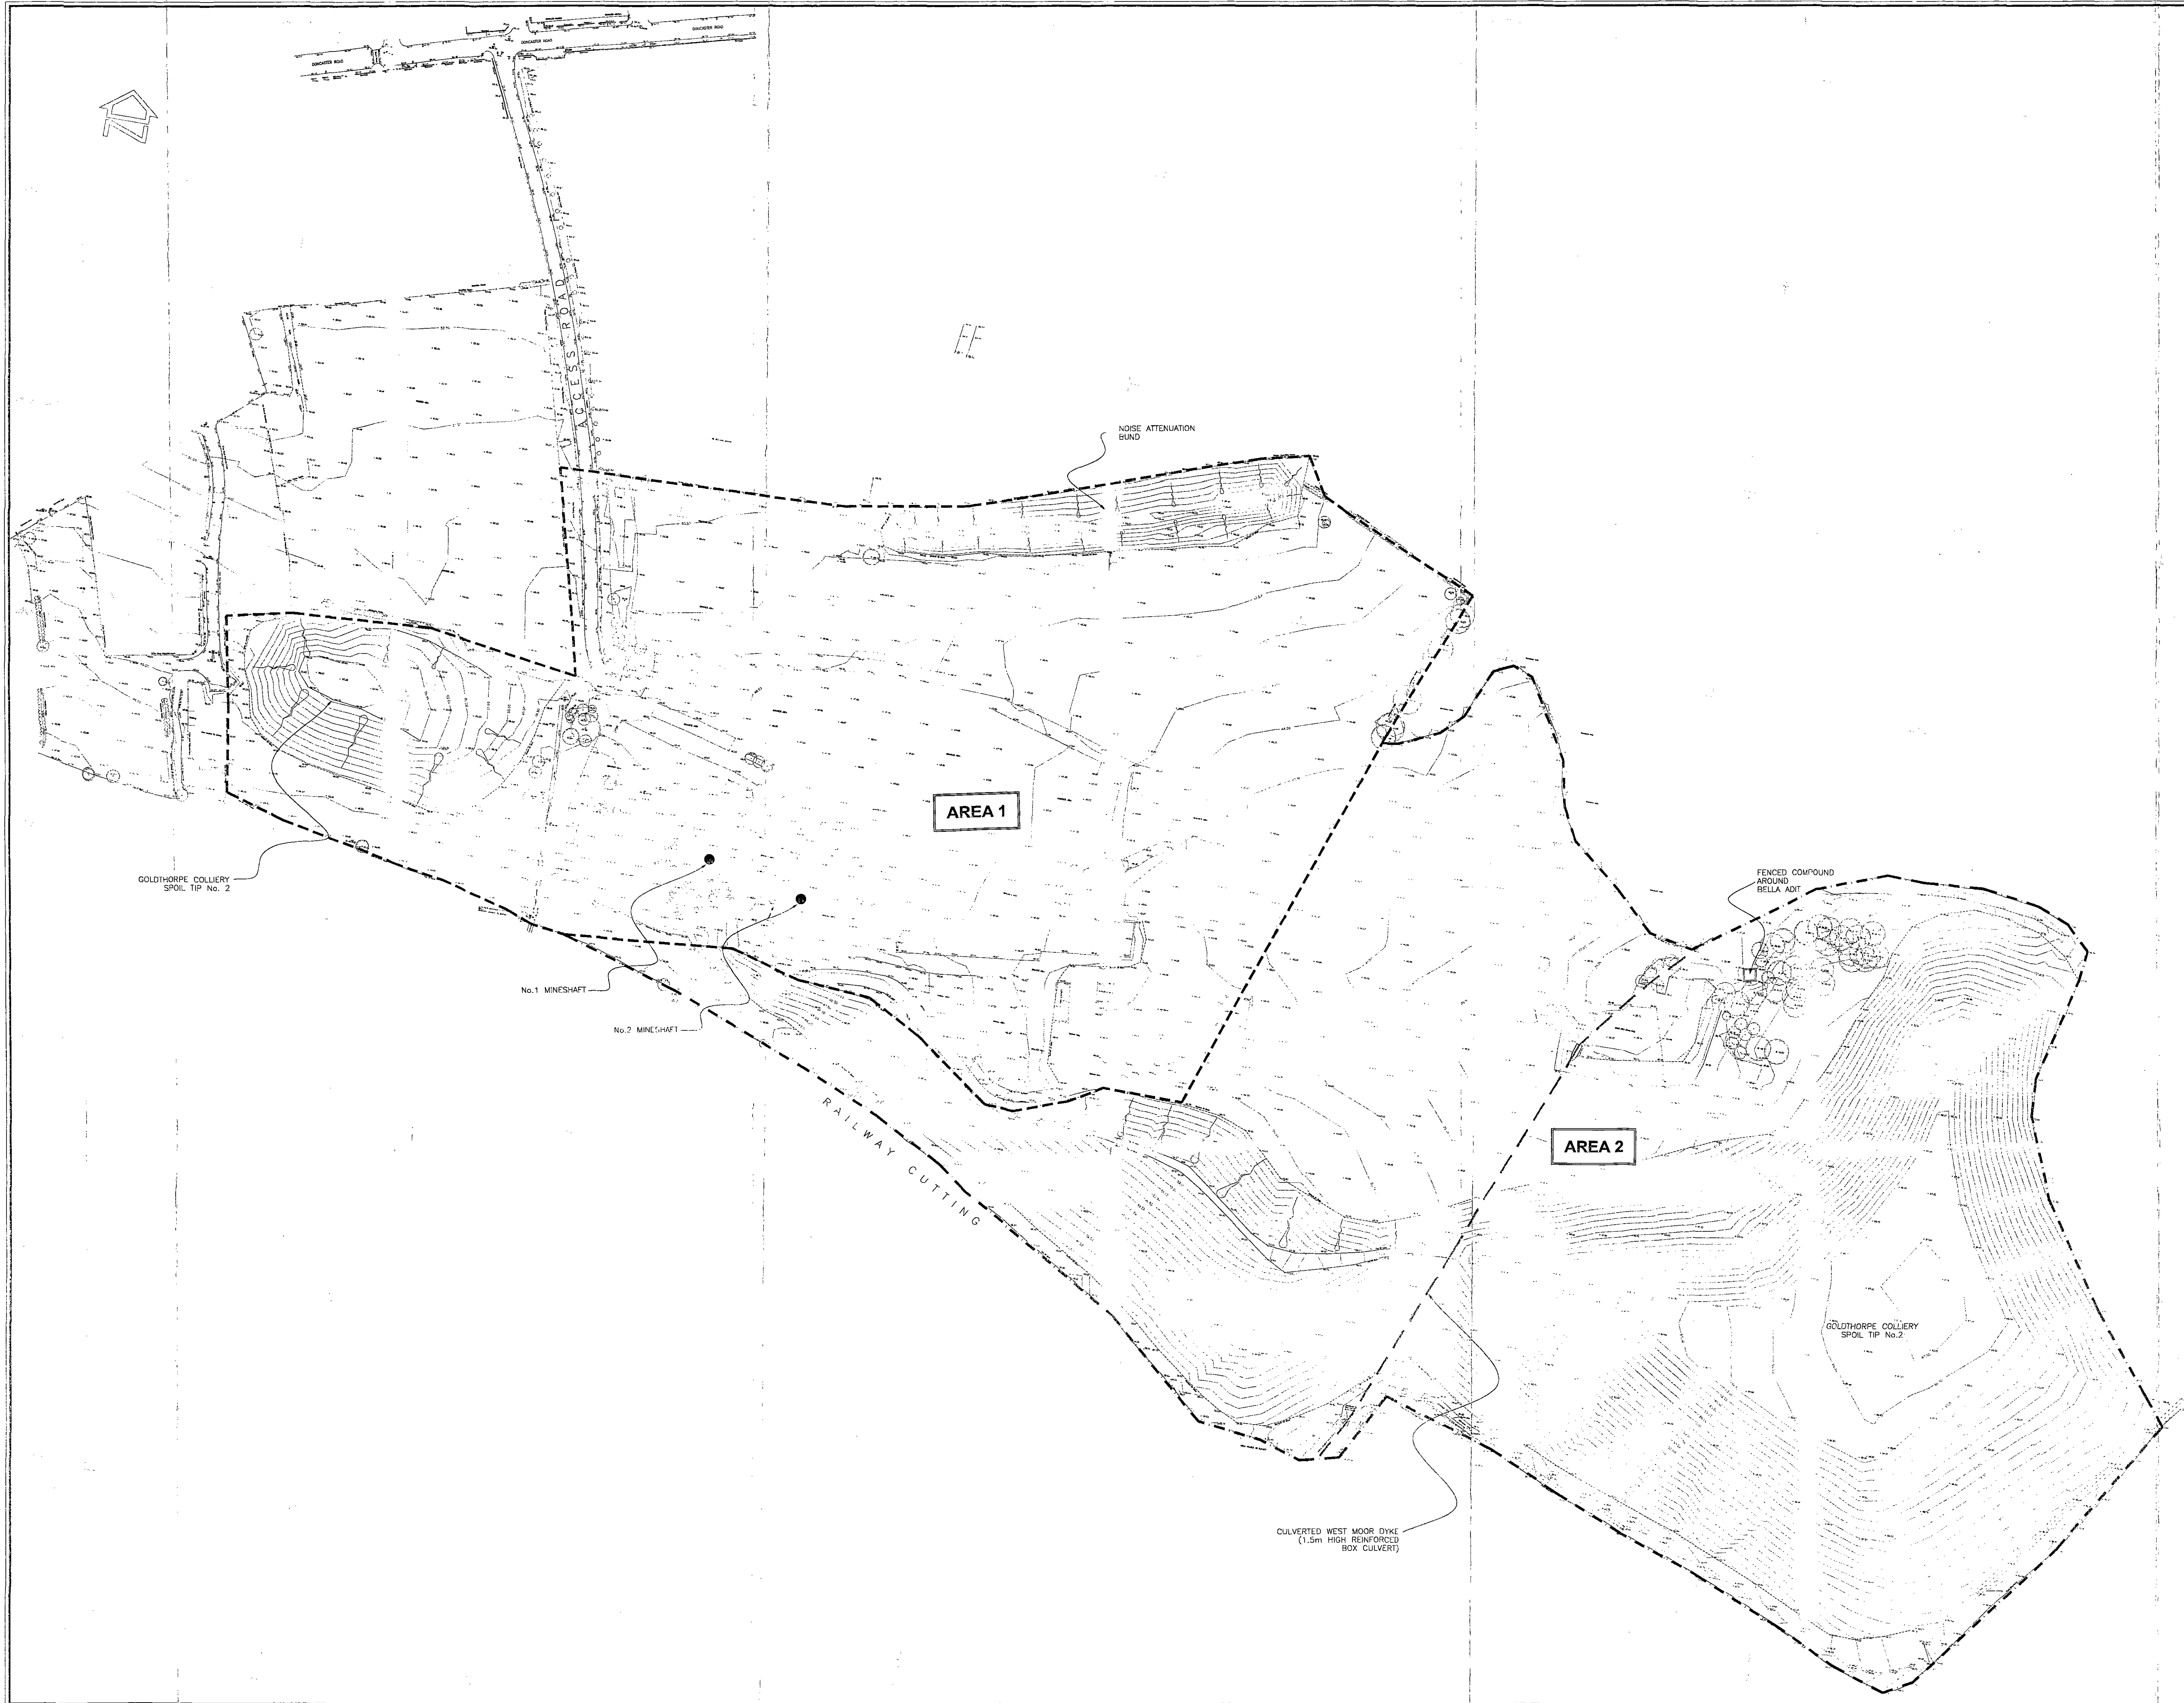

NOTES

[---] APPROXIMATE BOUNDARY OF DEVELOPMENT AREA

[---] APPROXIMATE BOUNDARY OF PUBLIC OPEN SPACE

AIG Consultants

AIG HOUSE, AINSBY LANE
WETHERBY, WEST YORKSHIRE LS23 7BD
TEL: 01937 589555 FAX: 01937 289944

Ben Bailey
CONSULTANTS LTD

Elizabeth Street
Cliff Street, Mexborough
South Yorkshire, S64 9JH
Tel: 01709 566261 Fax: 01709 570066

JOB TITLE		GOLDTHORPE COLLIERY GOLDTHORPE	
DRAWING TITLE		SITE FEATURES	
STATUS		FINAL	
DRAWN BY	SIGNATURE	DATE	
G.H.		27/05	
APPROVED	SIGNATURE	DATE	
R.H.			
SCALE	DWD No.		
1:1000	2500/4		

