



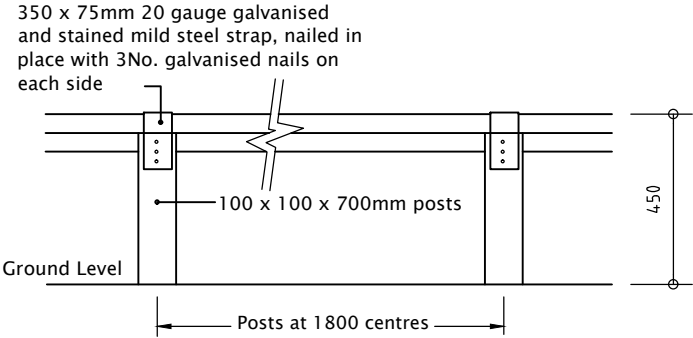


ELEVATION

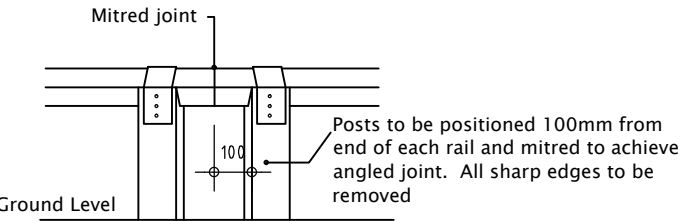

ANGLED JOINT

ELEVATION

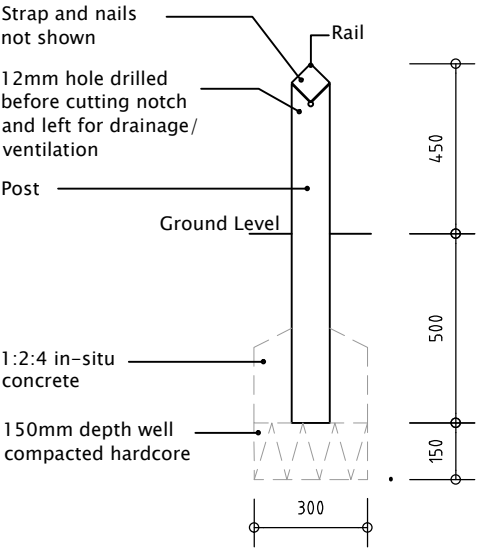

SECTION

NOTES:

1. All notch cuts to tops of posts are to be made prior to preservative treatment being applied.
2. All timber is to be treated with an approved pressure-impregnated preservative.
3. All timber to be sawn softwood.
4. All fixings to be galvanised.
5. Posts are to be positioned at 1200-1500mm centres, at all changes in direction and at all intersections.

450MM TIMBER KNEE RAIL



CLIENT:
BERKELEY DEVEER

DRAWING NUMBER:
P17:5149:06

PROJECT:
COTE LANE, THURGOLAND

SCALE @ A3:
1:20

DRAWING:
450mm KNEE HIGH RAIL
BOUNDARY TREATMENT

DRAWN: RAN
DATE: FEB 18

CHECKED: VS
DATE: FEB 18

14 MARINER COURT / CALDER PARK / WAKEFIELD / WF4 3FL
01924 383322 / www.jrpassoc.co.uk / info@jrpassoc.co.uk
jrpassoc is a trading style of John R Paley Associates Limited