



KEY

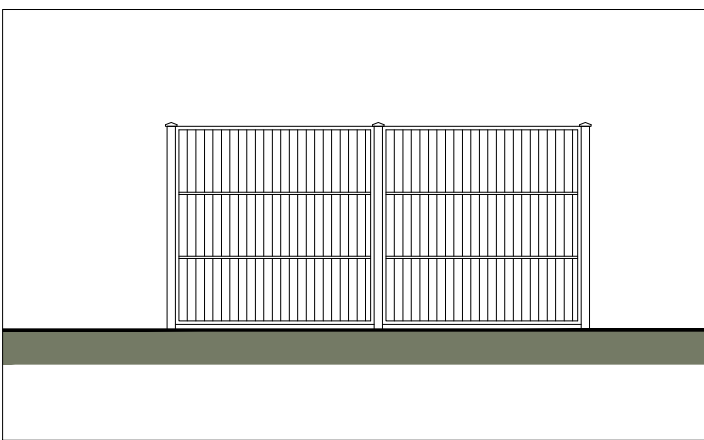


1800mm high timber fence

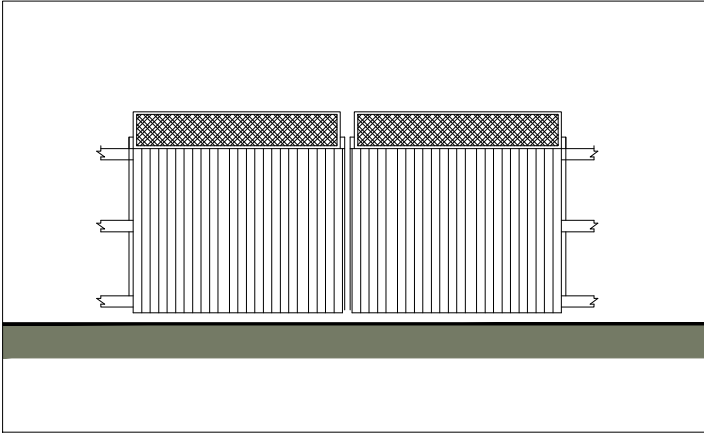


1800mm high timber fence w/ trellis



1800mm high screen wall

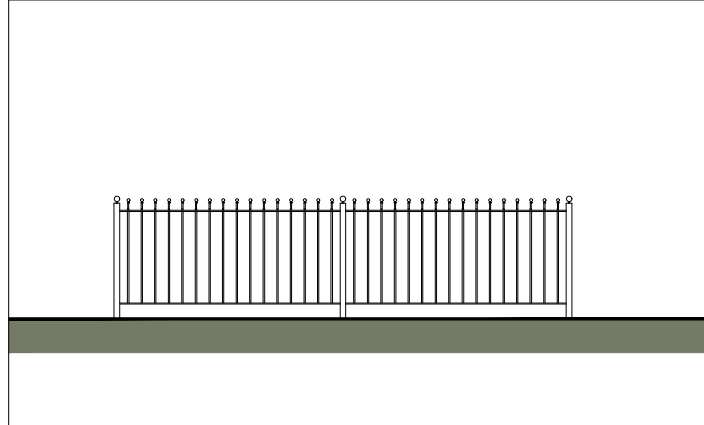


1000mm high metal railings

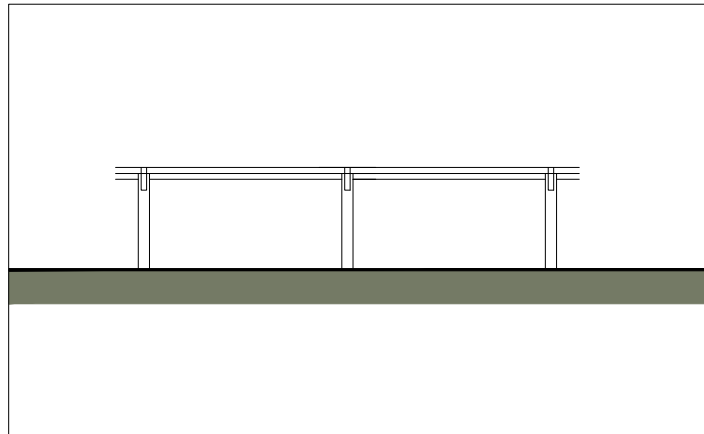


Low trip fence



Hedgehog gaps in fencing to allow free movement between gardens and across the development. Gaps left under fencing where possible, or where this is not feasible, gaps measuring a minimum of 15cm x 15cm created to the base of panels/gravel boards.

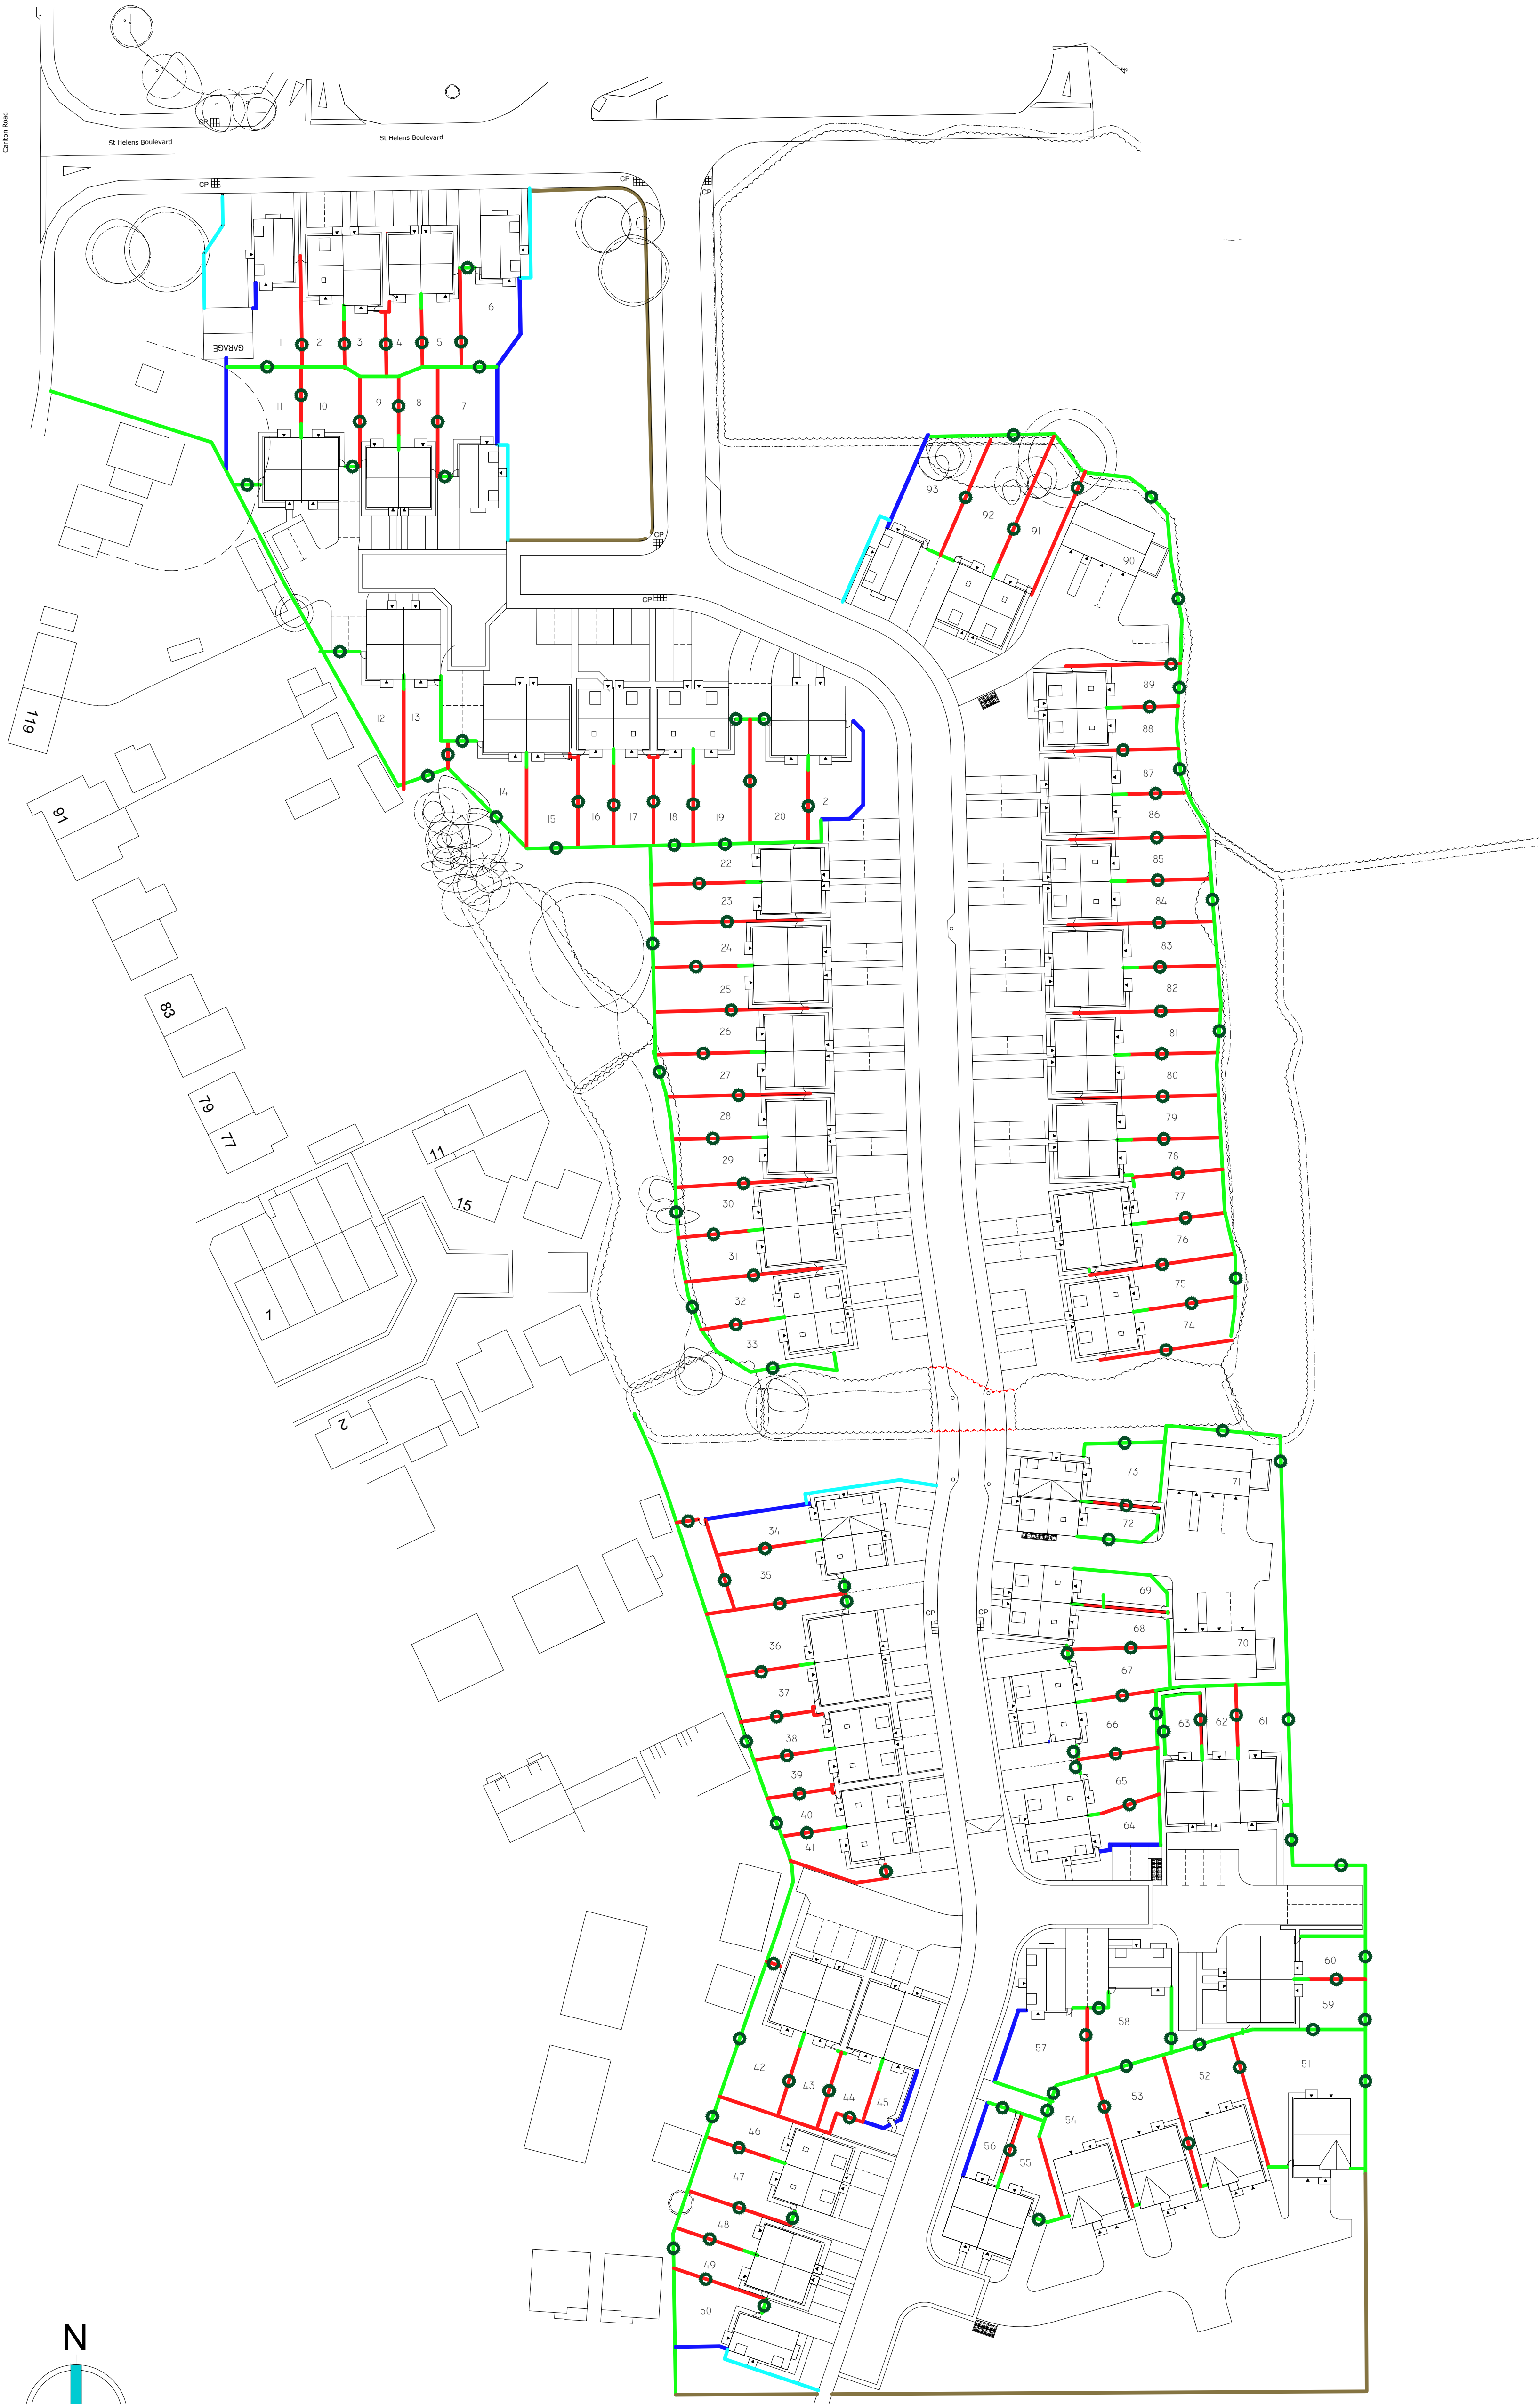

Proposed connection to PROW.

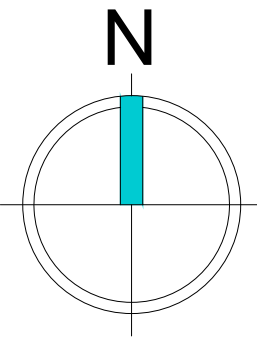

Scaled @ 1:500
0 10m 20m 50m

K	Updated to match latest re-plan layout	JP	01.02.21
J	Updated to match latest re-plan layout	JP	06.11.20
I	Hedgehog access added	JP	07.08.20
H	Updated to construction planning layout rev B	JP	21.07.20
G	Updated to construction planning layout rev A	JP	09.07.20
F	Updated to planning layout revision U	TW	27.01.20
E	Updated to planning layout revision T	TW	22.01.20
D	Updated to planning layout revision S	TW	20.01.20
C	Updated to planning layout revision O	TW	08.01.20
B	Boundaries to plots 33-34, 46-47 & 62-64 corrected.	TW	14.10.19
A	Updated to planning layout revision J	TW	10.10.19
REV:	DESCRIPTION:	BY:	DATE:

STEN
ARCHITECTURE

Suite 4, Unit 1,
Benton Office Park,
Barnett Avenue,
Horbury,
Wakefield,
WF4 6SA
Tel: 01924 669424

Web: www.sten-architecture.co.uk
Twitter: @STEN_arch
Facebook: [stenarchitectureld](https://www.facebook.com/stenarchitecture)
LinkedIn: Sten Architecture

CLIENT:

SITE: Carlton Road Barnsley			
TITLE: Boundary Plan			
SCALE AT A1: 1:500	DATE: 18.07.19	DRAWN: TW	CHECKED: TS
PROJECT NO: 1931	DRAWING NO: 1931.06	REVISION: K	