
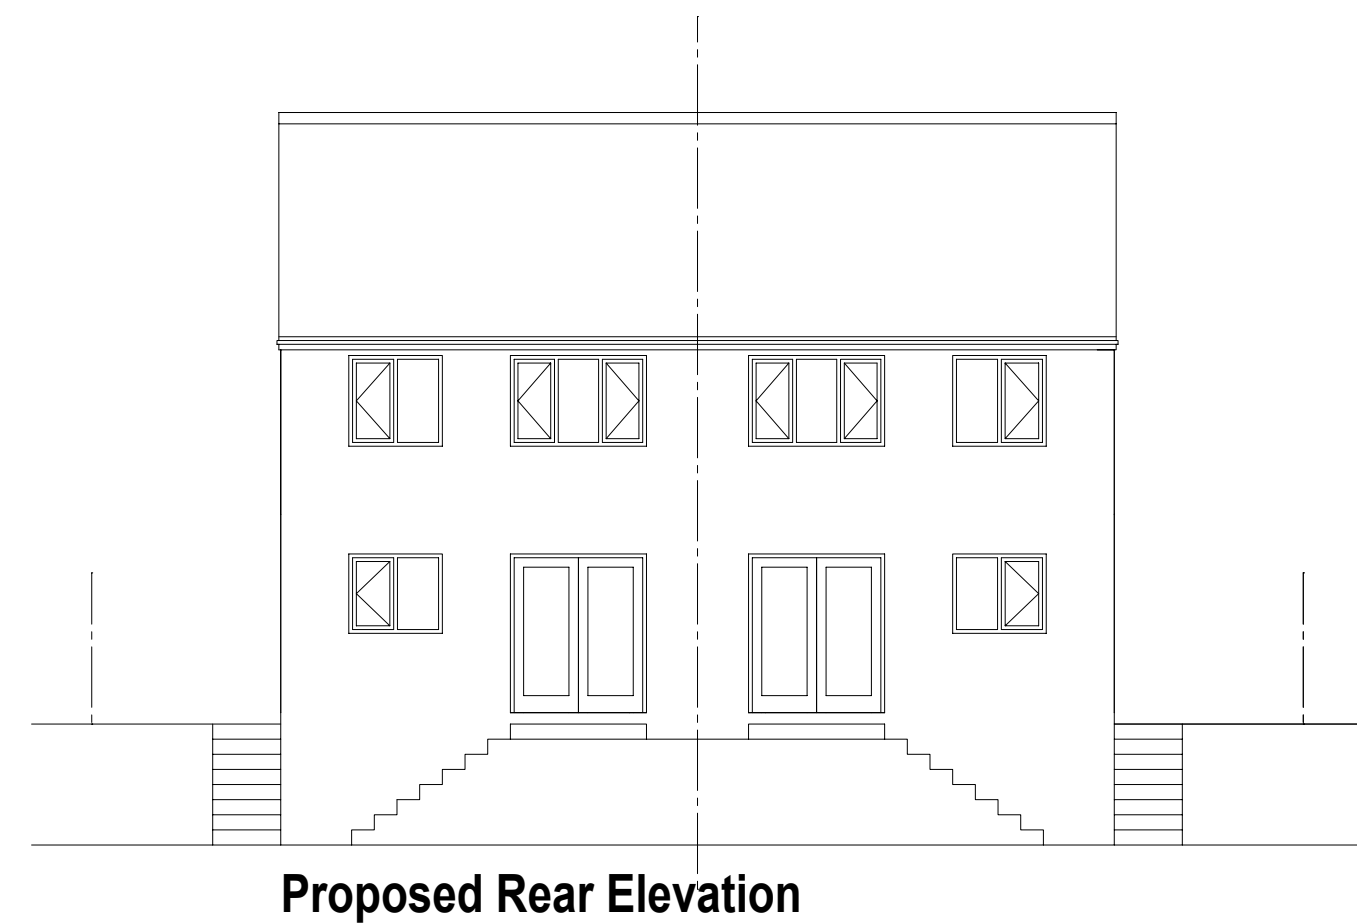
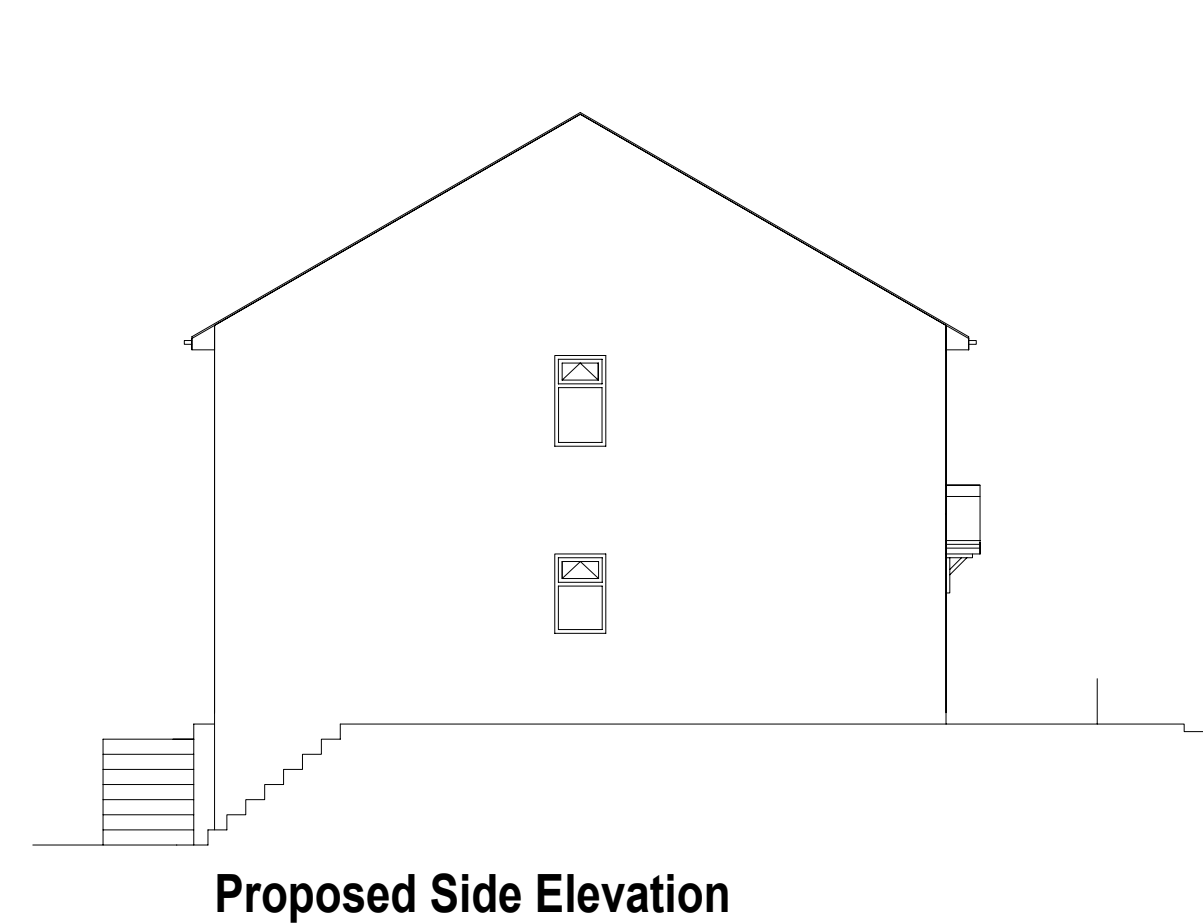
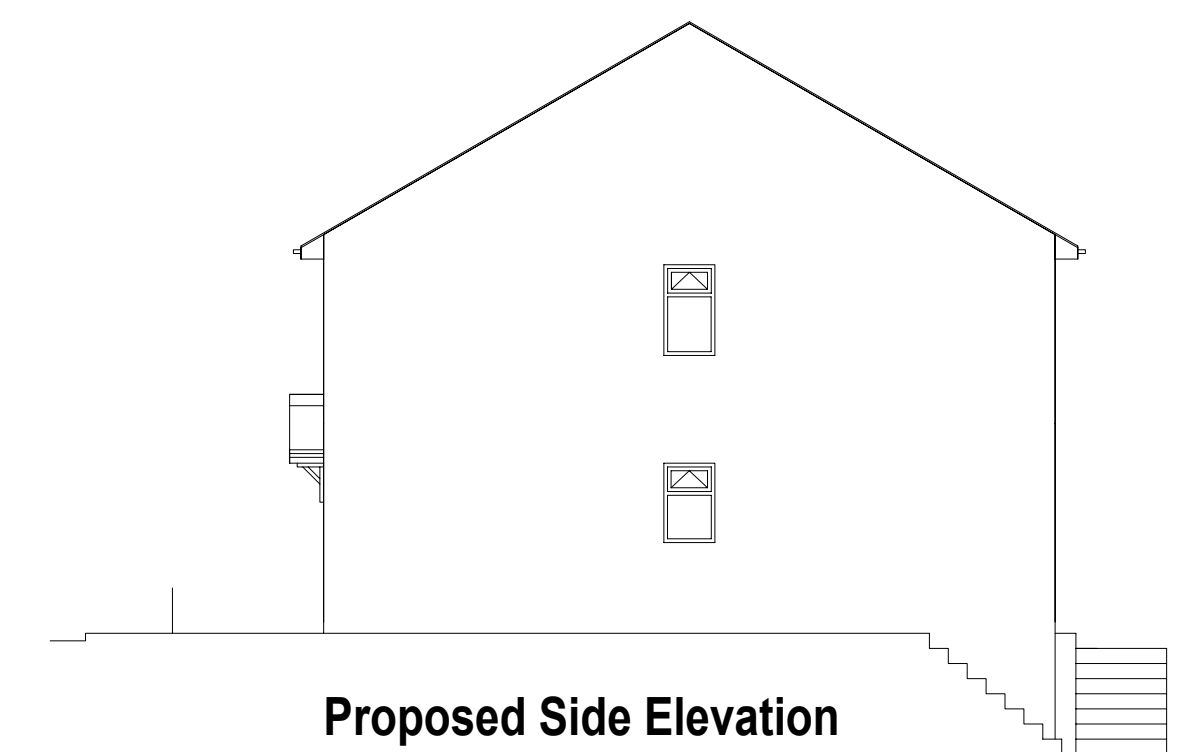
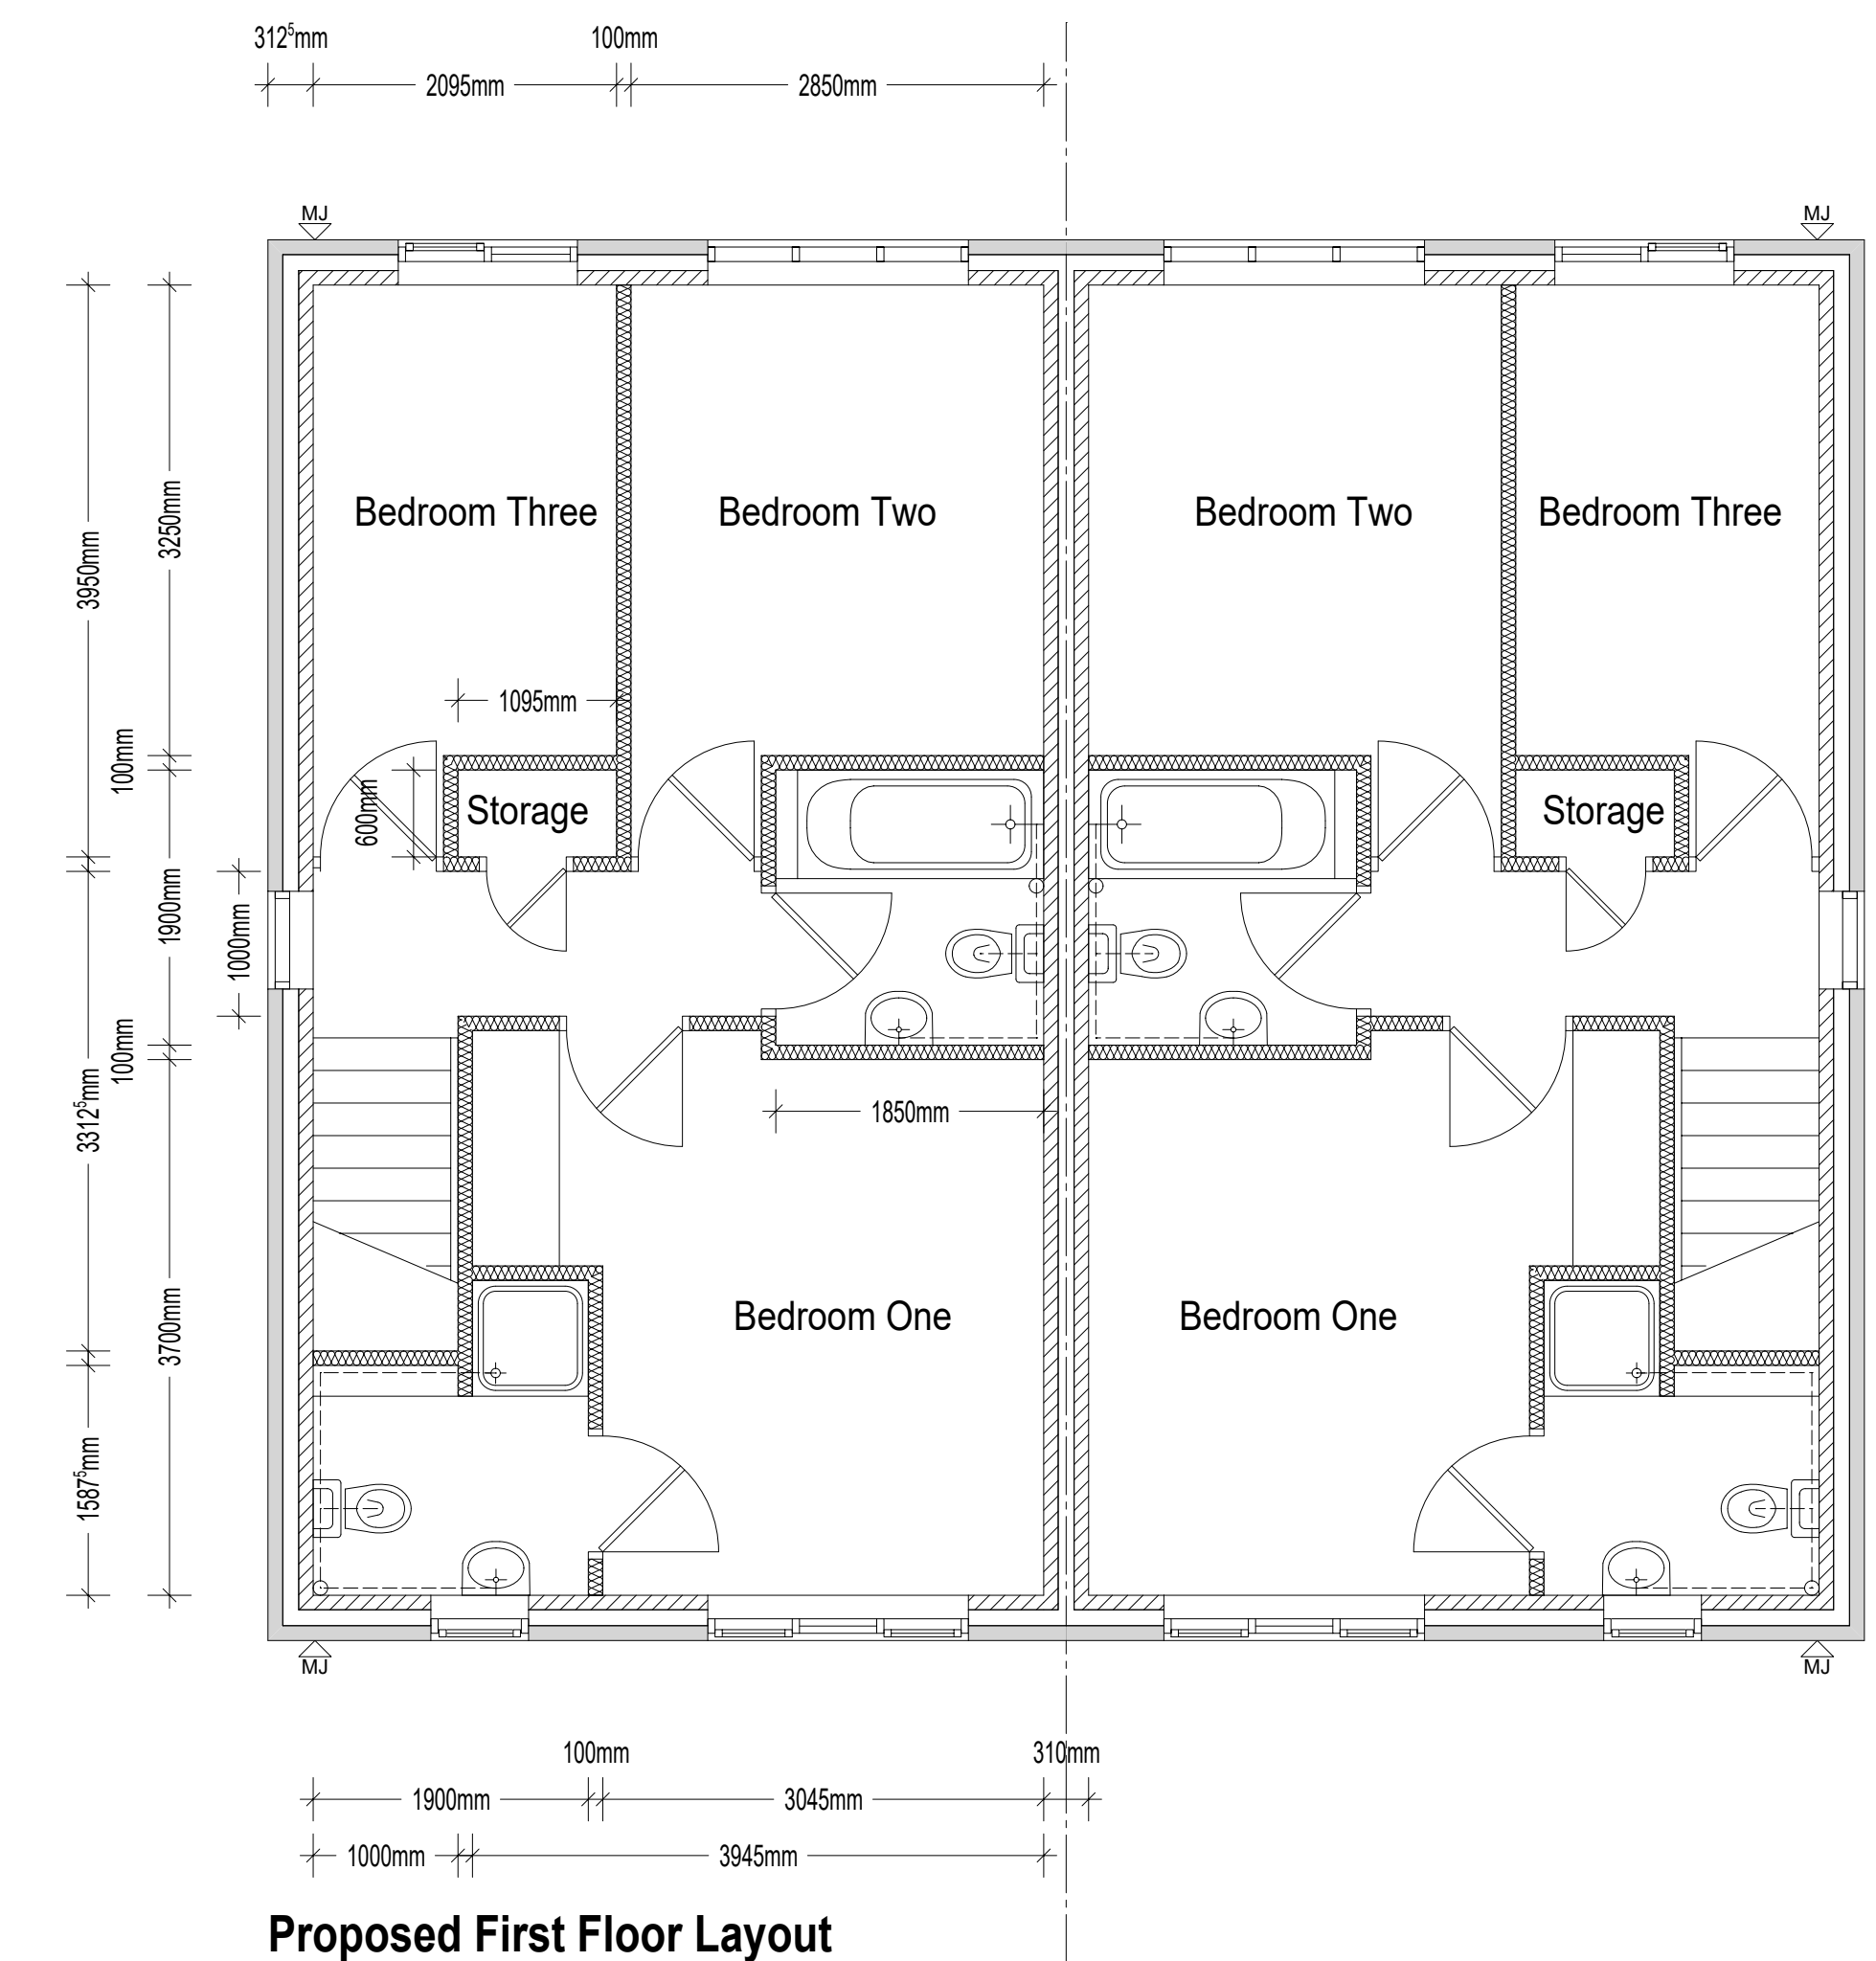
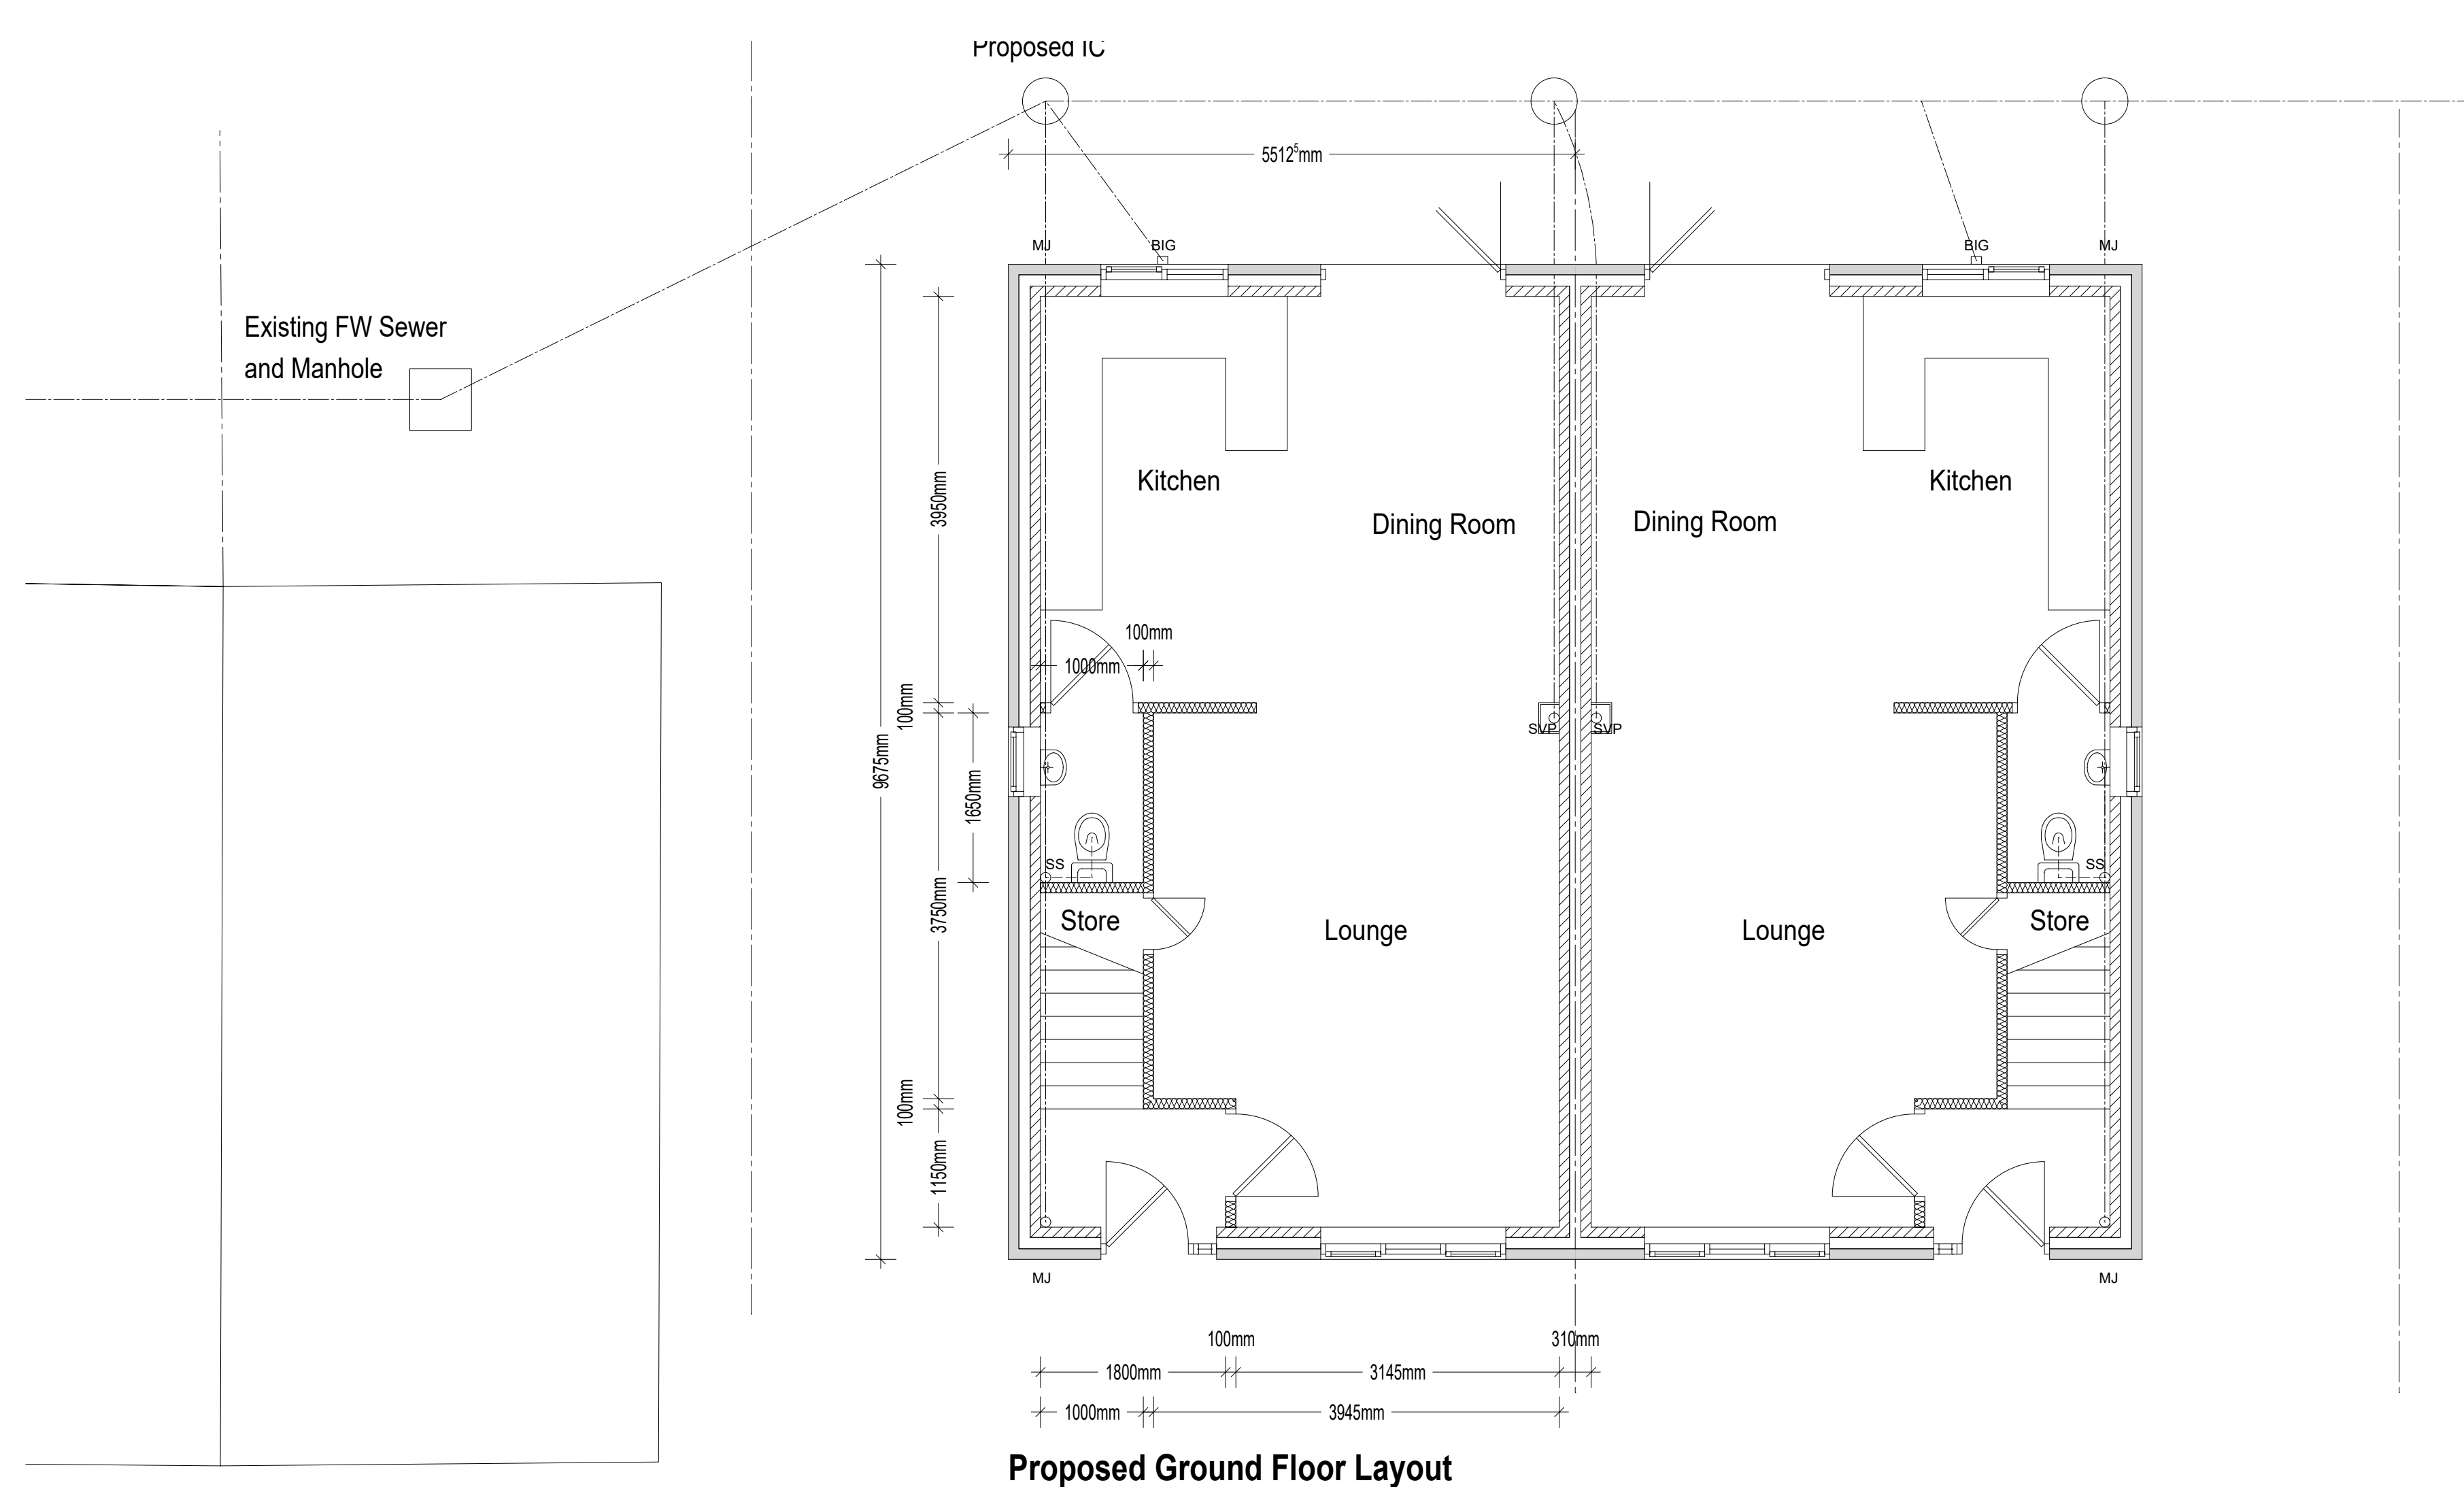


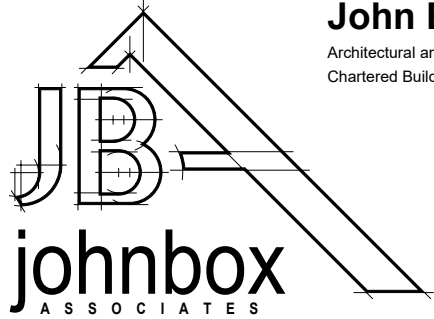

The Copyright of the details contained within this drawing belongs to John Box Associates and should not be reproduced or used for any purpose other than that which forms part of the contract with John Box Associates as per the Copyright Act. Other use of these details will only be valid if written permission or assignment is obtained from John Box Associates.

This Drawing must be read in conjunction with all other related drawings and documentation. Do not scale from this drawing, use figured dimensions only. If there is any doubt, please contact the author of this drawing.

All dimensions to be checked on site prior to ordering of materials.

A	10m parking and 2m vis splay on elevations	Jan 22
REV	CHANGES	DATE
CLIENT:	Mr R Smith	
PROJECT:	Erection of Two Pairs of Semi-Detached Properties on Land Adjacent to 110 New Street, Darfield, Barnsley	
 John Box Associates Architectural and Planning Consultants and Chartered Building Surveyors The Annexe Beverley House 166 Moorgate Road Rotherham South Yorkshire S60 3BE Tel: 01709 364911 Fax: 01709 364915 Email: john.box@connect.com		
DRAWING REF:	JBA.4052.101.A	
DATE:	October 2021	
SCALE:	1:50 and 1:100 @ A1	
DRAWING BY:	WH	

Incorporating
boxhaywood
DESIGN

Meters (m) @ 1:100 Scale

