


I 1015 **First Floor - Removals and Alterations**
1:50 @ A1

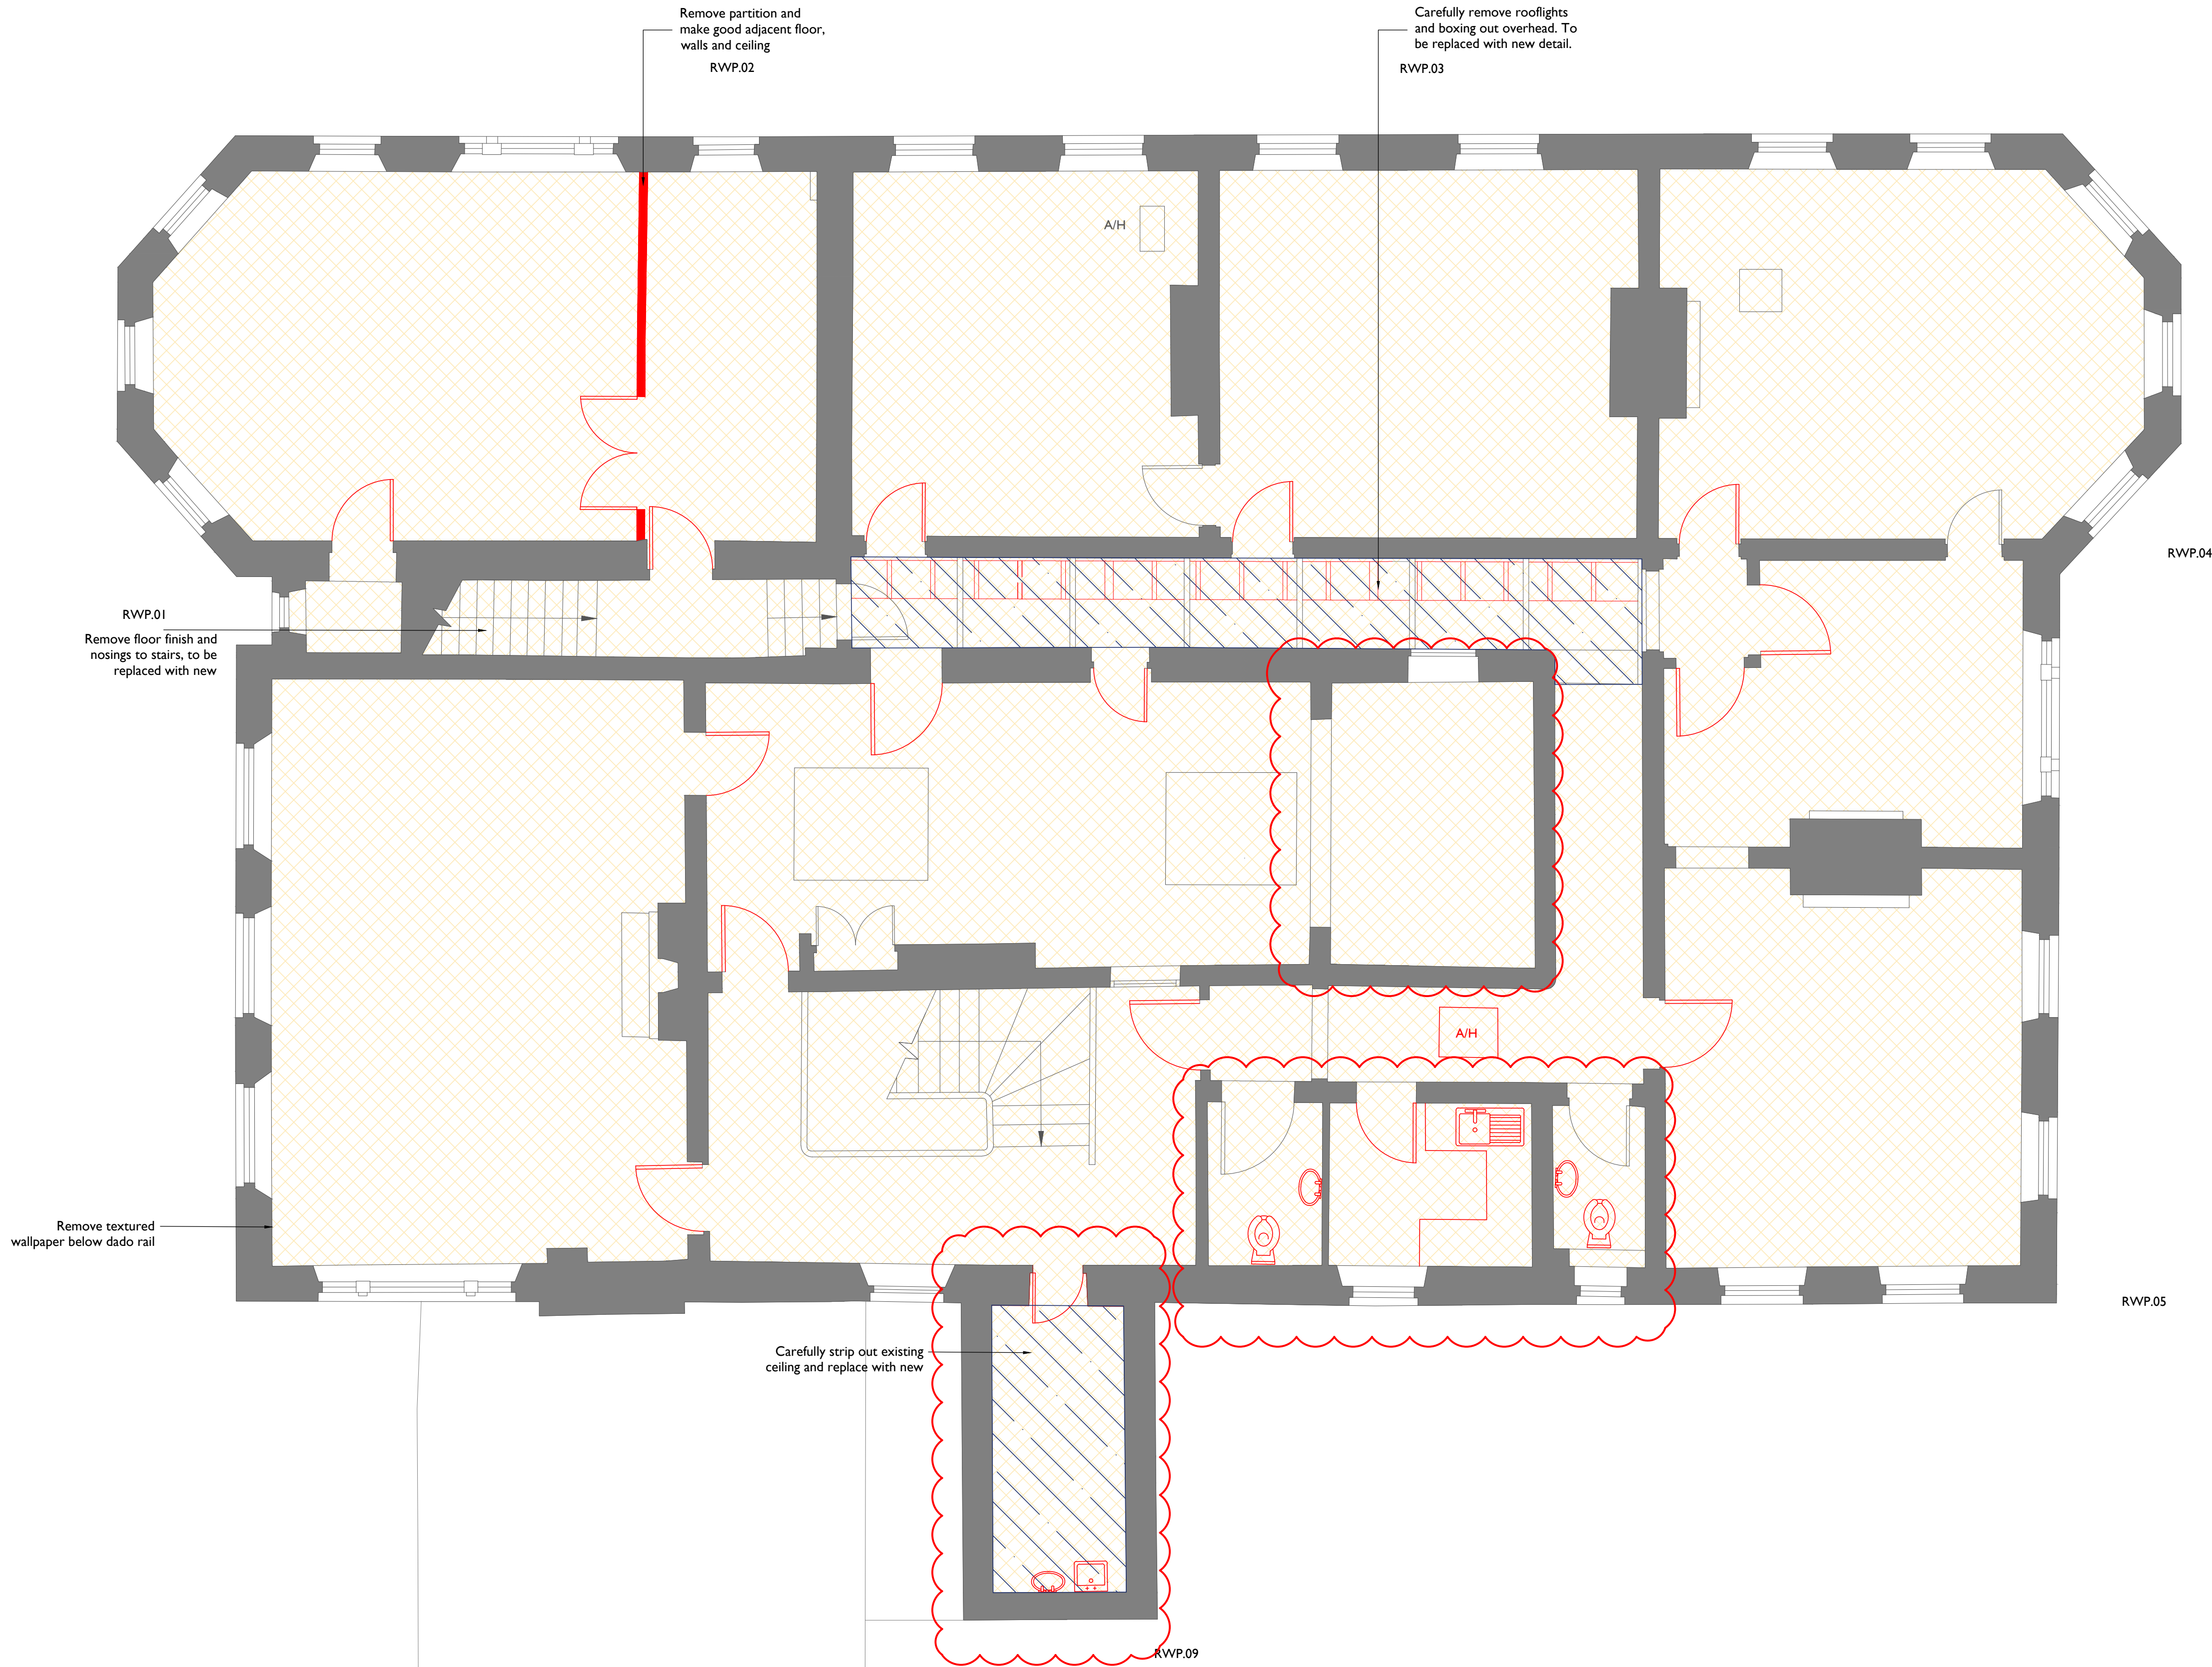

Notes: 23/02/2024 11:04:53

Drawings are based on survey data and may not accurately represent what is physically present.

Do not scale from this drawing. All dimensions are to be verified on site before proceeding with the work.

All dimensions are in millimeters unless noted otherwise.

Purcell shall be notified in writing of any discrepancies.

Key Plan
not to scale

Key

- Wall removal to full height to soffit
- Wall removal to 2.1m, to be confirmed by Architect
- Floor to be removed
- Ceiling element above to be removed
- Carefully remove floor finishes where these are still in place

Notes

- Refer to M&E information for extent of M&E strip out
- Allow to remove all window blinds
- Allow to remove all light fittings. For emergency lighting refer to M&E information
- Assume all walls are masonry unless stated otherwise
- Remove all fixed shelving, noticeboards and other such wall mounted fittings and make good walls

0 500mm 1 m 2 m 3 m 4 m 5 m

P02	05/06/2023	TW	TW	.
C01	22/09/2023	TW	TW	.
C02	23/02/2024	YN	TW	.
REV	DATE	BY	CHK	DESCRIPTION

CLIENT
Barnsley MBC

PROJECT
Elsecar - Forging Ahead

JOB NUMBER
241992

TITLE
**Building 13 - First Floor
Removals and Alterations**

SIZE	SCALE	LAST REVISED	DRAWN	CHECKED
A1L	1:50	23/02/2024	YN	TW
REV	SUITABILITY/REASON FOR ISSUE			
C02	A4 - Technical Design Approved			
DRAWING NAME EFAS-PUR-13-01-DR-A-1015				

The Liquor Store, The Chocolate Works, Bishopthorpe Road, York YO23 1FT
© PURCELL 2019. PURCELL ® IS THE TRADING NAME OF PURCELL ARCHITECTURE LTD.