
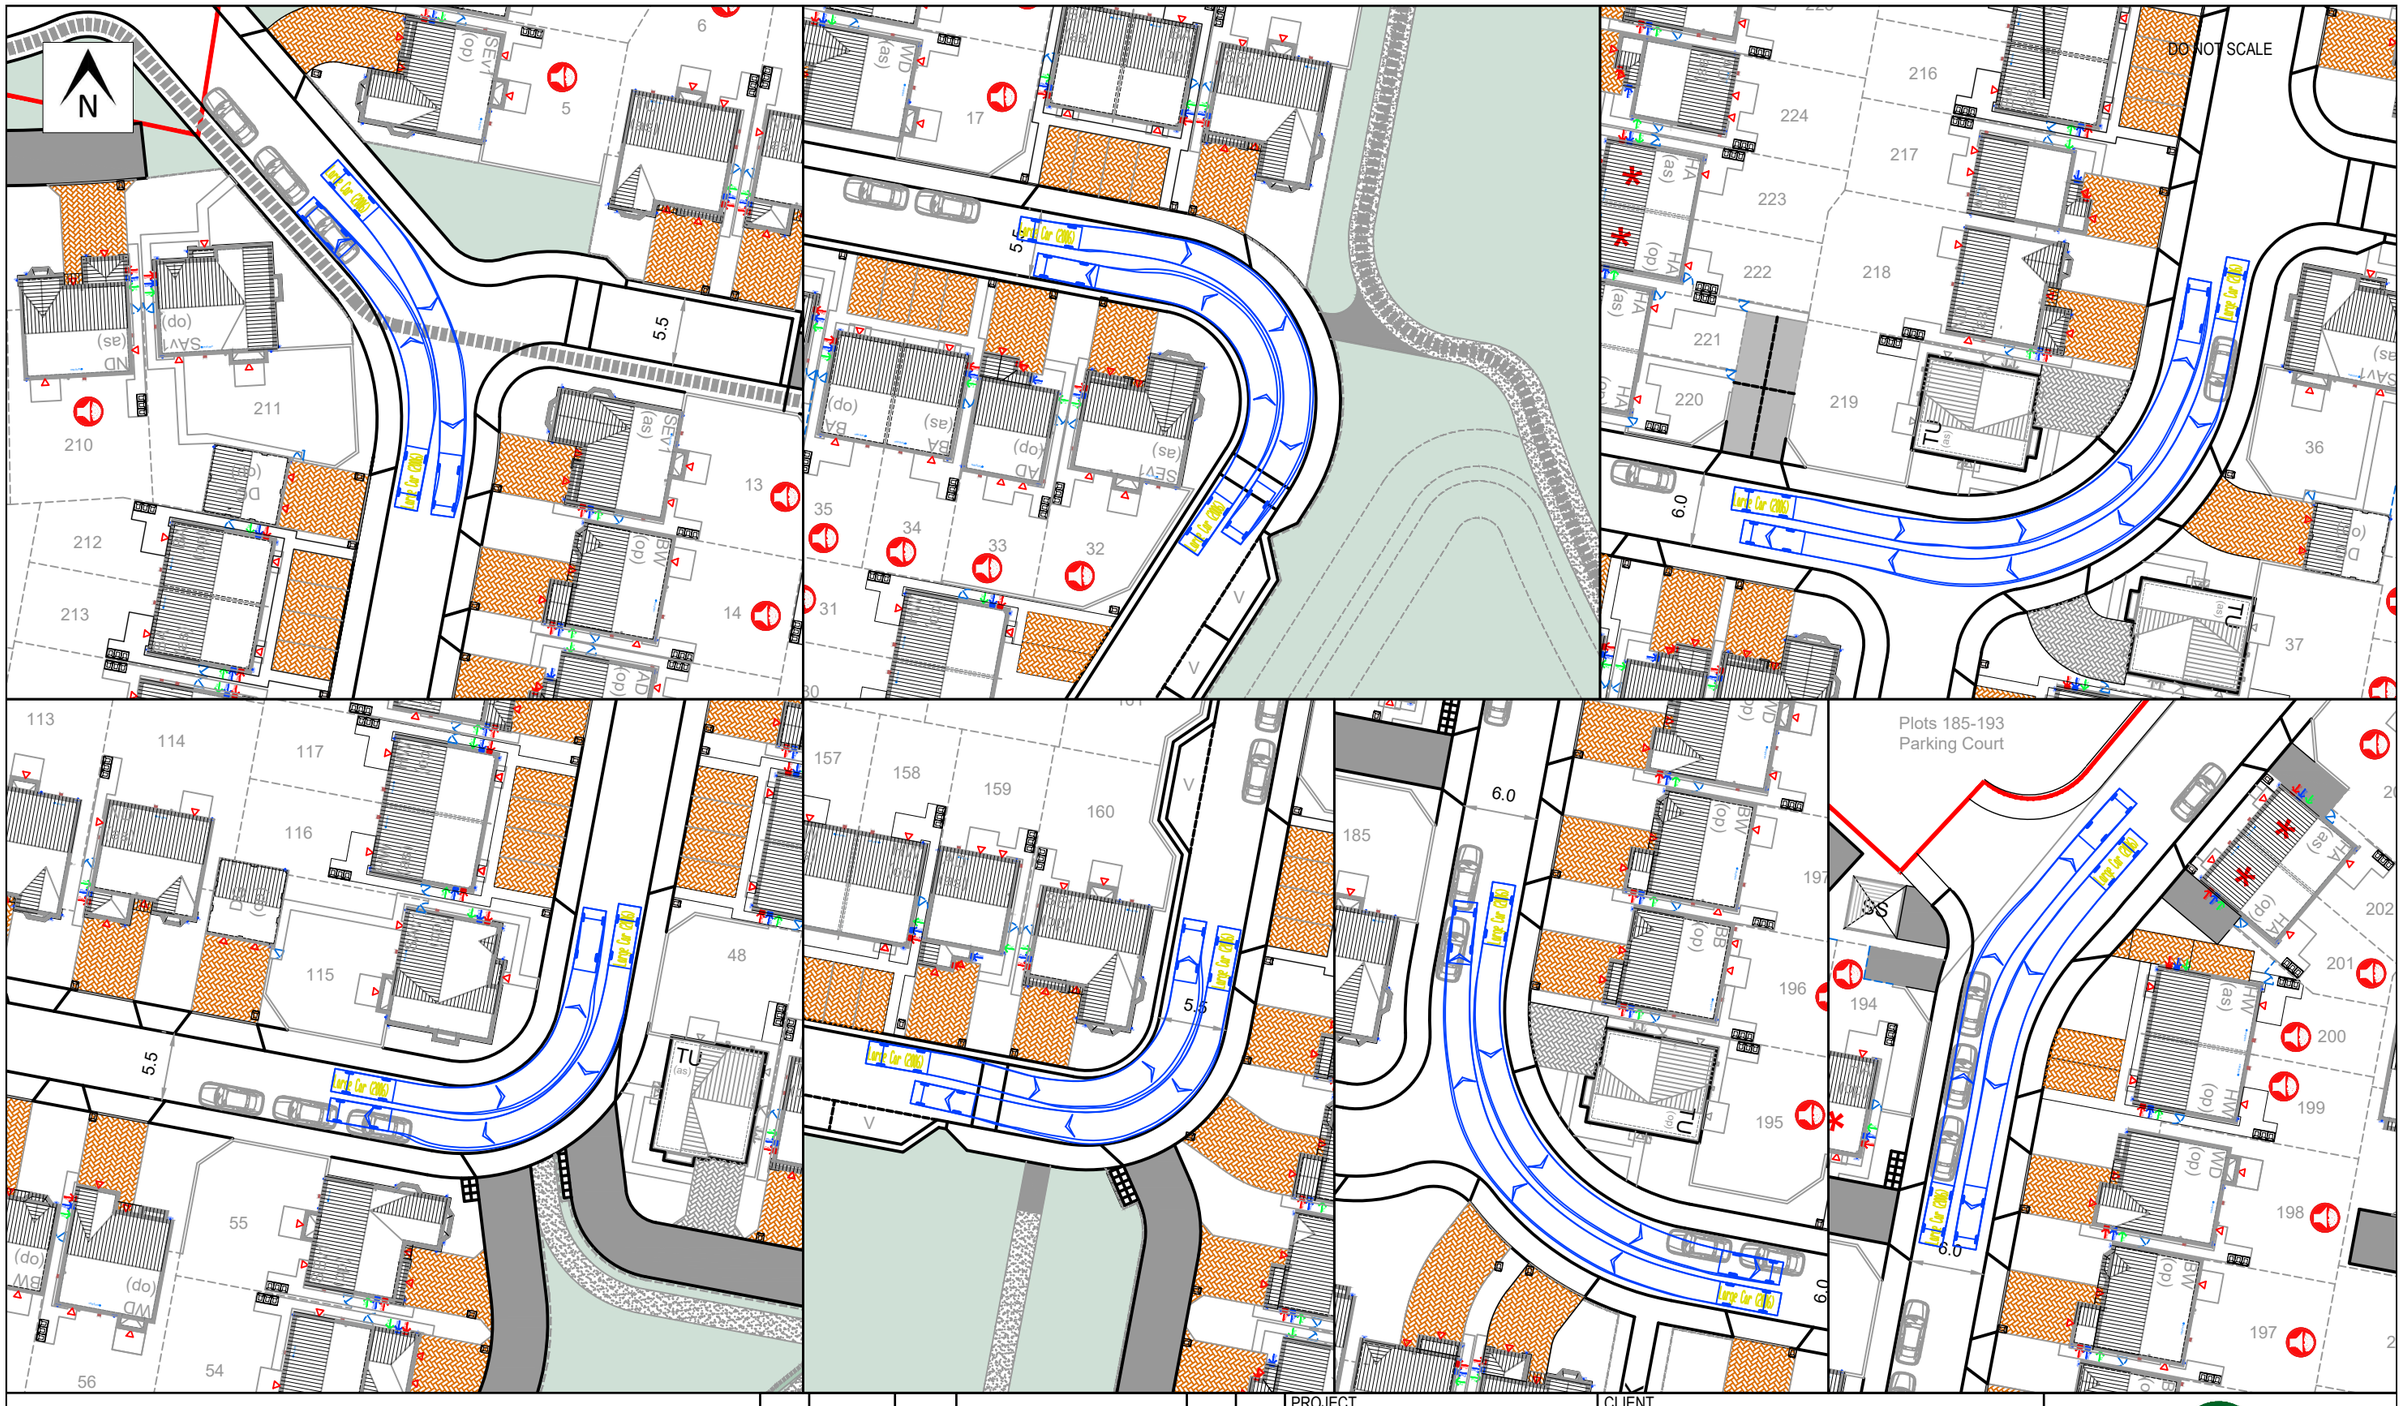


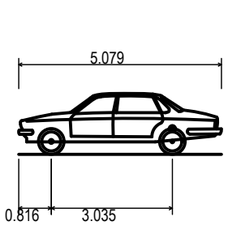

Large Car (2006)	
Overall Length	5.079m
Overall Width	1.872m
Overall Body Height	1.525m
Min Body Ground Clearance	0.310m
Max Track Width	1.831m
Lock to lock time	4.00s
Kerb to Kerb Turning Radius	5.900m

REV	DATE	BY	DESCRIPTION	CHK	APP
A	19/10/21	CJF	UPDATED LAYOUT TRACKED	EAG	EAG
-	04/10/21	JS	INITIAL ISSUE	EAG	EAG

STATUS: PRELIMINARY

PROJECT: BLEACHCROFT WAY, BARNSLEY

CLIENT: HARRON HOMES

DRAWING TITLE: LARGE CAR - VEHICLE SWEPT PATH ANALYSIS

CHECKED	APPROVED	DRG No.	
EAG	EAG	21177/ATR/02	
DRAWN BY:	SCALE @ A3	DATE	REV.
CJF	1:500	19/10/21	A

OPTIMA
Intelligent Highway Solutions
Suite 1, 3rd Floor, Goodbard House, Infirmary Street
Leeds LS1 2JP
optimahighways.com T 0113 245 1679