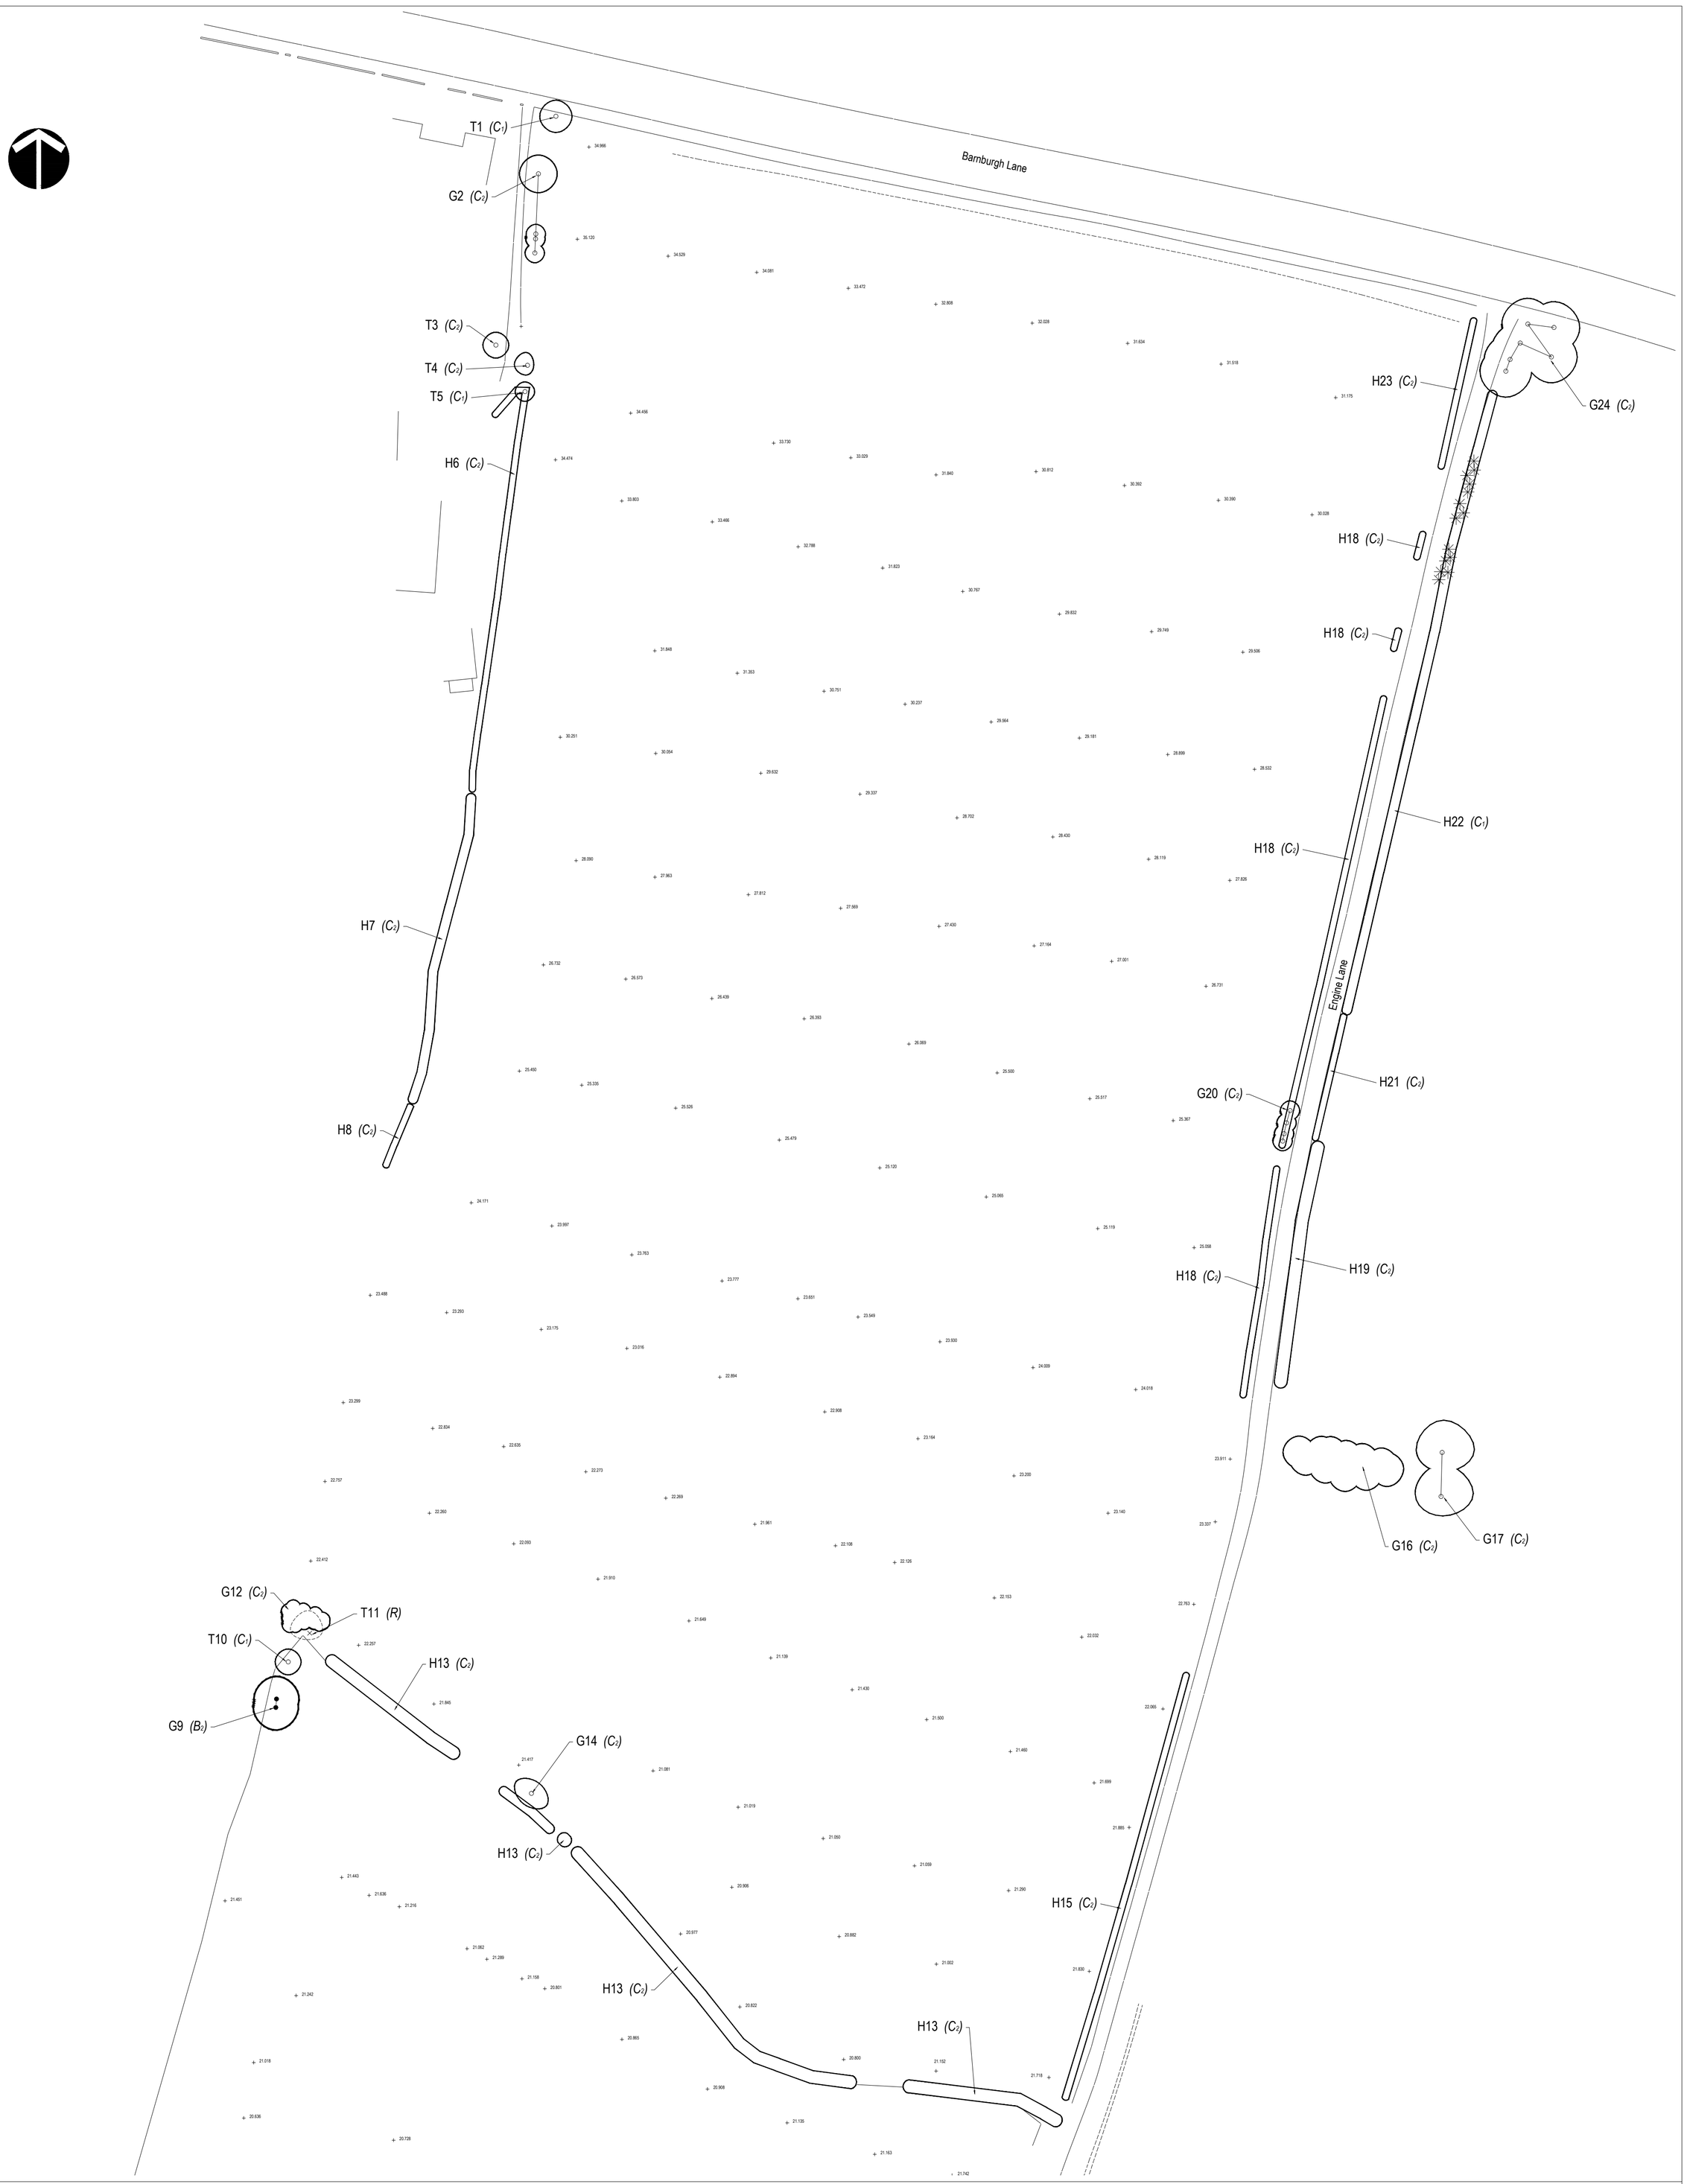

LEGEND

Existing tree, retention categories A1 to A3

Existing tree, retention categories B1 to B3

Existing tree, retention categories C1 to C3

Existing tree, retention category R

Japanese Knotweed

Note: Tree retention categories as defined by BS 5837:2005

Base: Sutton Surveying Services, 'Topographical Survey', sut3317 received 25Nov11

This drawing is the copyright of Popplewell Associates and cannot be reproduced in any form without the express consent of the company. Written and scaled dimensions to be checked on site, any discrepancies reported prior to work commencing. **If in doubt please ask.**

This drawing has been prepared for the purpose of planning approval.

PROJECT	Barnburgh Lane, Goldthorpe		
TITLE	Existing Trees on Site		
CLIENT	Gleeson Homes & Regeneration		
DATE	01 Dec 11	SCALE 1 : 500	SHEET A1
DRAWN	BP/jr	DRAWING NO	2303/1
CHECKED	BP	REVISION	-

Popplewell Associates
Chartered Landscape Architects
Environmental Consultants

1 Isis Court Rosetta Way
York YO26 5NA
Telephone +44 (0)1904 794276
Facsimile +44 (0)1904 786962

Email mailbox@popplewellassociates.co.uk
Web www.popplewellassociates.co.uk