


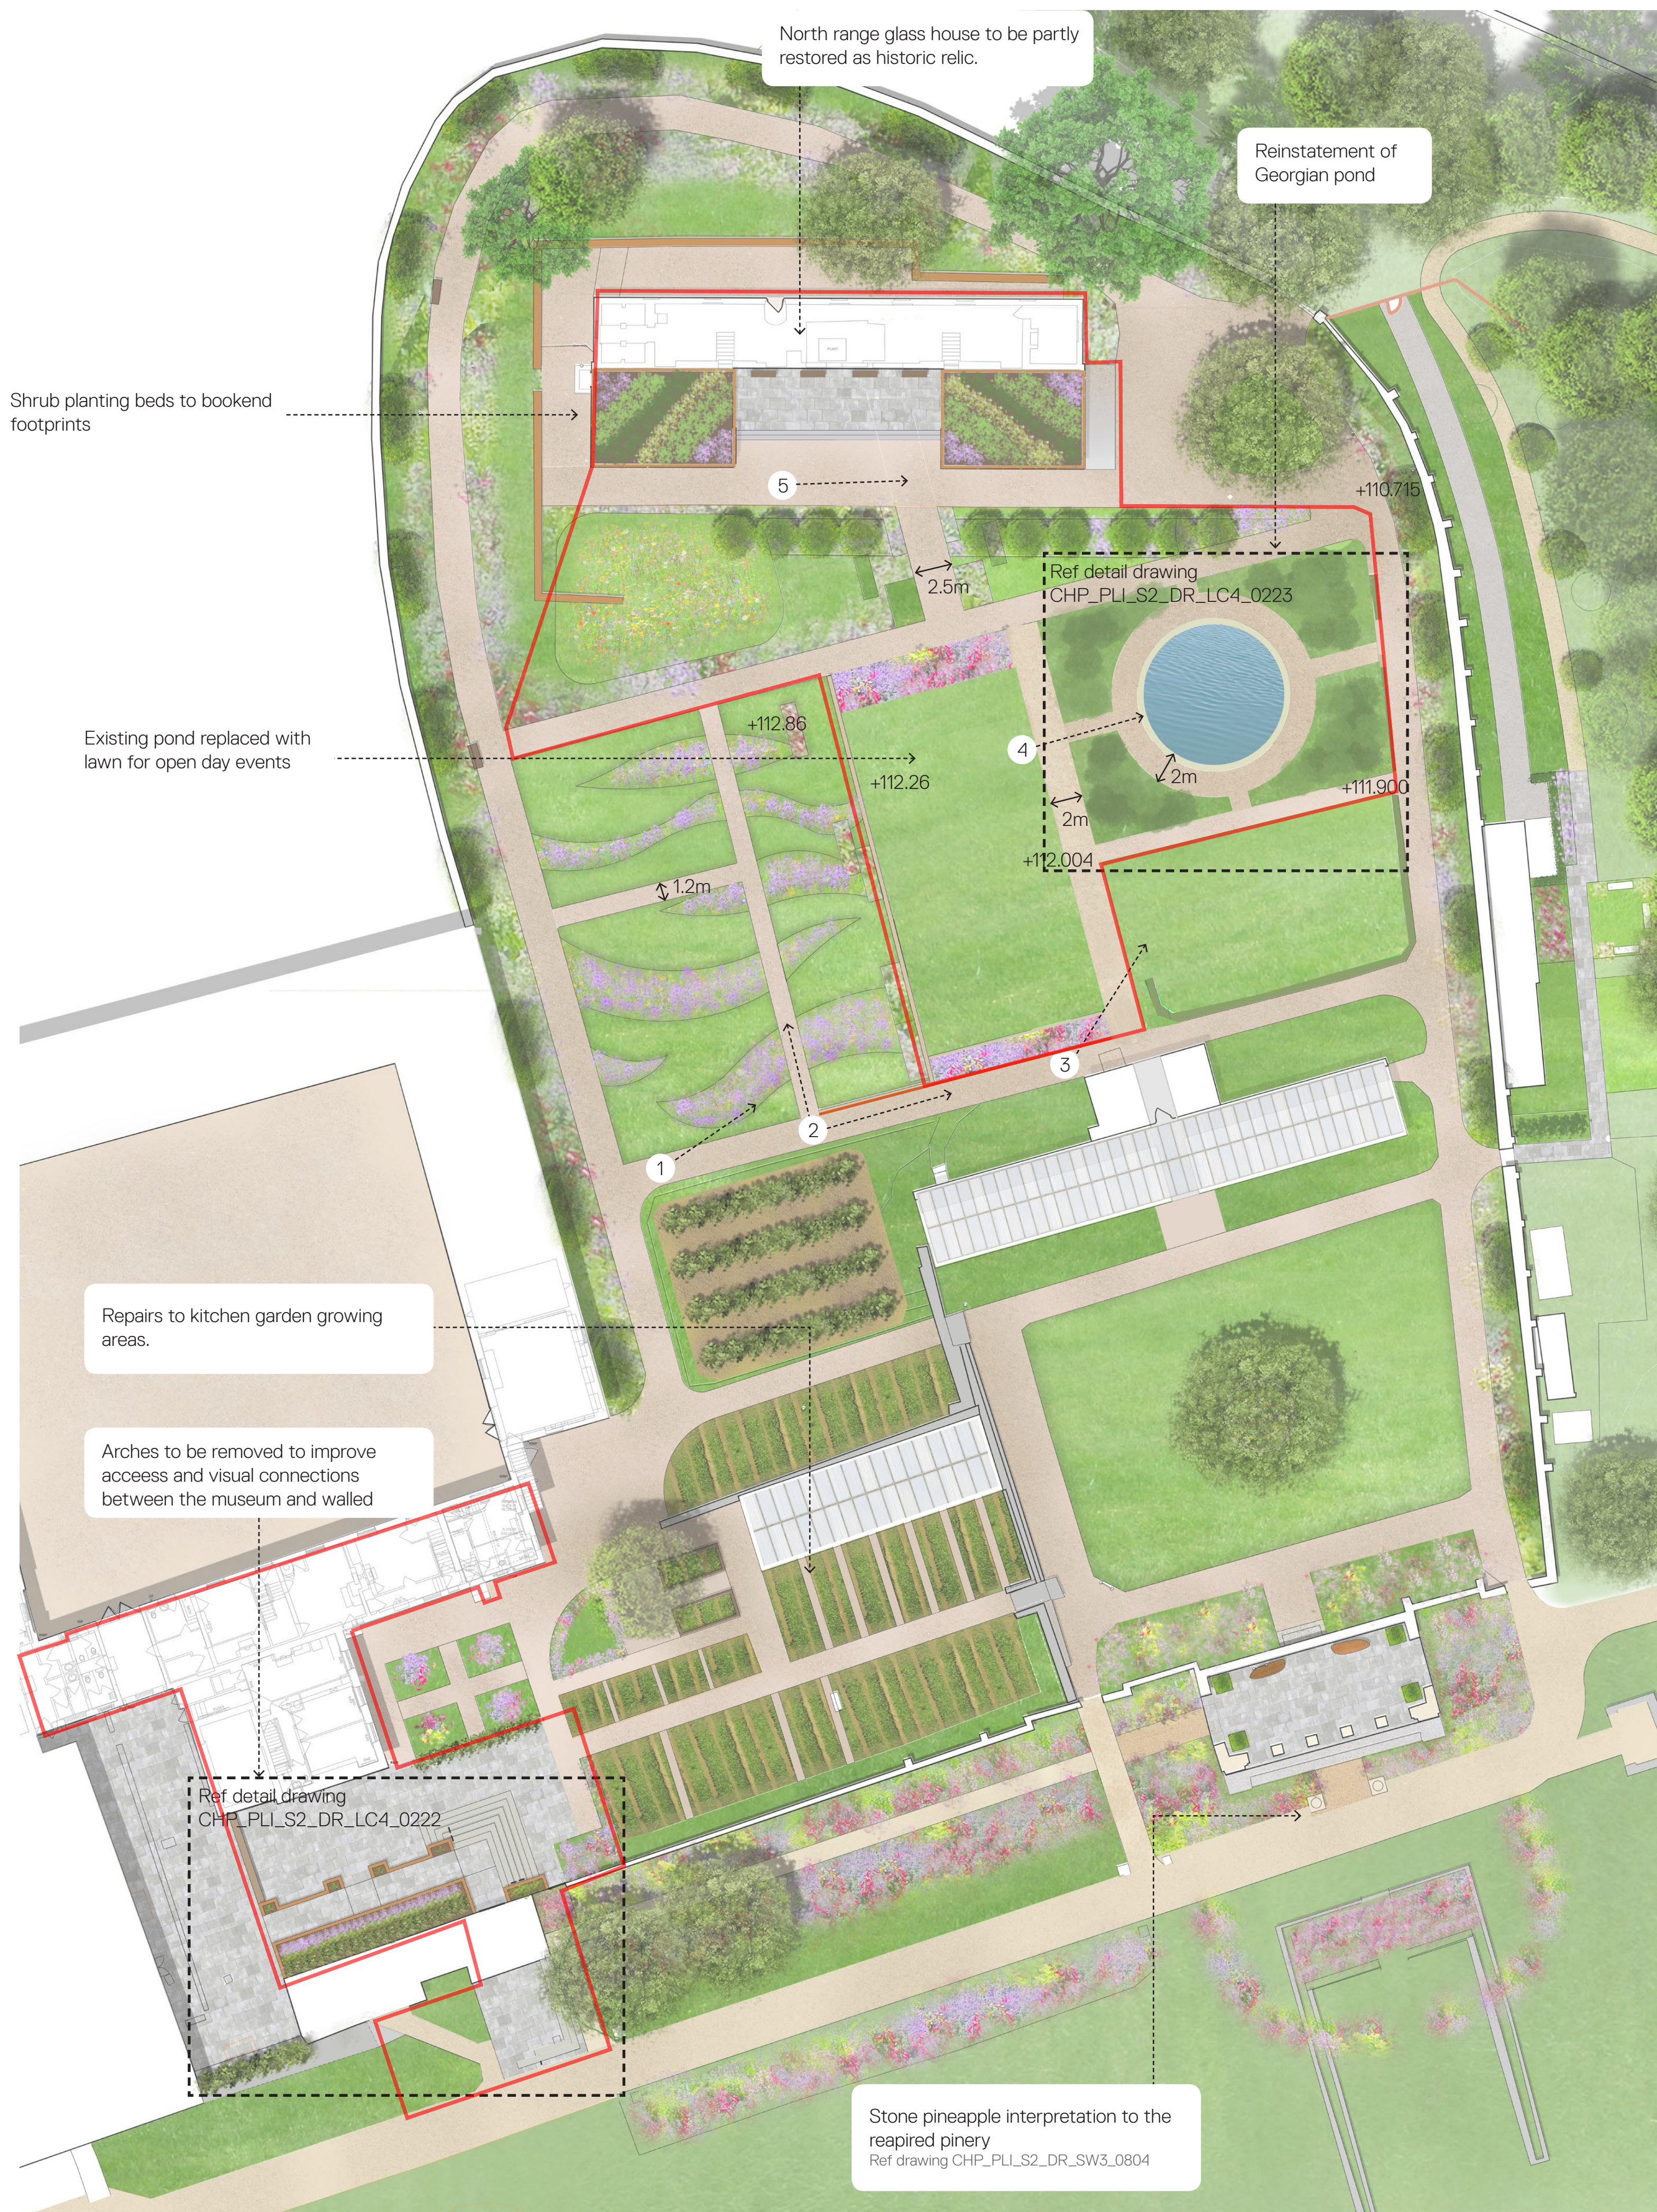

1. Visual of proposed path layout.



2. Views through grass planing and path towards events space




3. New retaining element to events space and view towards the pond



4. View onto reinstated georgian pond and surrounding beds




5. Footpath parallel to resorted glasshouse

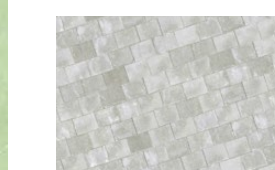


Yorkstone paving
Greenmoore Rustic Yorkstone paving
600mm x random lengths x 63mm thick
Ref Drawing CHP_PLI_S2_DR_SW5_0810 Detail 04




Yorkstone steps
Steps to
• Glass house frontage
• Entrance to walled garden
• Steps to pinery

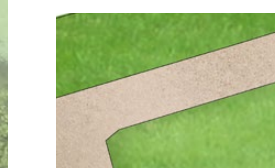


Victorian terracotta edging
Victorian clay edging blocks to footpaths. Blocks to match existing

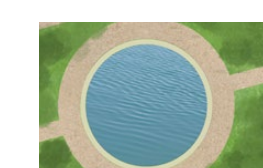


Georgian pond
Ref CHP_PLI_S2_DR_LC4_0223

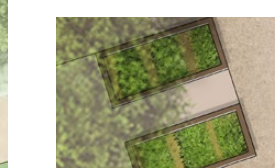

Raised Timber Planters
6 Raised timber planters for wheelchair access

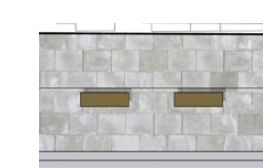

Georgian style wooden benches
Ref drawing CHP_PLI_S2_DR_SW3_0804

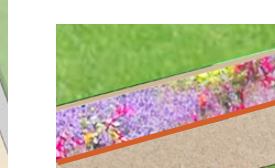

New brick retaining wall
600mm high reclaimed brick wall, bricks to match existing



Bespoke wooden benches to pinery
Ref drawing CHP_PLI_S2_DR_SW3_0804

Soft Landscape



Low maintenance flowering plants, bulbs planted as ground cover.
Ref drawing CHP_PLI_S2_DR_SW4_0310 Palette



Swathes of grass planting
Molinia caerulea
Ref drawing CHP_PLI_S2_DR_SW4_0310 Palette 4b



Wild flower meadow
Ref drawing CHP_PLI_S2_DR_SW4_0310 Palette 4c

DRAWING NOTES:
GENERAL:
1. COPYRIGHT OF THIS DRAWING IS VESTED IN PLINCKE AND IT MUST NOT BE COPIED OR REPRODUCED WITHOUT CONSENT.
2. DO NOT SCALE FROM THIS DRAWING - DIMENSIONS GOVERN. IF IN DOUBT ASK.
3. ALL DIMENSIONS ARE IN MILLIMETRES UNLESS NOTED OTHERWISE. ONLY FIGURED DIMENSIONS ARE TO BE TAKEN FROM THIS DRAWING.
4. ALL DIMENSIONS SHALL BE VERIFIED ON SITE BEFORE PROCEEDING WITH THE WORK. ALL CONTRACTORS MUST VISIT SITE AND BE RESPONSIBLE FOR TWINING AND CHECKING ALL DIMENSIONS RELATIVE TO THEIR WORK.
5. PLINCKE SHALL BE NOTIFIED IMMEDIATELY BY EMAIL, OF ANY DISCREPANCIES.
6. PLINCKE ACCEPTS NO LIABILITY FOR ANY EXPENSE, LOSS OR DAMAGE OF WHATSOEVER NATURE AND HOWEVER ARISING FROM ANY VARIATION MADE TO THIS DRAWING OR IN THE EXECUTION OF THE WORK TO WHICH IT RELATES WHICH HAS NOT BEEN REFERRED TO THEM AND PRIOR APPROVAL OBTAINED.
7. ALL PLINCKE DRAWINGS TO BE READ IN CONJUNCTION WITH ALL RELEVANT ARCHITECTURAL, CIVIL ENGINEERS AND M&E ENGINEERS DRAWINGS AND SPECIFICATIONS.

REFERENCE FILES:

CONSULTANT	REFERENCE FILE	DATE RECEIVED

HEALTH, SAFETY & ENVIRONMENTAL INFORMATION:
1. IT IS ASSUMED THAT ALL WORKS ON THIS DRAWING WILL BE CARRIED OUT BY A COMPETENT CONTRACTOR AND WHERE APPROPRIATE, WORKING TO AN APPROVED METHOD STATEMENT.
2. THIS DRAWING IS TO BE READ IN CONJUNCTION WITH ALL OTHER HAZARDS / RISKS WHICH HAVE BEEN IDENTIFIED AND RECORDED WITHIN THE PRE-CONSTRUCTION INFORMATION PACK AND / OR THE CONSTRUCTION PHASE H&S PLAN.
3. IN ADDITION TO THE HAZARDS / RISKS NORMALLY ASSOCIATED WITH THE TYPES OF WORK DETAILED ON THIS DRAWING, NOTE THE FOLLOWING:


ITEM N° **RISK REGISTER DETAILS**

--	--

P01 PLANNING PROPOSALS SS AA 05/05/16

REV | DESCRIPTION | DRAWN | CHECK | DATE

KEY PLAN

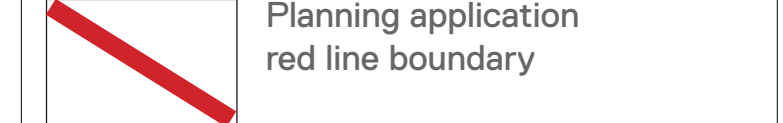

plincke.
MANCHESTER
t:0161 237 9223
e:north@plincke.co.uk
LONDON
t:0207 739 3330
e:london@plincke.co.uk

PROJECT TITLE
CANNON HALL PARKS FOR PEOPLE

DRAWING TITLE
WALLED GARDENS/PINERY LAYOUT/LANDSCAPE PROPOSALS
SCALE @ A1
1:200
DATE
05/05/16
REVISION
P01

