


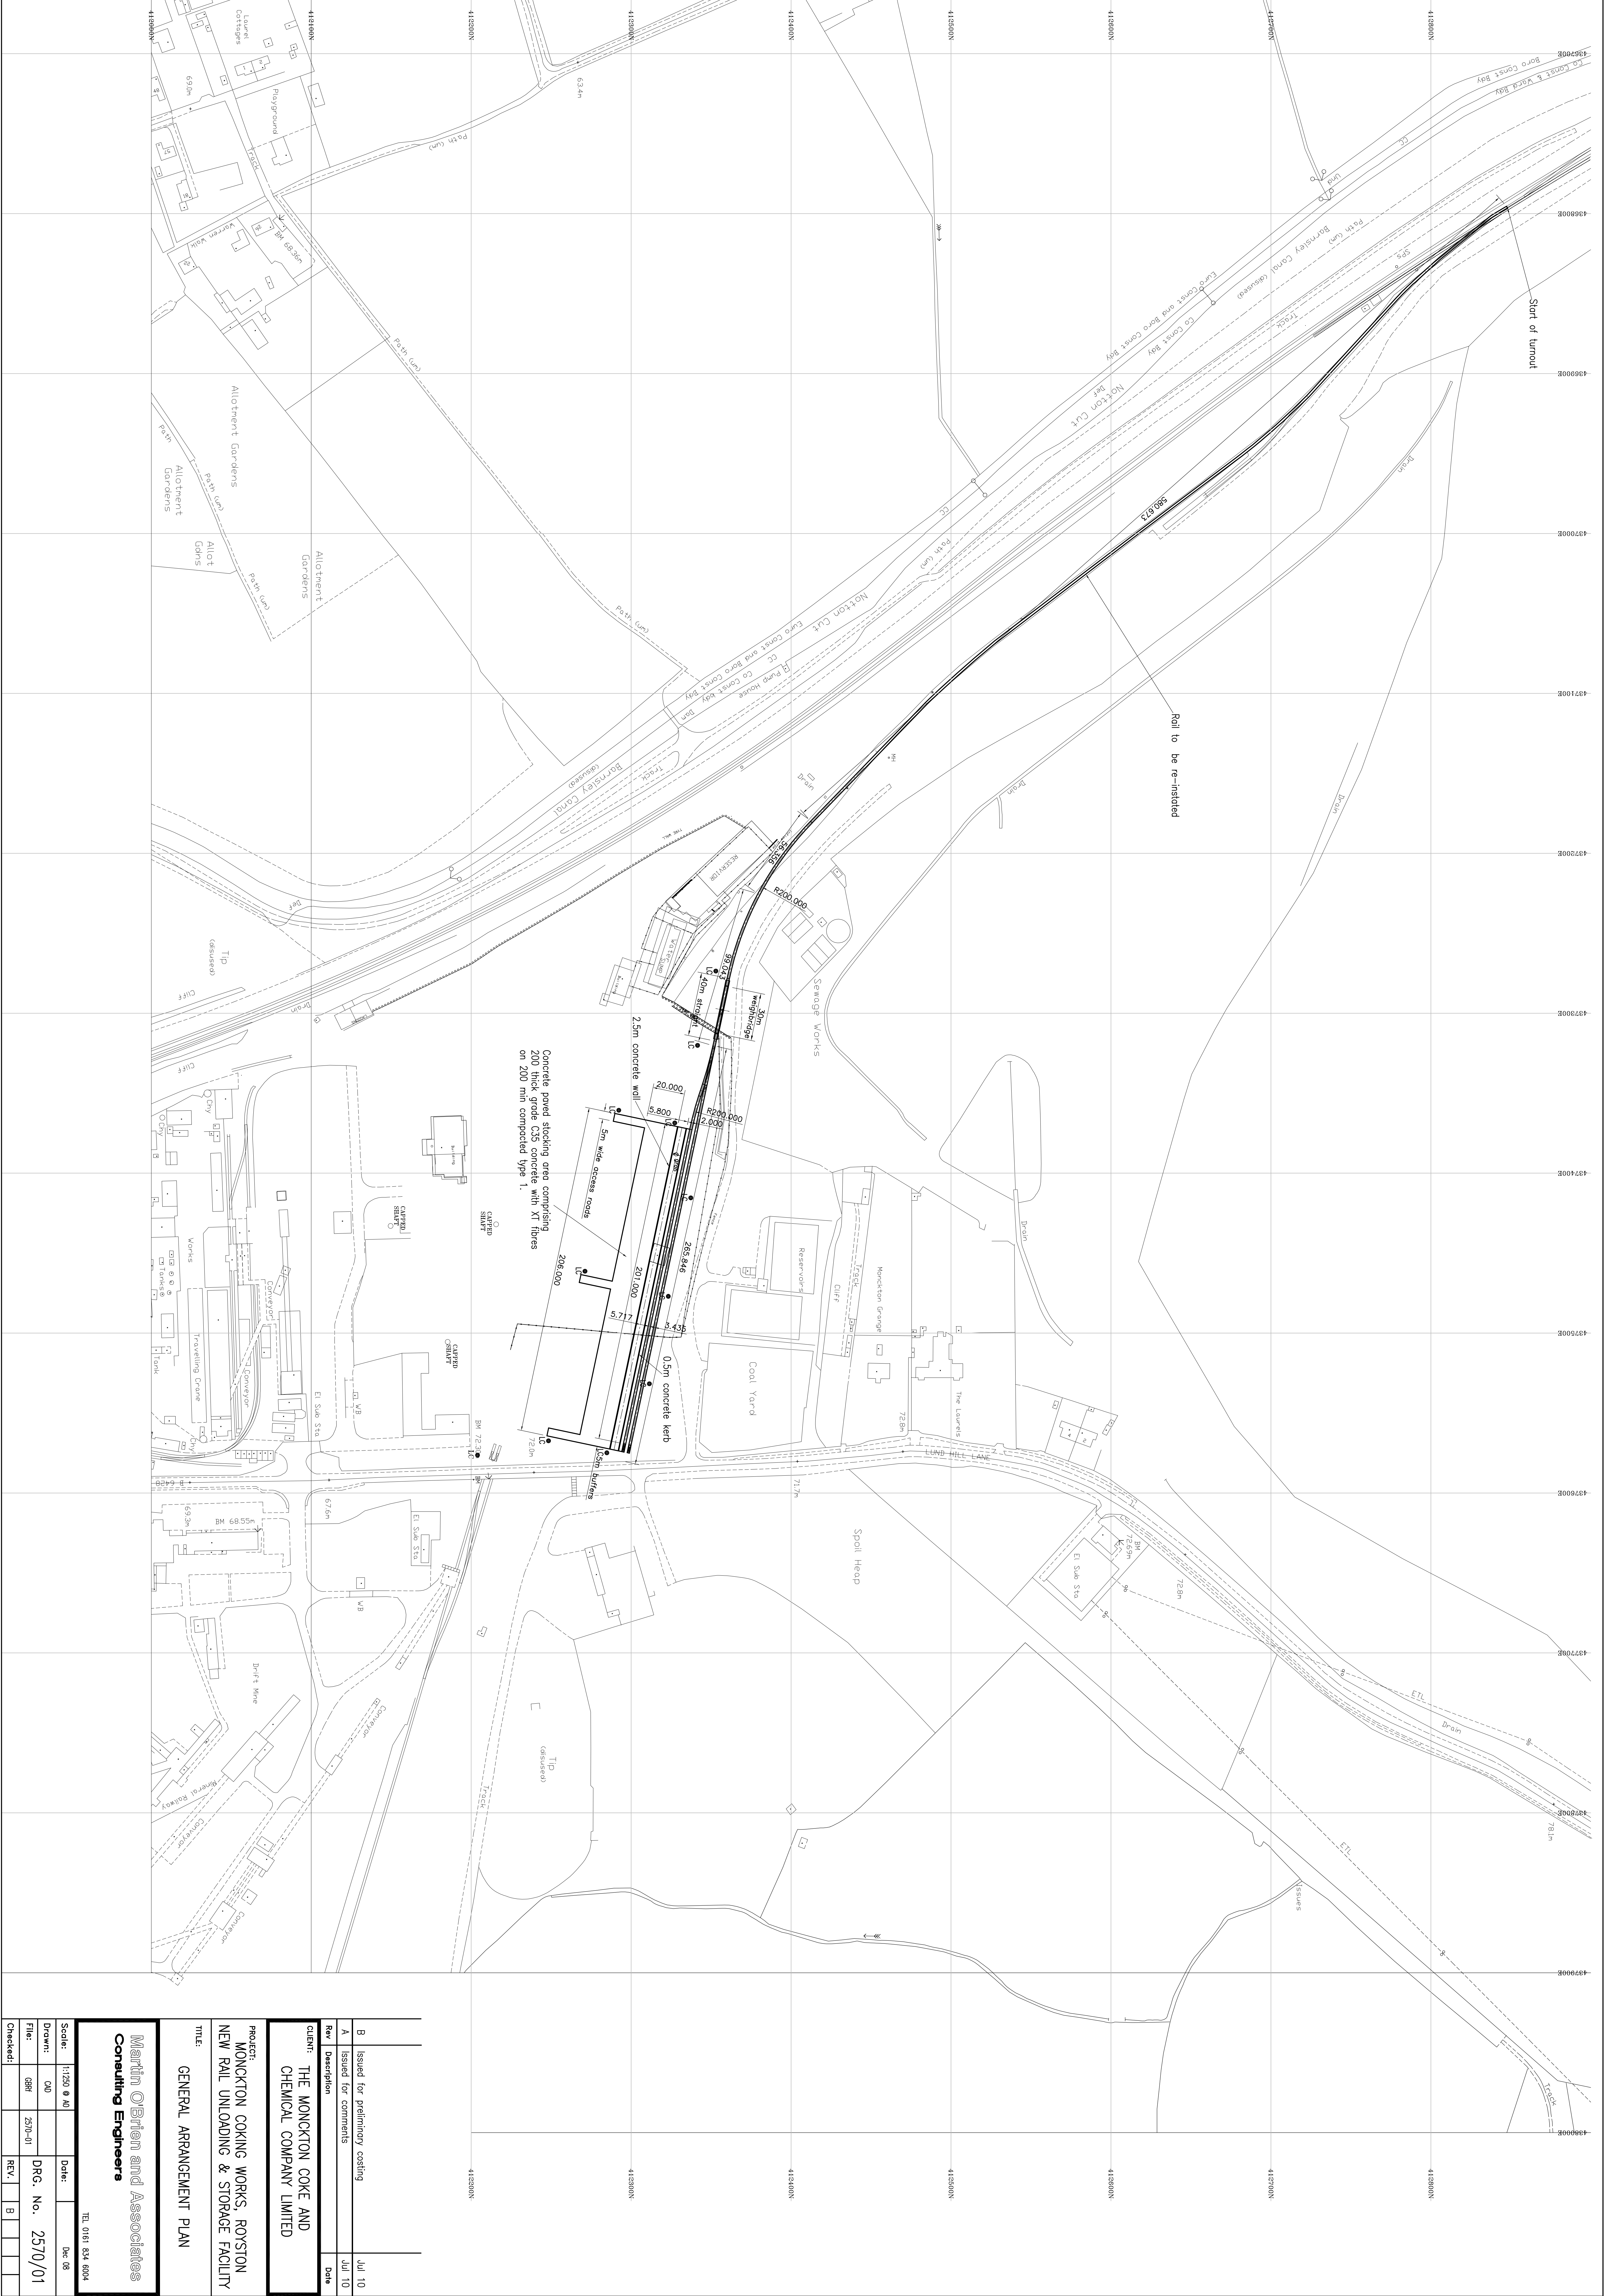

|                                                                               |             |                                |         |        |
|-------------------------------------------------------------------------------|-------------|--------------------------------|---------|--------|
| B                                                                             |             | Issued for preliminary costing |         | Jul 10 |
| A                                                                             |             | Issued for comments            |         | Jul 10 |
| Rev                                                                           |             | Description                    |         | Date   |
| Client: THE MONCKTON COKE AND CHEMICAL COMPANY LIMITED                        |             |                                |         |        |
| Project: MONCKTON COKING WORKS, ROYSTON NEW RAIL UNLOADING & STORAGE FACILITY |             |                                |         |        |
| Title: GENERAL ARRANGEMENT PLAN                                               |             |                                |         |        |
| Martin O'Brien and Associates<br>Consulting Engineers                         |             |                                |         |        |
| Scale:                                                                        | 1:1250 @ A1 | Date:                          | Dec 08  |        |
| Drawn:                                                                        | DAO         | DRG. No.                       | 2570/01 |        |
| File:                                                                         | GRH         | REV.                           | B       |        |
| Checked:                                                                      |             |                                |         |        |