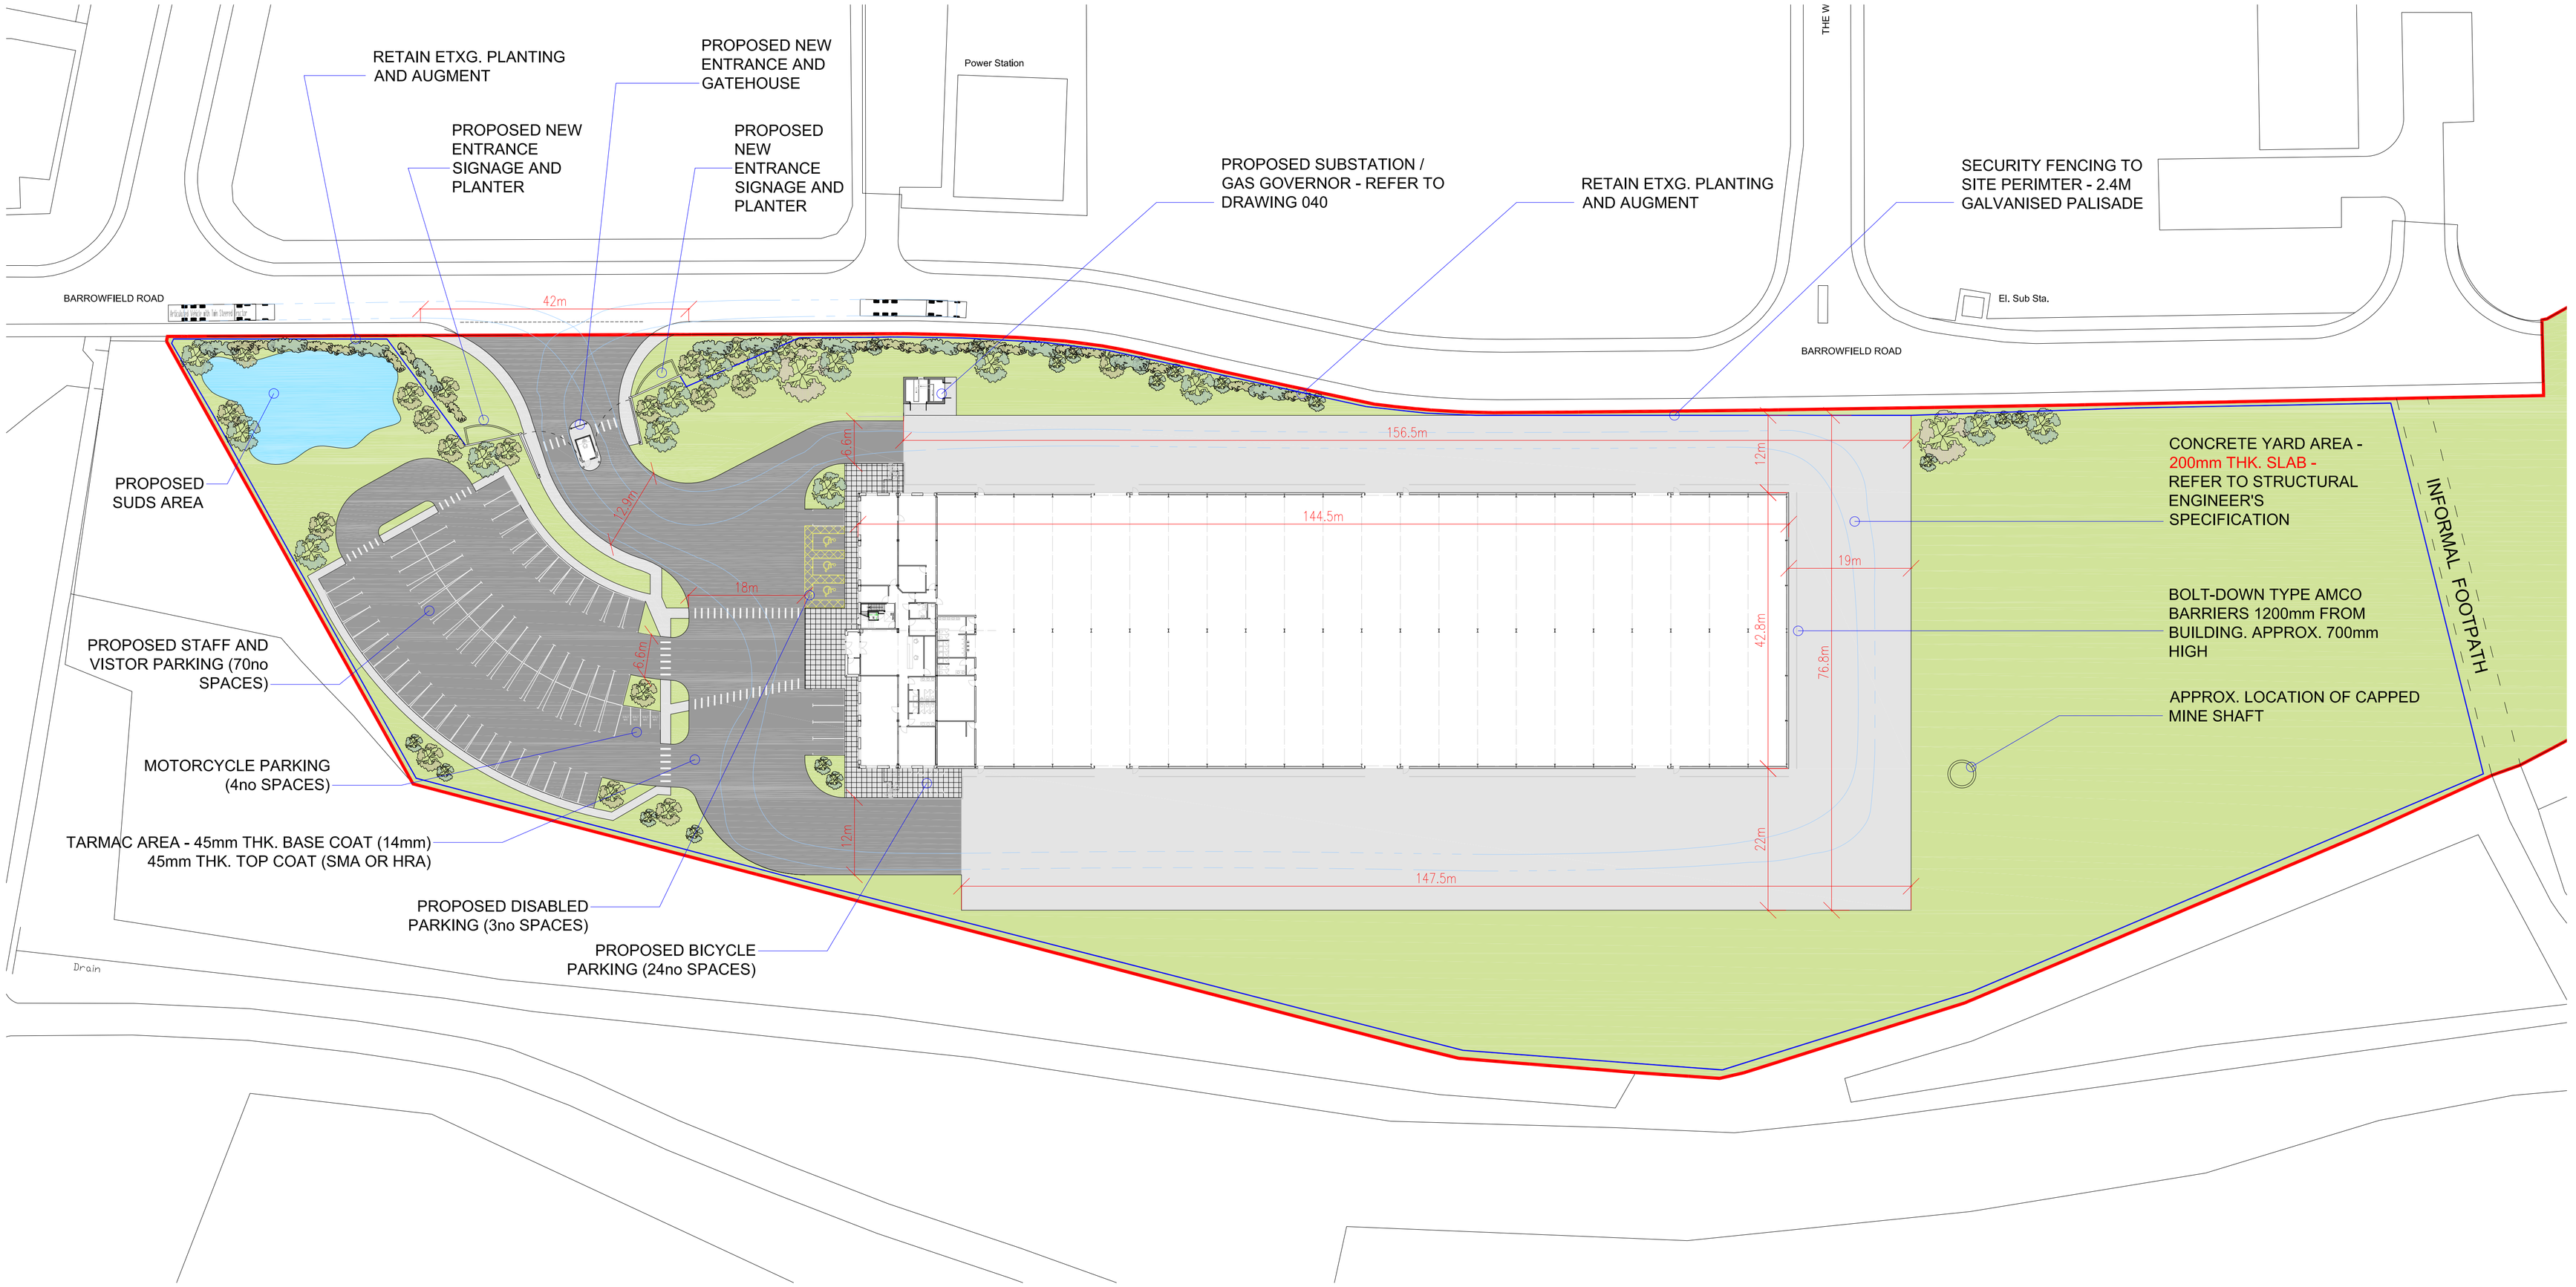


NOTE: PLANTING SHOWN IS INDICATIVE ONLY.

DENOTES PROPOSED VEHICLE TRACKING

DENOTES PROPOSED NEW BOUNDARY FENCING - UP TO 2.4M HIGH GALVANISED PALISADE

DENOTES SITE BOUNDARY

DO NOT SCALE FROM DRAWINGS. ALL DIMENSIONS TO BE VERIFIED ON SITE.

Ryden LLP is a limited liability partnership registered in Scotland. Registered Number S0300405

REVISIONS			DATE
FEASIBILITY STUDY	FS ☐	TENDER ISSUE	TI ☐
BUILDING WARRANT	BW ☐	CONSTRUCTION ISSUE	CON ☐
PLANNING APPROVAL	PA ■	AS BUILT	AB ☐

Building Consultancy
Building Surveying, Project Management, Architectural Services.
Ryden.co.uk
0131 225 6612

PROJECT
PROPOSED FACILITY, THURNSCOE, SOUTH YORKSHIRE

CLIENT
BALMORAL GROUP

DRWG. TITLE
PROPOSED SITE LAYOUT PLAN

DRAWN BY	CHECKED BY	DATE
MF	---	DECEMBER 2016

DRWG.NR.	SCALE AT A1
E2631-101	1 : 500