



CHECK ALL DIMENSIONS PRIOR TO COMMENCEMENT OF WORK
NO GUARANTEE CAN BE GIVEN THAT ALL SERVICES HAVE BEEN SHOWN ON THE DRAWING
NO GUARANTEE CAN BE GIVEN TO THE ACCURACY AND COMPLETENESS OF ANY SERVICE PROVIDER RECORD INFORMATION SHOWN IN THIS DRAWING AND NO LIABILITY WILL BE ACCEPTED FOR ANY LOSSES THAT ARISE DUE TO A LACK OF ACCURACY IN ANY SERVICE PROVIDERS RECORD INFORMATION
RELEVANT SERVICE DRAWINGS SHOULD BE OBTAINED FROM APPROPRIATE SERVICE PROVIDERS AND USED IN CONJUNCTION WITH THIS DRAWING
REFERENCE SHOULD ALSO BE MADE TO HISTORICAL PLANS AND AS BUILT DRAWINGS
THIS DRAWING IS COPYRIGHT TO LABOSPORT LTD

- SYNTHETIC TURF SURFACE
- HARDSTANDING SURFACE
- 1.1 M FENCING
- 4.5 M FENCING
- DOUBLE GATE
- STORAGE CONTAINER AREA

EXISTING HARDSTANDING RETAINED

EXISTING TEAM SHELTERS AND CAMERA TOWER RETAINED

EXISTING FLOODLIGHTS ON WESTERN SIDE RETAINED

EXISTING STANDS RETAINED

EMERGENCY ACCESS GATE

EXISTING HARDSTANDING RETAINED

EXISTING TURNSTILE RETAINED

EXISTING GATED ACCESS RETAINED

NEW CAR PARK DESIGN

EXISTING SMALL SIDED PITCH REMOVED

NEW HARDSTANDING SURFACING

FLOODLIGHTS ON WESTERN SIDE RELOCATED


NEW PERIMETER FENCING (4.5M)

GOAL STORAGE AREA

PLAYER PROTECTED ENTRANCE RETAINED WITH NEW DOUBLE GATE

EXISTING SITE PERIMETER FENCE RETAINED

NEW SITE PERIMETER FENCE ALONG CAR PARK

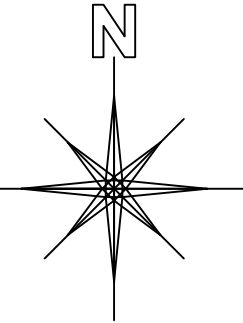

LEGEND / KEY



Unit 3, Aerial Way, Hucknall, Nottinghamshire, NG15 6DW
+44 (0)115 968 1998
www.labosport.com
info@labosport.co.uk

THE FOOTBALL FOUNDATION		
CLIENT		
PENISTONE CHURCH FOOTBALL CLUB		
PROJECT		
SYNTHETIC TURF PITCH (STP) DEVELOPMENT		
STP LAYOUT (WITH EXISTING HARDSTANDING)		
DRAWING	PLANNING	MD
DATE	25-04-96	01.10.26
PROJECT	A1	SCALE 1:500
PAPER SIZE	A1	SCALE 1:500
		04
		25-0496 07P