





FRONT ELEVATION




REAR ELEVATION

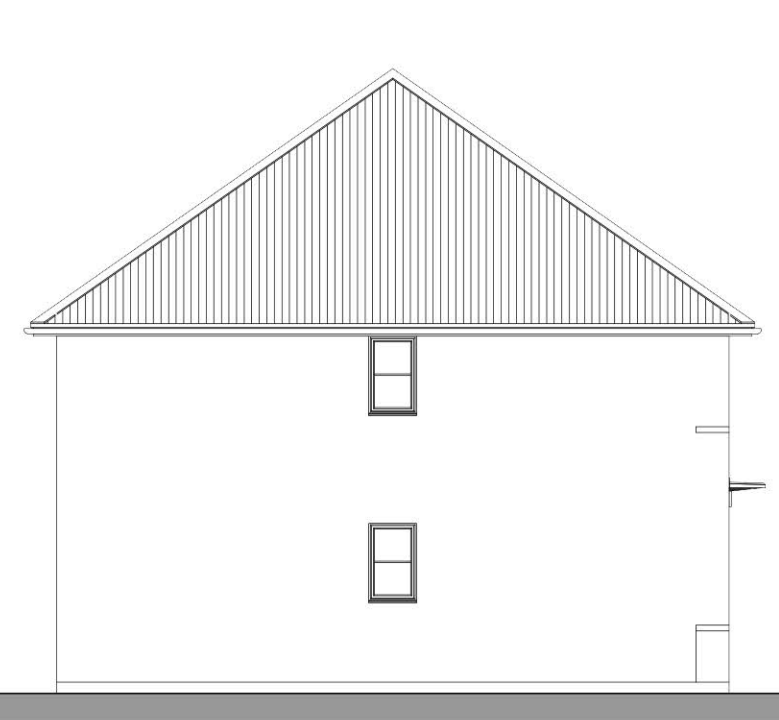


SIDE ELEVATION

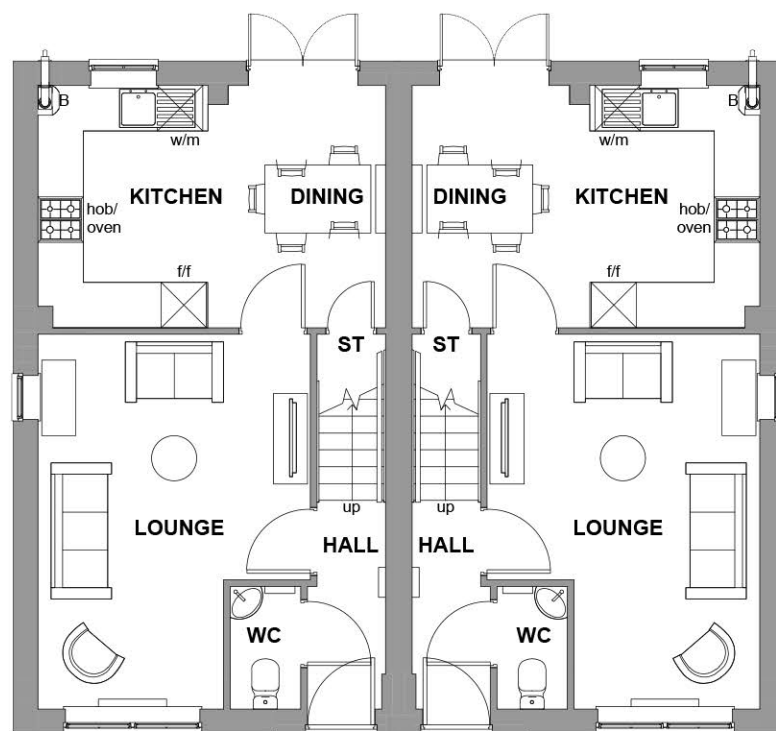

GROUND FLOOR PLAN

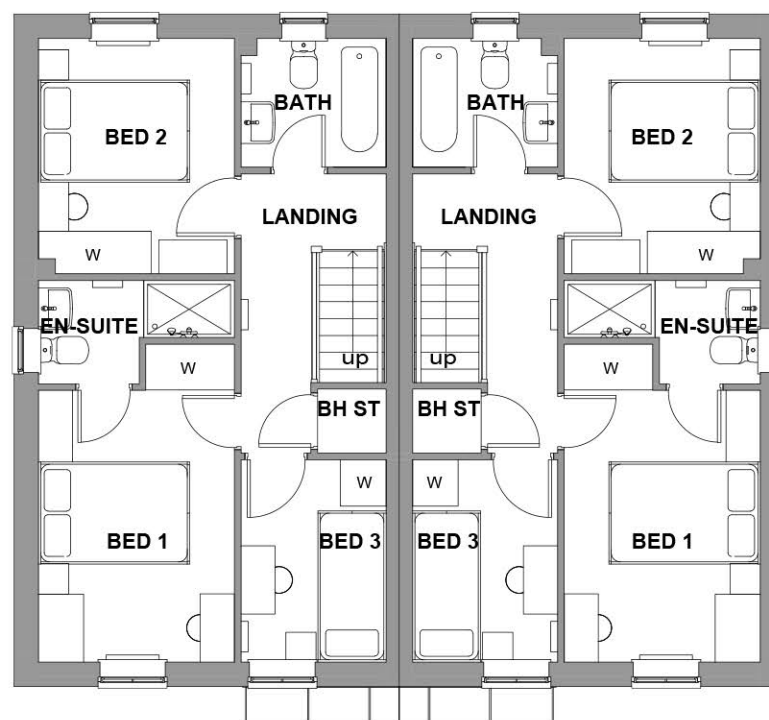

FIRST FLOOR PLAN

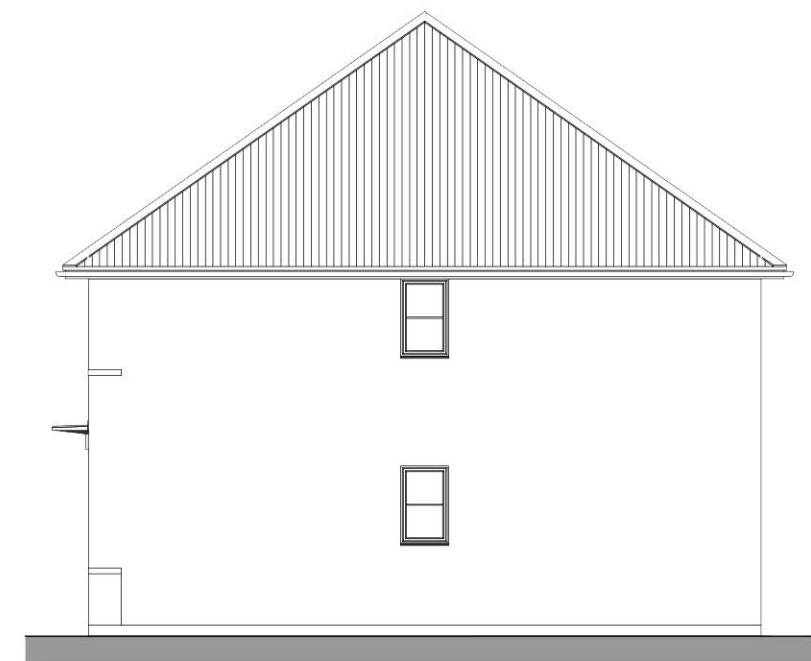

SIDE ELEVATION

Scaled @ 1:100



| REV. | DESCRIPTION | BY | DATE |
|------|-------------|----|------|
|      |             |    |      |

**STEN**  
ARCHITECTURE

Suite 4, Unit 1,  
Benton Office Park,  
Bennett Avenue,  
Horbury,  
Wakefield,  
WF4 5RA  
Tel: 01924 669424

Web: [www.sten-architecture.co.uk](http://www.sten-architecture.co.uk)  
Twitter: @STEN\_arch  
Facebook: [stenarchitecture](https://www.facebook.com/stenarchitecture)  
LinkedIn: [Sten Architecture](https://www.linkedin.com/company/sten-architecture)

|                        |  |                                              |                   |              |          |
|------------------------|--|----------------------------------------------|-------------------|--------------|----------|
| CLIENT:                |  | TITLE: Planning Drawings<br>Maidstone (Pair) |                   |              |          |
| SITE:                  |  | BARRATT<br>HOMES                             |                   |              |          |
| Low Barugh<br>Barnsley |  | SCALE AT A3:<br>1:100                        | DATE:<br>01.11.18 | DRAWN:<br>TW | CHECKED: |
| PROJECT NO:<br>1862    |  | DRAWING NO:<br>1862.MAI.02                   |                   | REVISION:    |          |